
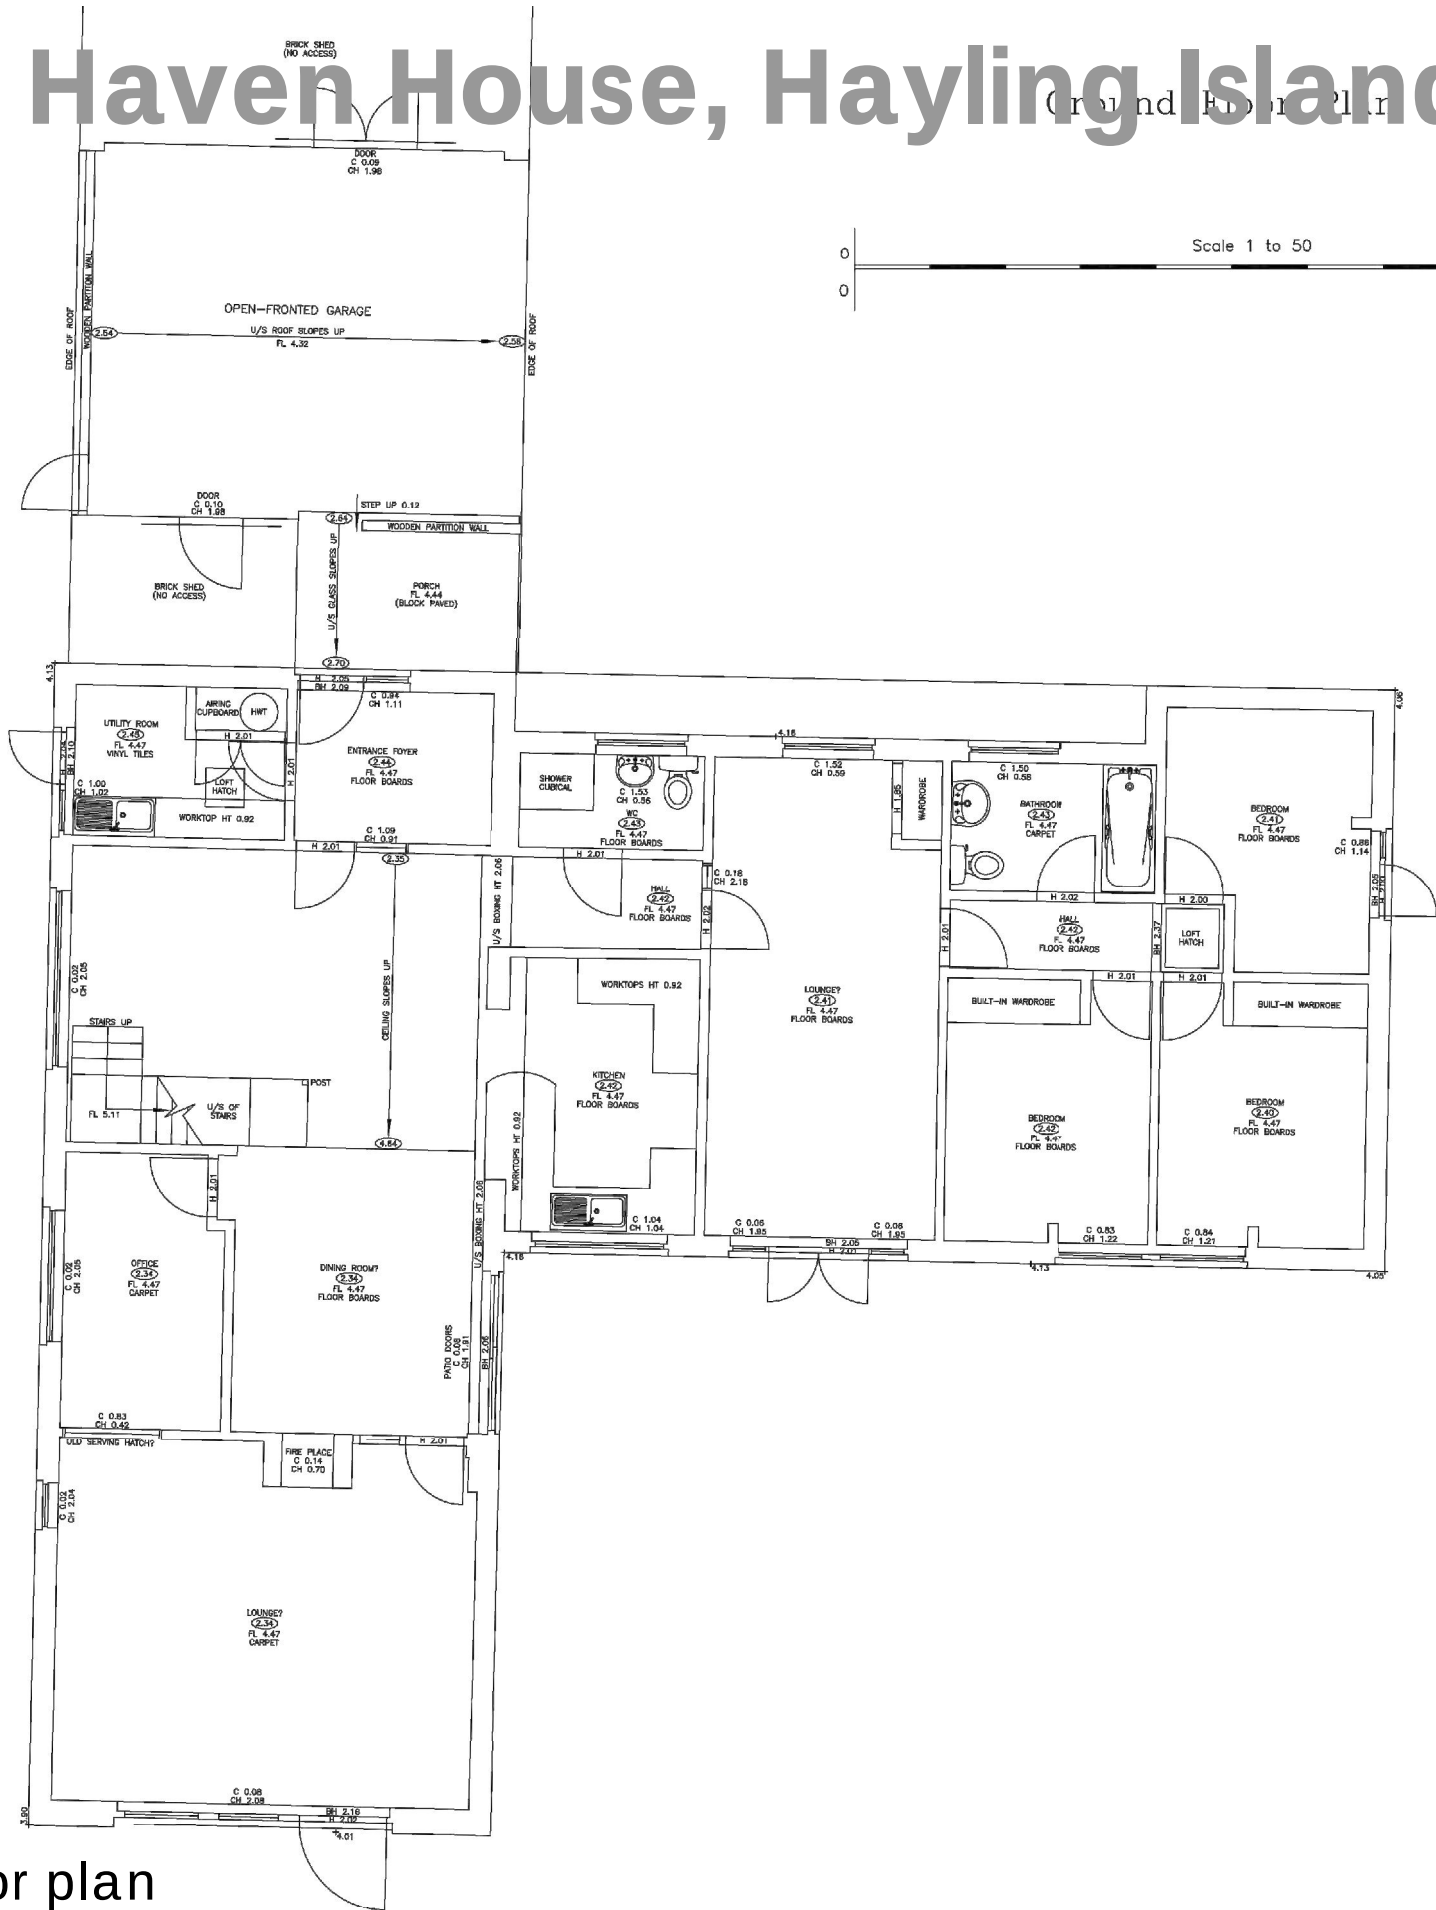
 


Yacht Haven House, Hayling Island

Ground Floor Plan

This drawing is copyright and is not to be reproduced. The contractor will be held responsible for the accuracy of works involving the setting out and checking of all dimensions on the drawing and on site. Dimensions must not be scaled from this drawing.

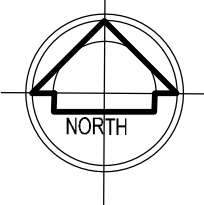

Survey:

Harris Surveys
Chequers, Winchester Road,
Waltham Chase,
Southampton,
Hampshire
SO32 2LG
01489 894394

Ground floor plan

planning application only

REVISIONS:

barclay+phillips
architects

The Studio, 5 Oakridge Office Park, Southampton Road, Whaddon,
Salisbury, Wiltshire, SP5 3HT. Tel: +44 (0) 1722 711177.
Email: enquiries@barclay-phillips.co.uk www.barclay-phillips.co.uk

PROJECT:
Proposed replacement dwelling at Yacht Haven House,
Copse Lane, Hayling Island, PO11 0RH
CLIENT:
Mr & Mrs Walters

DRAWING TITLE:
Existing House Floor Plans



SCALE:
1:100@A1

DATE:
Feb 2017

DRAWING No.
P16-082
02-91-001

DRAWN BY:
NB

CHECKED BY: