


REV:	DATE:	AMENDMENTS:	DRAWN:	CHECKED:
#	19.12.16		GB	SM
#	26.01.17	Levels information added	IW	SM


© The copyright of this drawing remains with Pro Vision Planning & Design and may not be reproduced in any form without prior written consent.

Do not scale from this drawing.

Any discrepancies between this and any other consultant's drawings should be reported to the Architect immediately. The contractor must check all dimensions before commencing work on site and all discrepancies reported to the Architect. No deviation from this drawing will be permitted without the prior consent of the Architect.

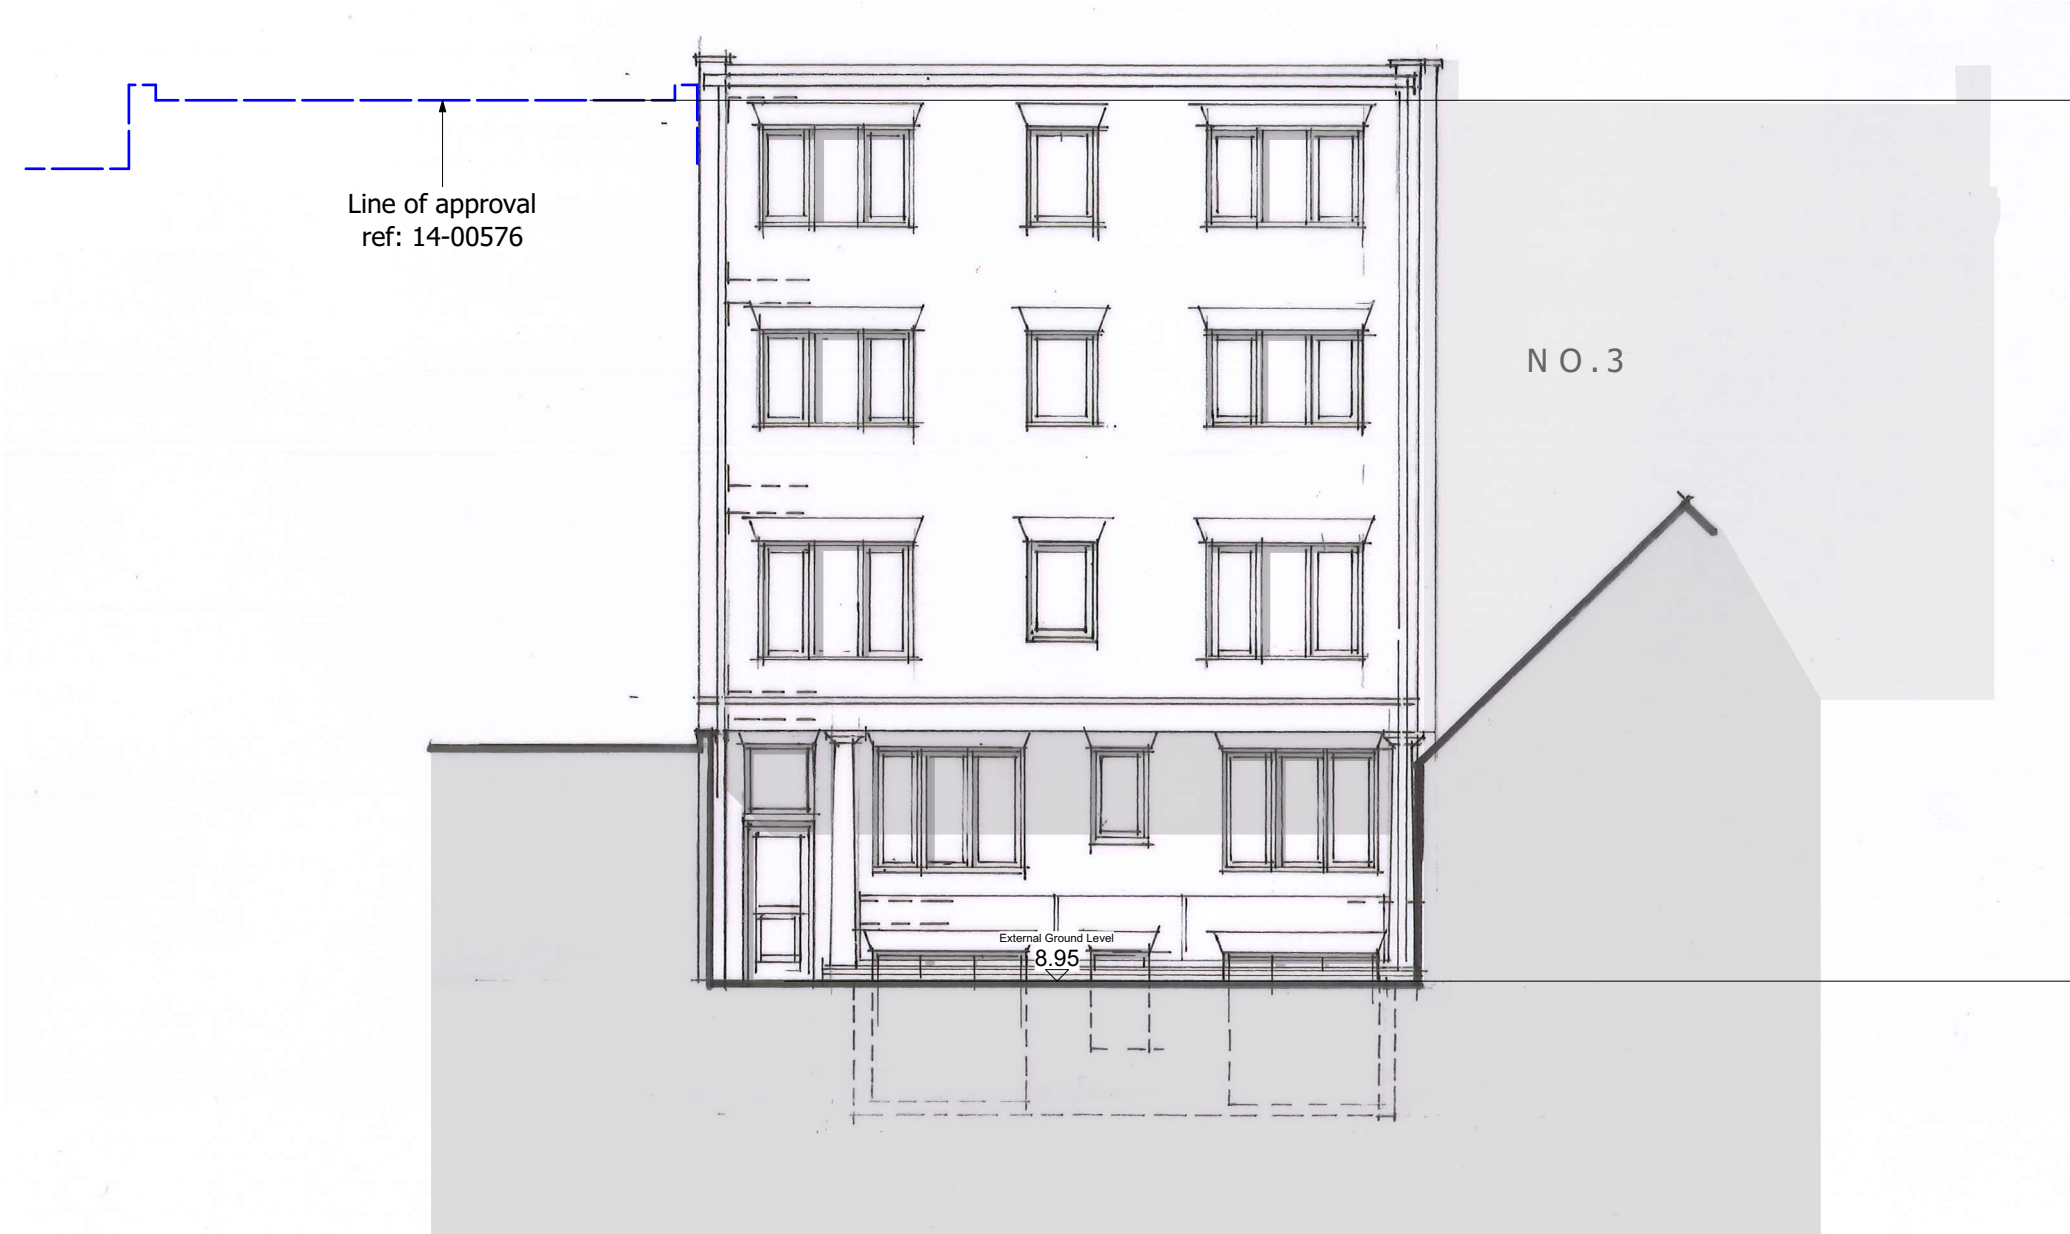

NORTH ELEVATION

 

CLIENT:
Boulevard Property Holdings Ltd

PROJECT:
**5 - 7 East Street
Havant**

DRAWING:
Proposed North Elevation

SCALE: **1:100 @ A3** DWG NO: **2226/P11**

DATE: **Dec 16** REV: **A**



● Grosvenor Court, Winchester Road, Ampfield, Winchester, Hants. SO51 9BD
Tel: 01794 368 698
○ 2 Old Bath Road, Newbury, Berks. RG14 1QL
Tel: 01635 40184