




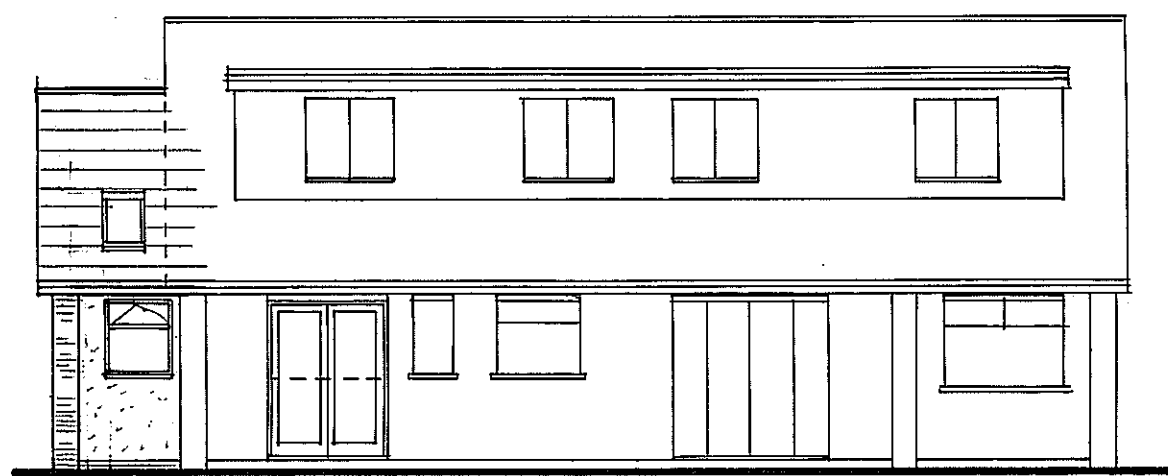


REAR

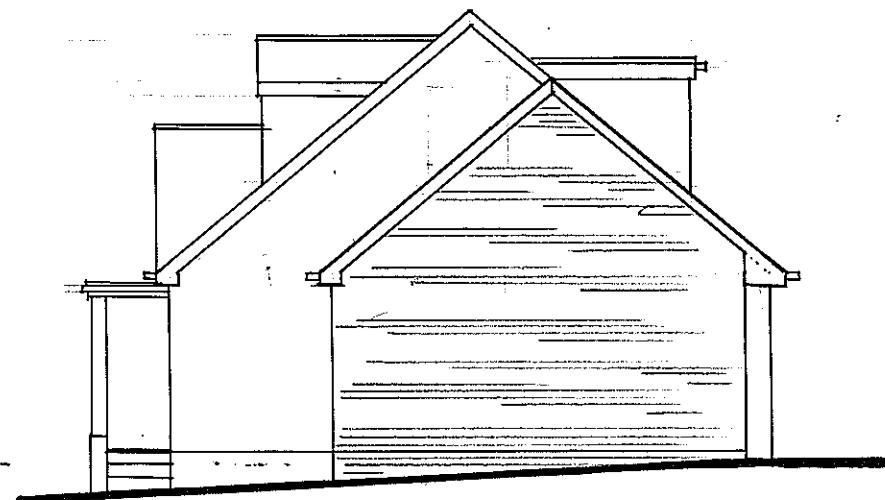


SIDE

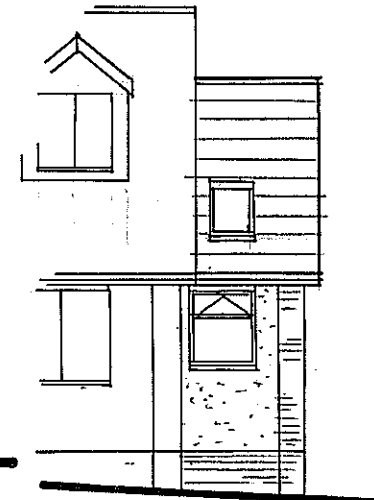


FRONT

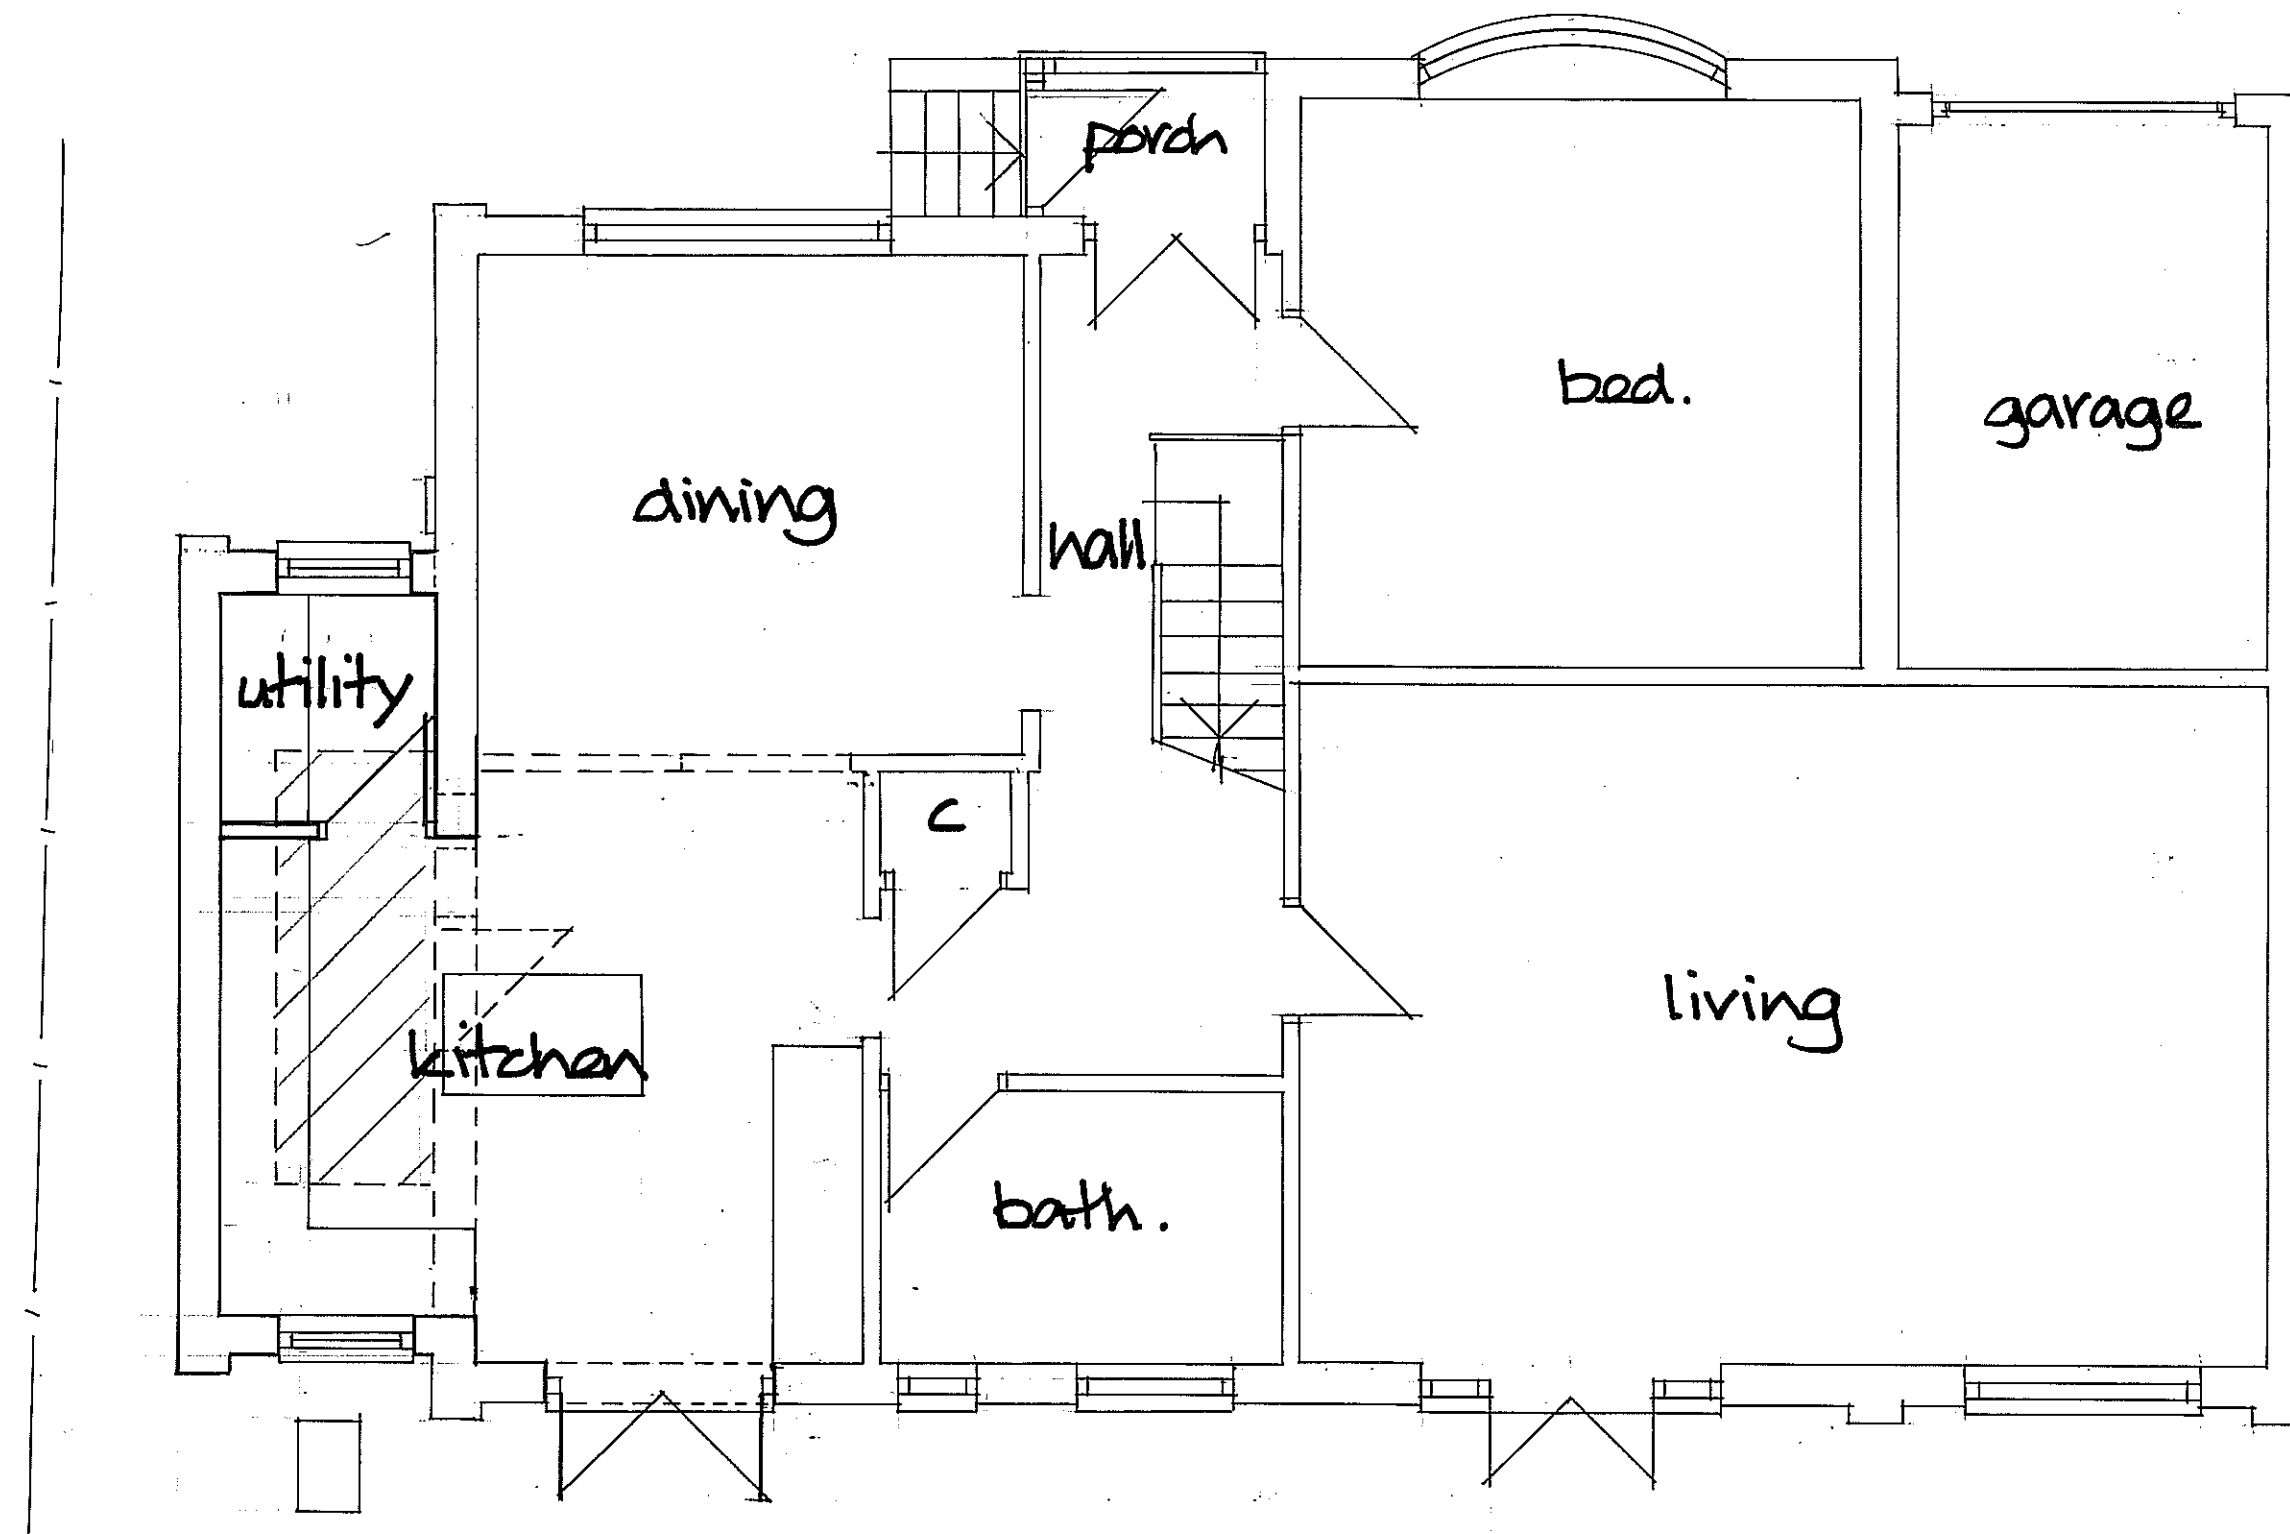

GROUND FLOOR

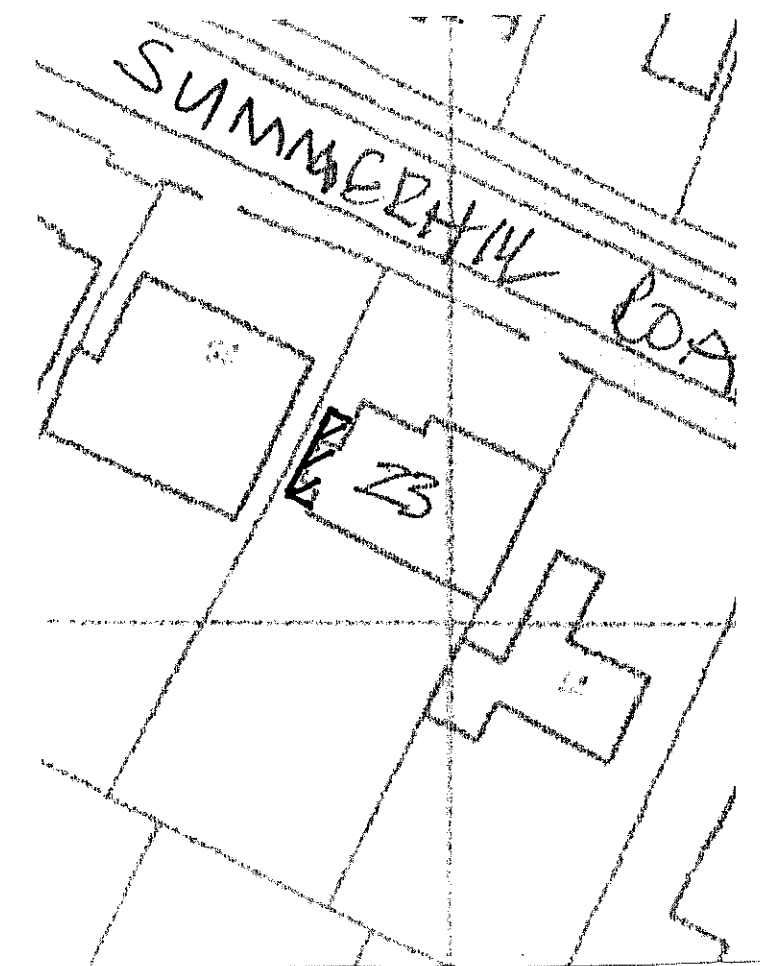

SITE PLAN
Scale 1:500

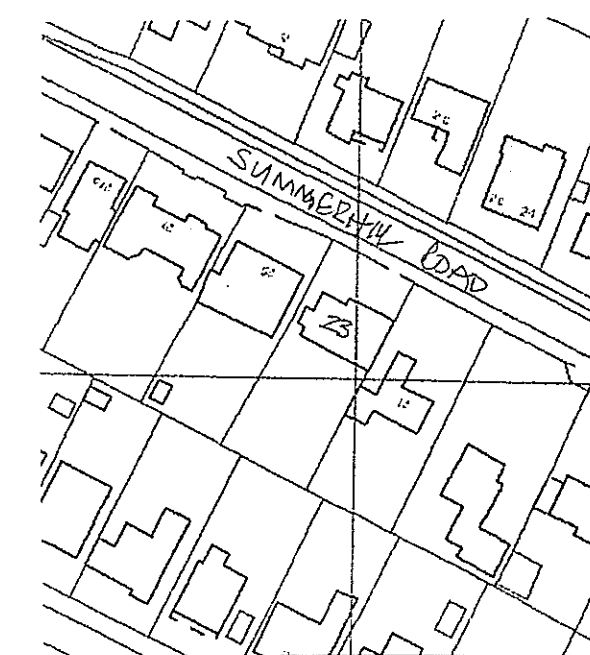

LOCATION PLAN
Scale 1:1250
AS VC 1000463210

DEREK TREAGUS ASSOCIATES ARCHITECTURAL SERVICES No3-The Townhouse,20 Nelson Road,Southsea, Hampshire PO5 2AS Tel: 07956 624094 Email: derek.treagus@gmail.com					
Project		SIDE EXTENSION AT 23 SUMMERHILL ROAD, WATERLOOVILLE, HAMPSHIRE			
Client		Mr & Mrs A Bloor			
Subject		Planning Drawing			
Date: Aug 2017		Scale: 1:50,1:100@ A2			
Rev:		Drg. No. 17/628/01			
• Copyright reserved. • All dimensions are to be site confirmed and should not be scaled unless for Planning purposes. • Verify all queries with the office.					