

scale 1:100




UIS of ridge beam

Top of ceiling joists


UIS of ceiling joists

DPC


PFL

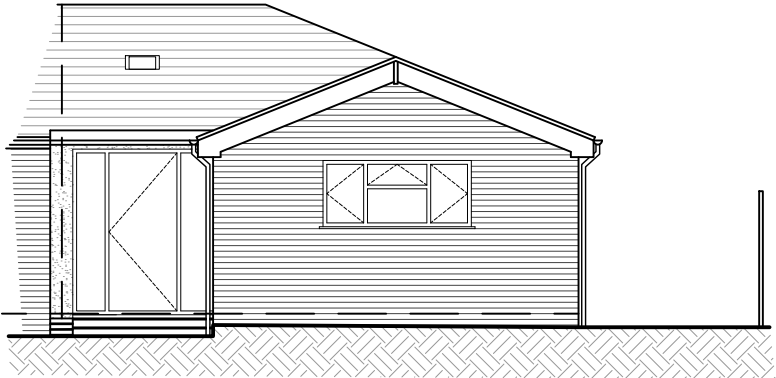

proposed front elevation 1:100

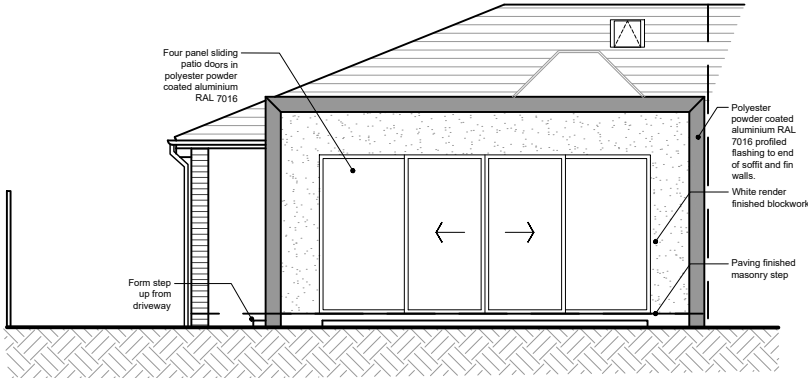

proposed rear elevation 1:100

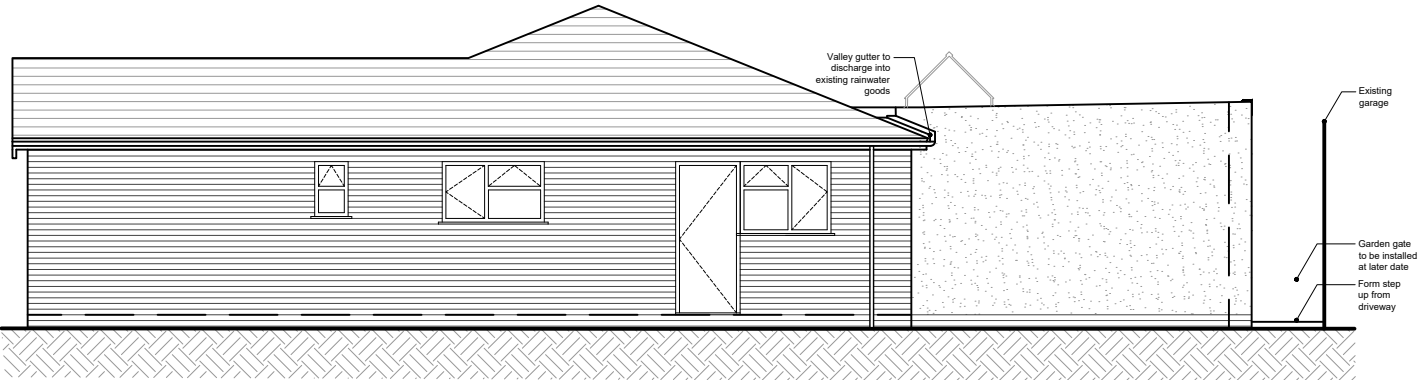

proposed side elevation 1:100

P1	Rooflight and patio doors revised	JAH	DJS	21.04.17
Rev.	Description	by	check	date

REVISIONS

Project name: Meadway, Waterloooville	Project no.: 17013	Drawing no.: P210	Revision: P1	Status: PRELIMINARY	This drawing is copyright of Cover Storey Architects LLP
Drawing name: Proposed Elevations	Scale @ A3 1:100	Drawn by JAH	Checked by DJS	Date 13/04/17	All dimensions must be verified on site prior to construction
					Do not scale this drawing except for planning application purposes

Cover Storey

Architects

Cover Storey Architects LLP
Tel. 02392 006266

The Studio, 18 St Georges Avenue, Havant
info@coverstorey.co.uk

PO9 2RX
www.coverstorey.co.uk