


109 HILBERT ROAD PO9 3TD.

Existing Floor Plan Scale 1:50

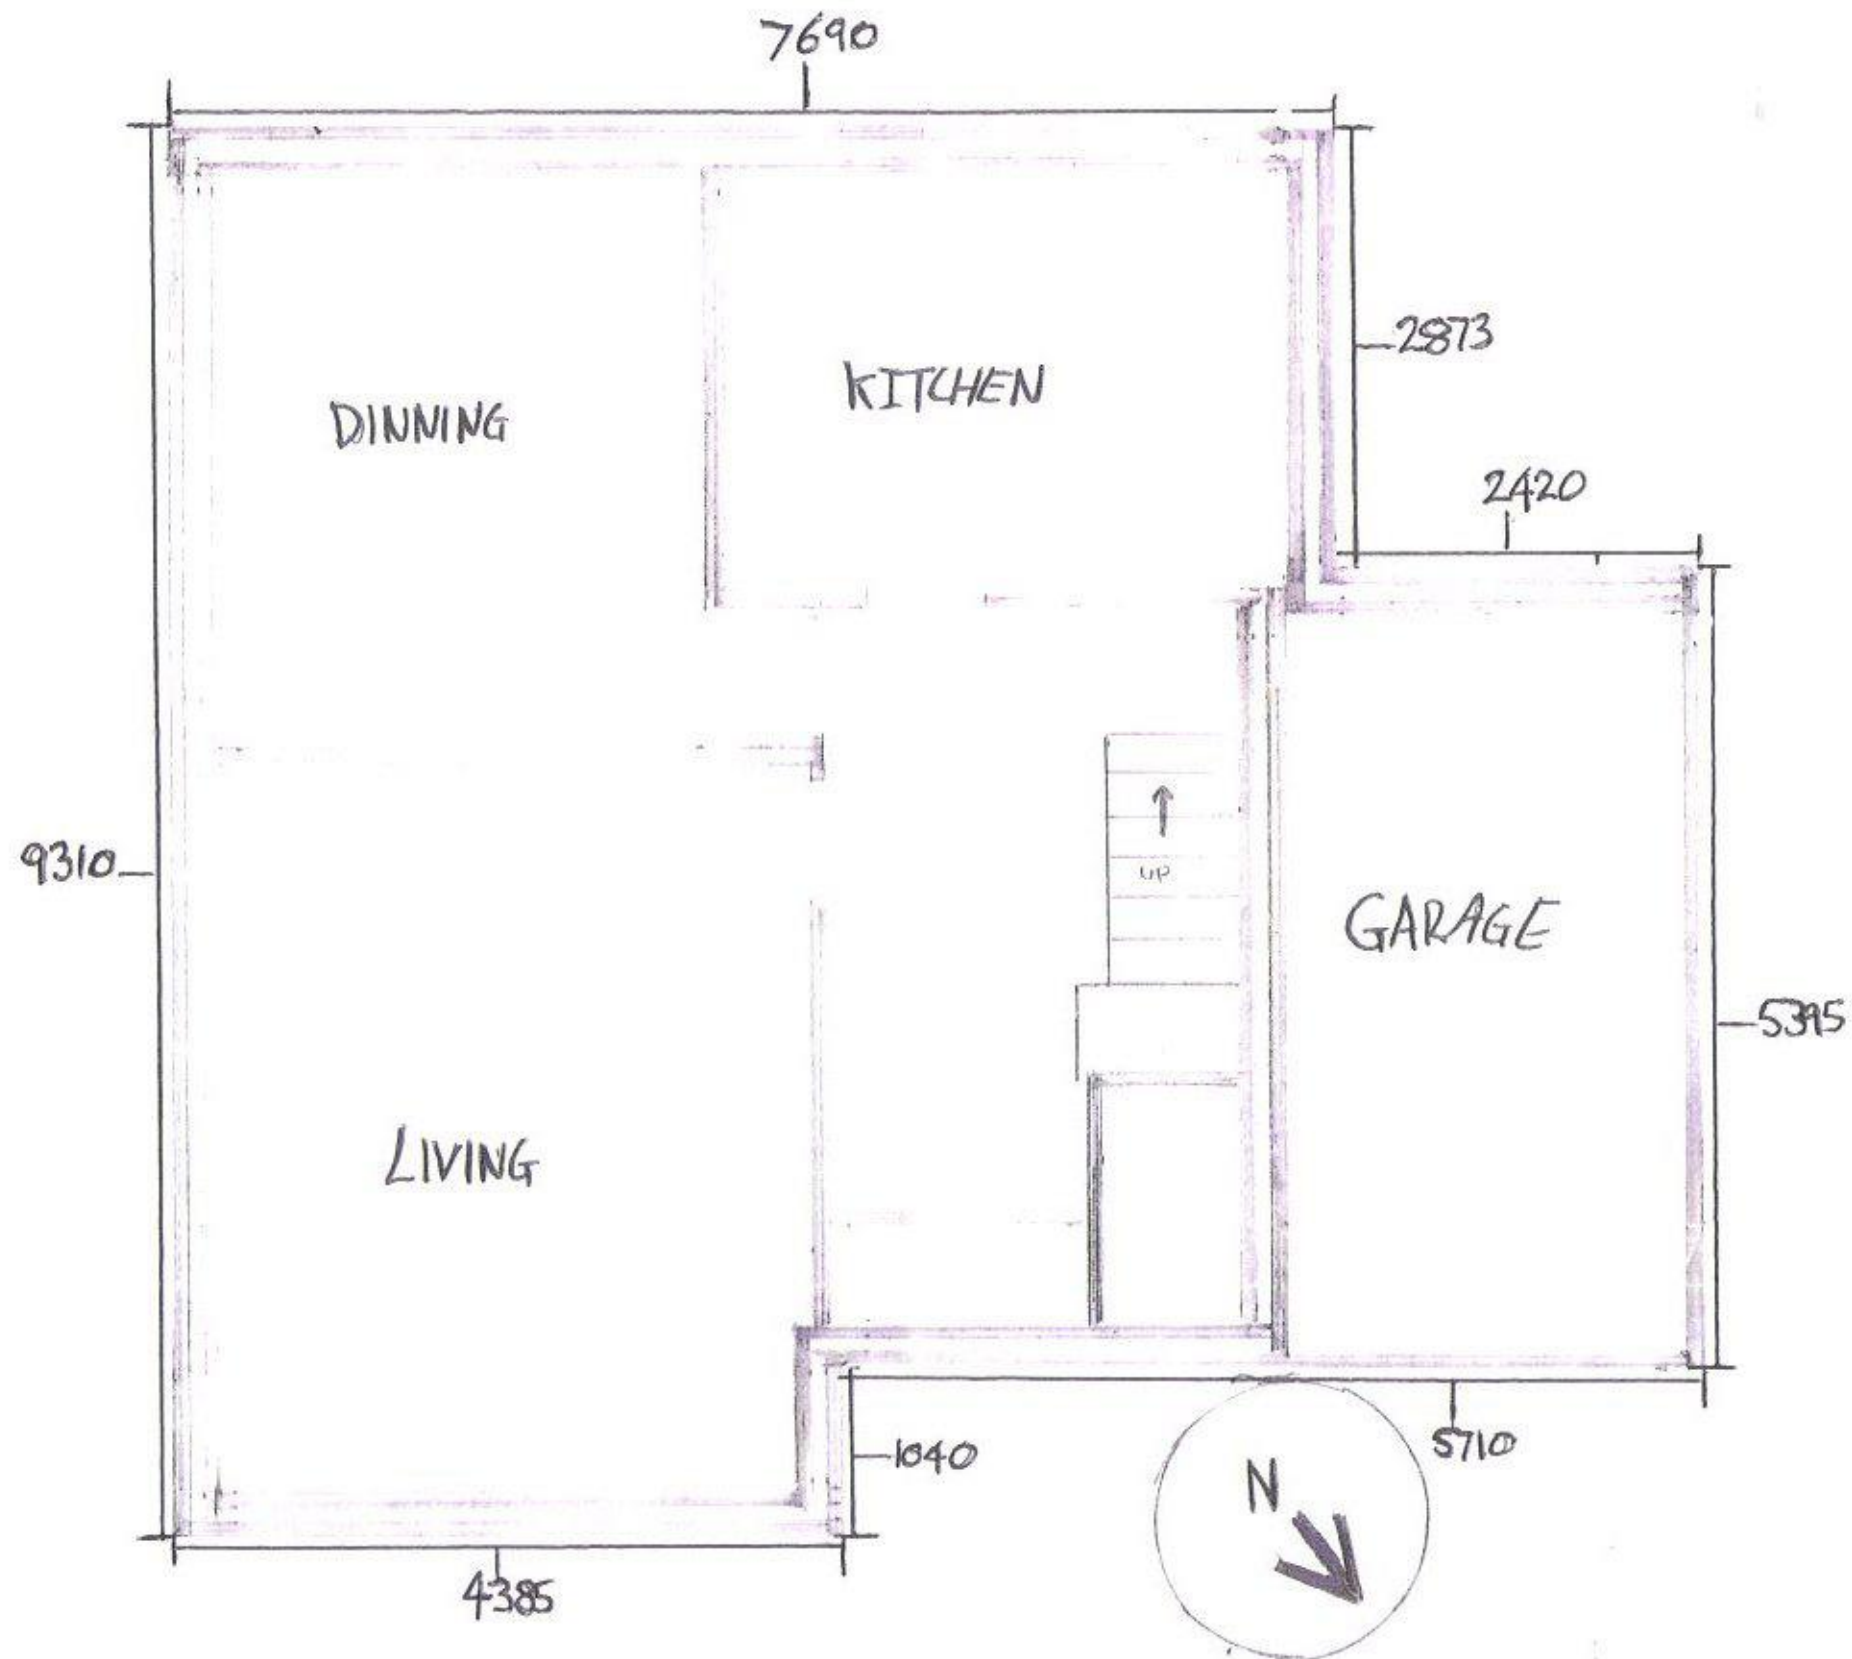

HAVANT BOROUGH
COUNCIL
10 MAY 2016
RECEIVED