




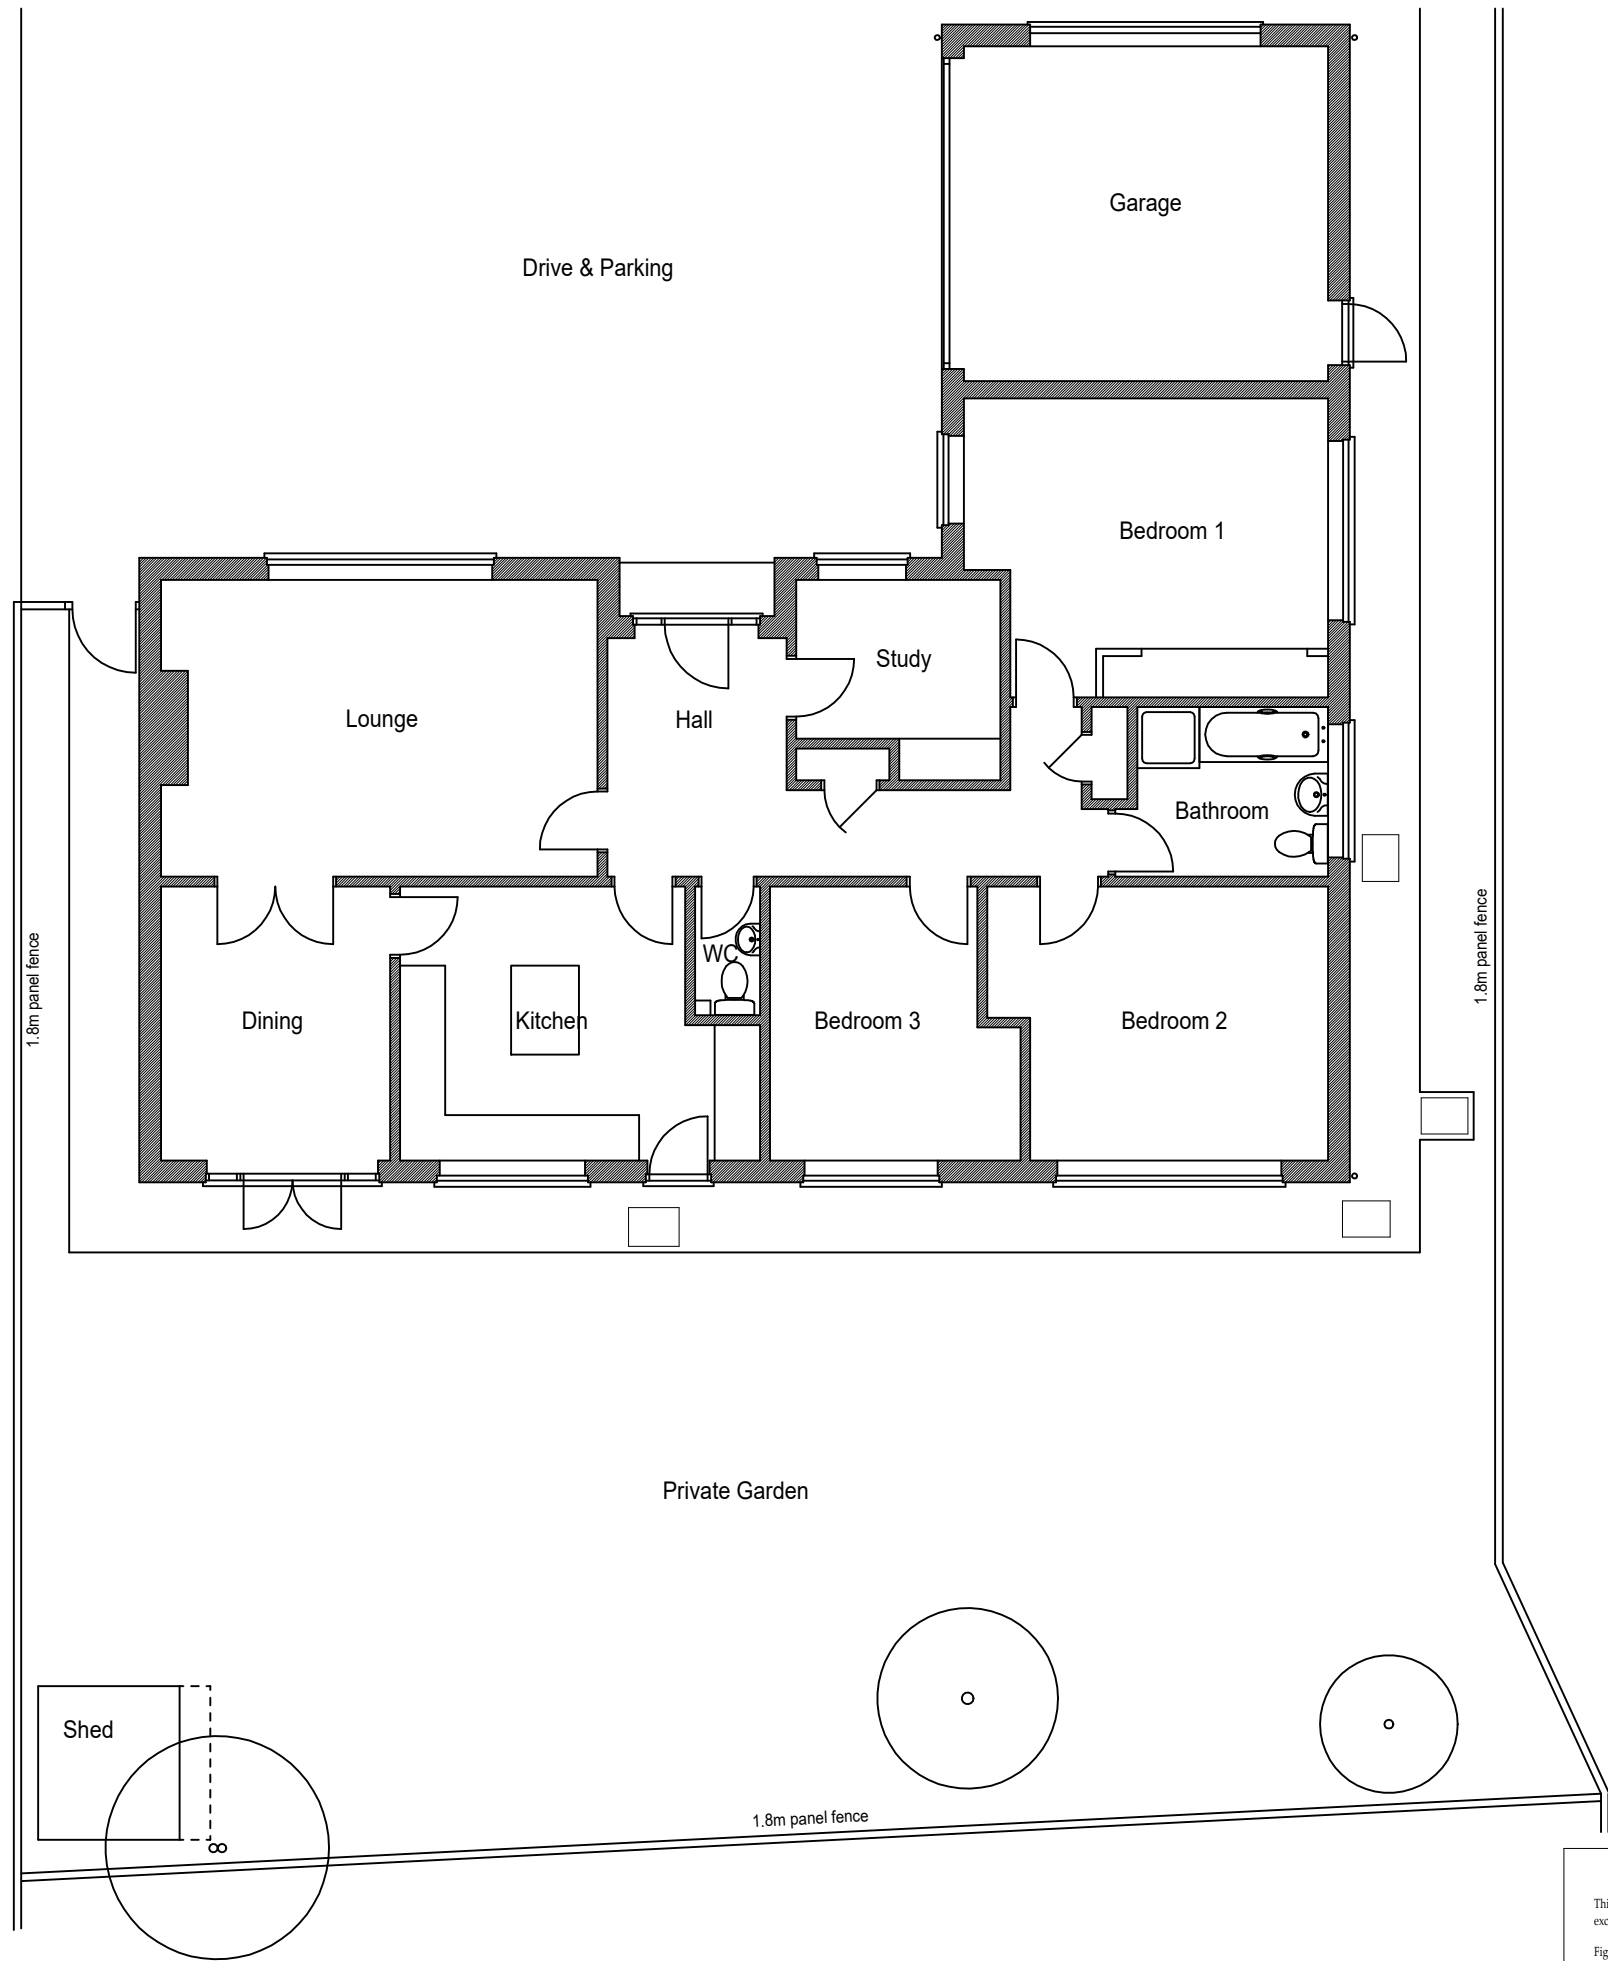


Existing Ground Floor & Site Plan 1/100

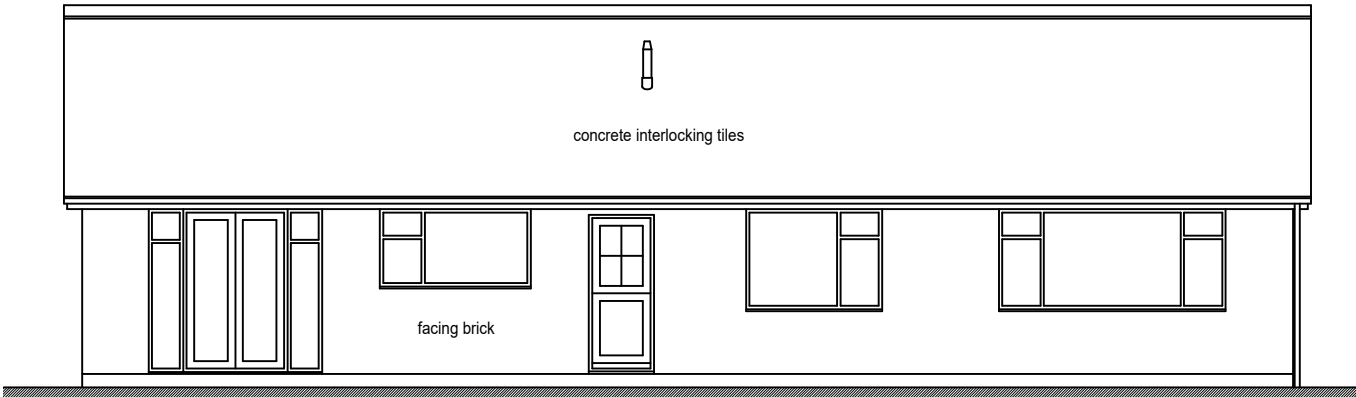

Existing North Elevation

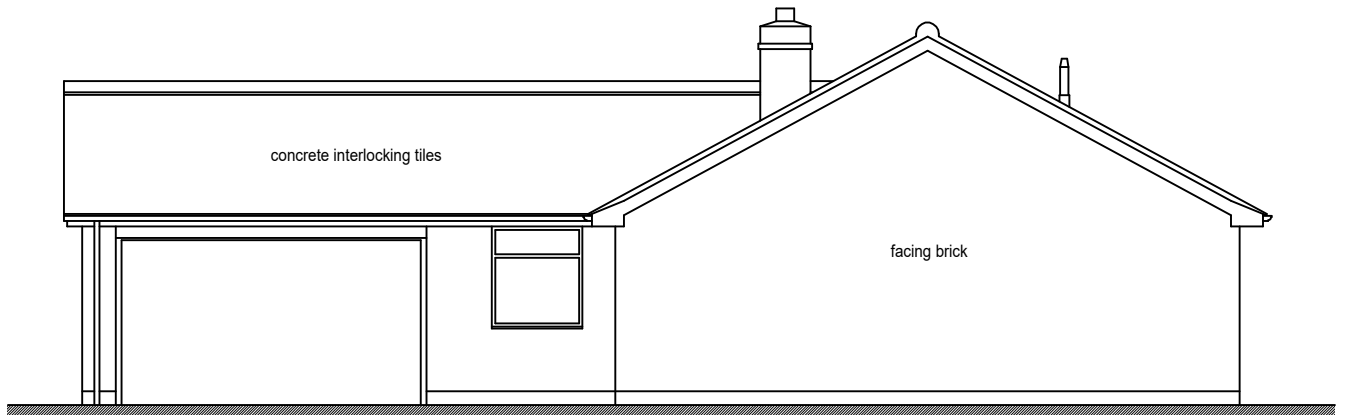

Existing East Elevation

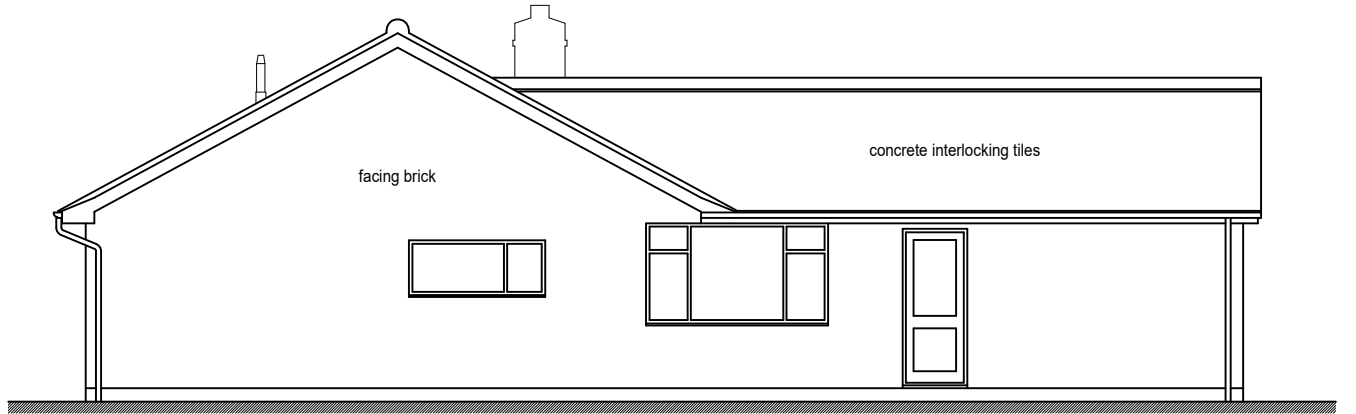

Existing West Elevation

This drawing is the copyright of the Architect and must not be reproduced without permission, except by the Local Planning Authority for planning purposes. Figured dimensions to be taken in preference to scaled. Dimensions to be checked on site before work commences. No deviation from this drawing will be permitted without the prior written consent of the Architect. Ground floor slabs, foundations, structure, etc., and all work below ground is shown provisionally and inspection of ground conditions is essential prior to work commencing. Reassessment is essential when the ground conditions are apparent and redesign may be necessary in the light of soil conditions found. The responsibility for establishing the soil and subsoil conditions rests with the Contractor.	drawing EXISTING SITE & FLOOR PLAN & EXISTING ELEVATIONS project PROPOSED REAR EXTENSION TO DETACHED BUNGALOW, 9A SALTURNS LANE HAYLING ISLAND, HAMPSHIRE PO11 9PH	revisions		date	
		drawing no.	rev.	date	scale(s)
		21704/102		OCT 2017	1:100
		client MR. & MRS. CARTER			
		project PROPOSED REAR EXTENSION TO DETACHED BUNGALOW, 9A SALTURNS LANE HAYLING ISLAND, HAMPSHIRE PO11 9PH			
		Jeffrey Douglas Chartered Architect 114 Havant Road Hayling Island Hampshire PO11 0LJ Tel: (023) 9246 8889 E-mail: jdo@jeffreydouglas.co.uk			