



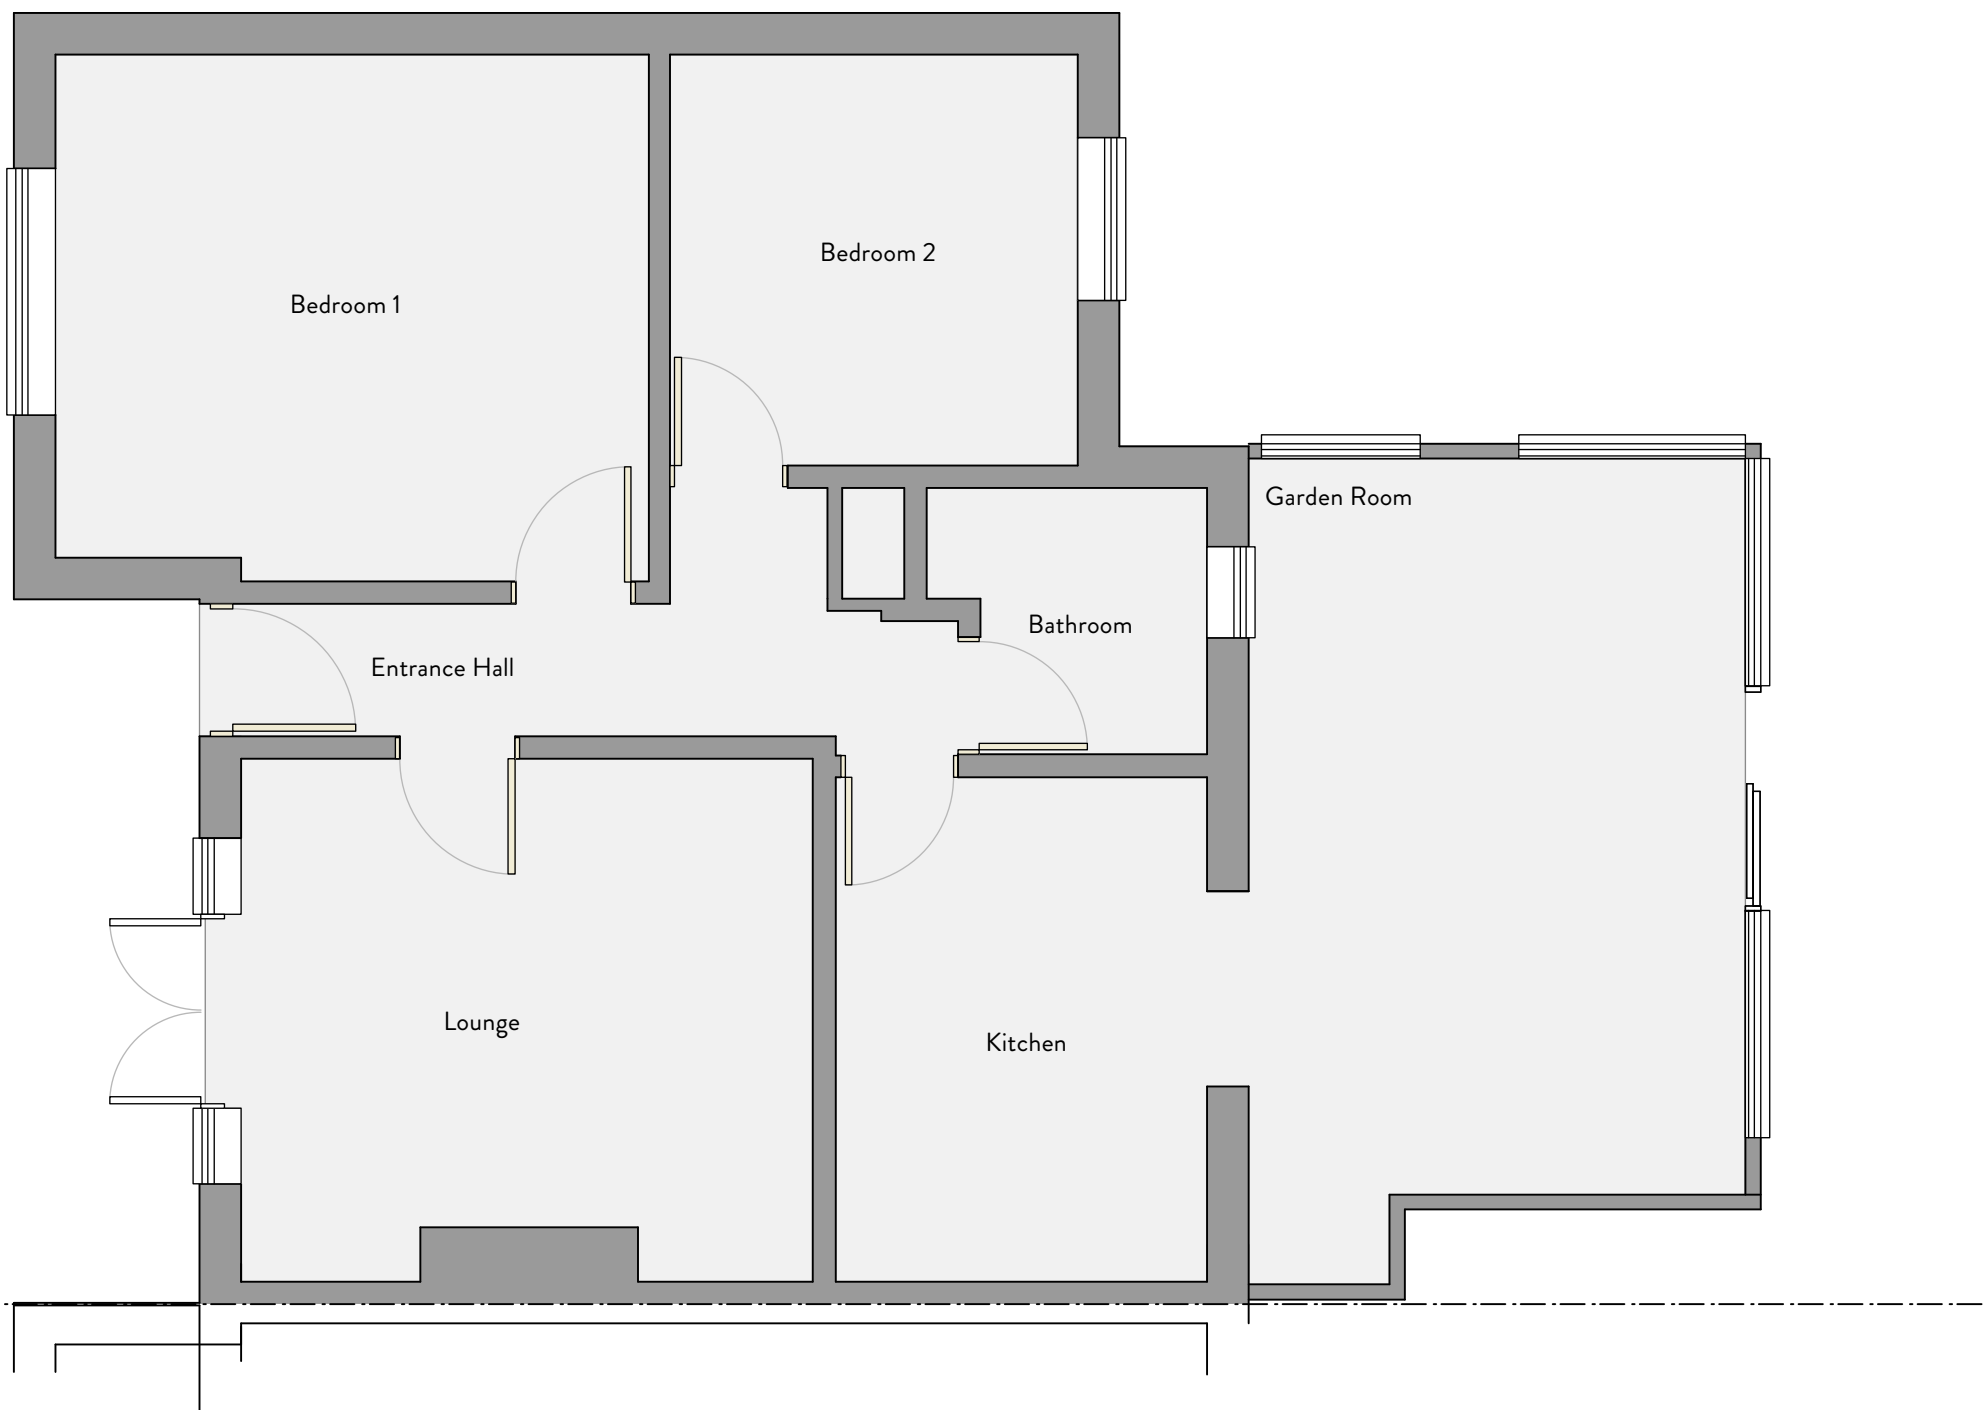

Ground Floor Plan

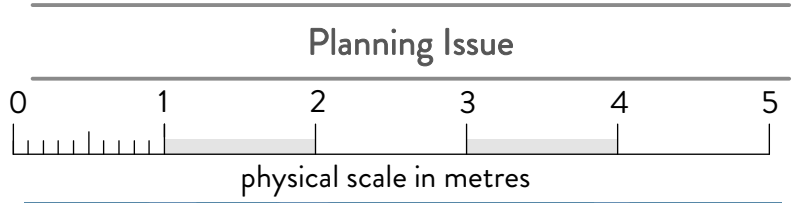

32A CHURCH ROAD, CHICHESTER, WEST SUSSEX. PO19 7HL
INFO@KINGFISHERCREATIVE.CO.UK 01243 783969
COMPANY REGISTERED IN ENGLAND & WALES REGISTRATION NUMBER : 8644051


Proposed Extension & Alterations

Project: 44 Shaftesbury Avenue
Purbrook
Waterlooville
PO7 5HP

Date	February 2017
Scale	1:50 @ A3
Revision	-
Job No.	1455


North-West Elevation

Scale 1:50

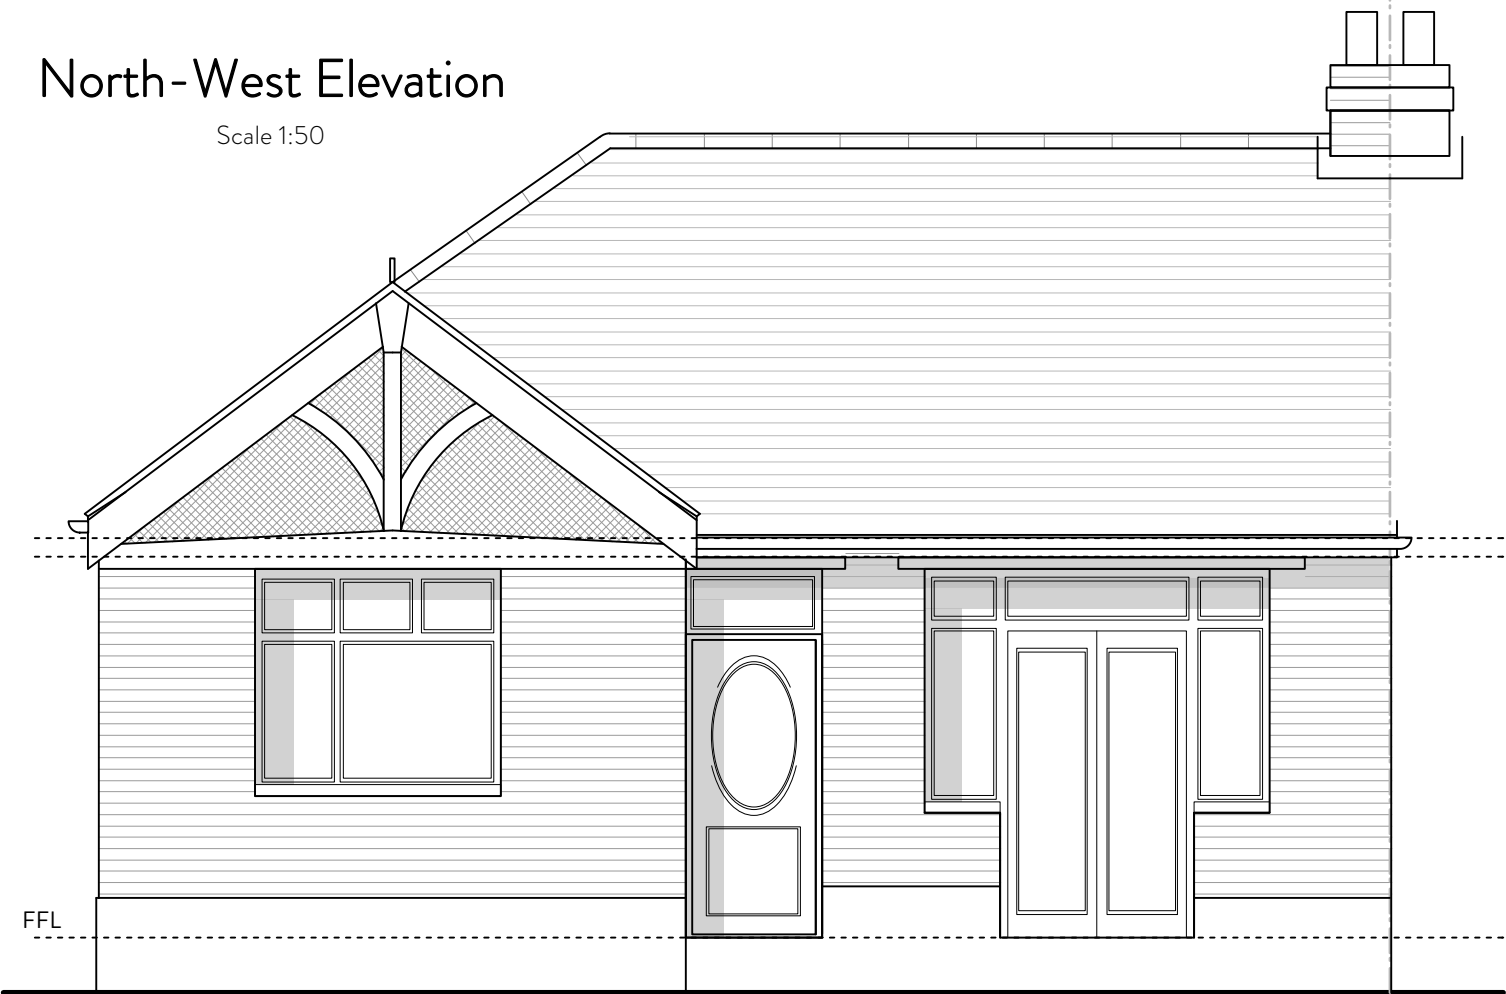

South-West Elevation

Scale 1:50

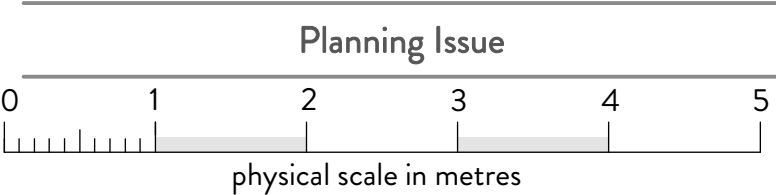

32A CHURCH ROAD, CHICHESTER, WEST SUSSEX. PO19 7HL
INFO@KINGFISHERCREATIVE.CO.UK 01243 783969
COMPANY REGISTERED IN ENGLAND & WALES REGISTRATION NUMBER : 8644051

Proposed Extension & Alterations


Project: 44 Shaftesbury Avenue
Purbrook
Waterlooville
PO7 5HP

Date February 2017

Scale 1:50 @ A3


Revision -

Job No. 1455

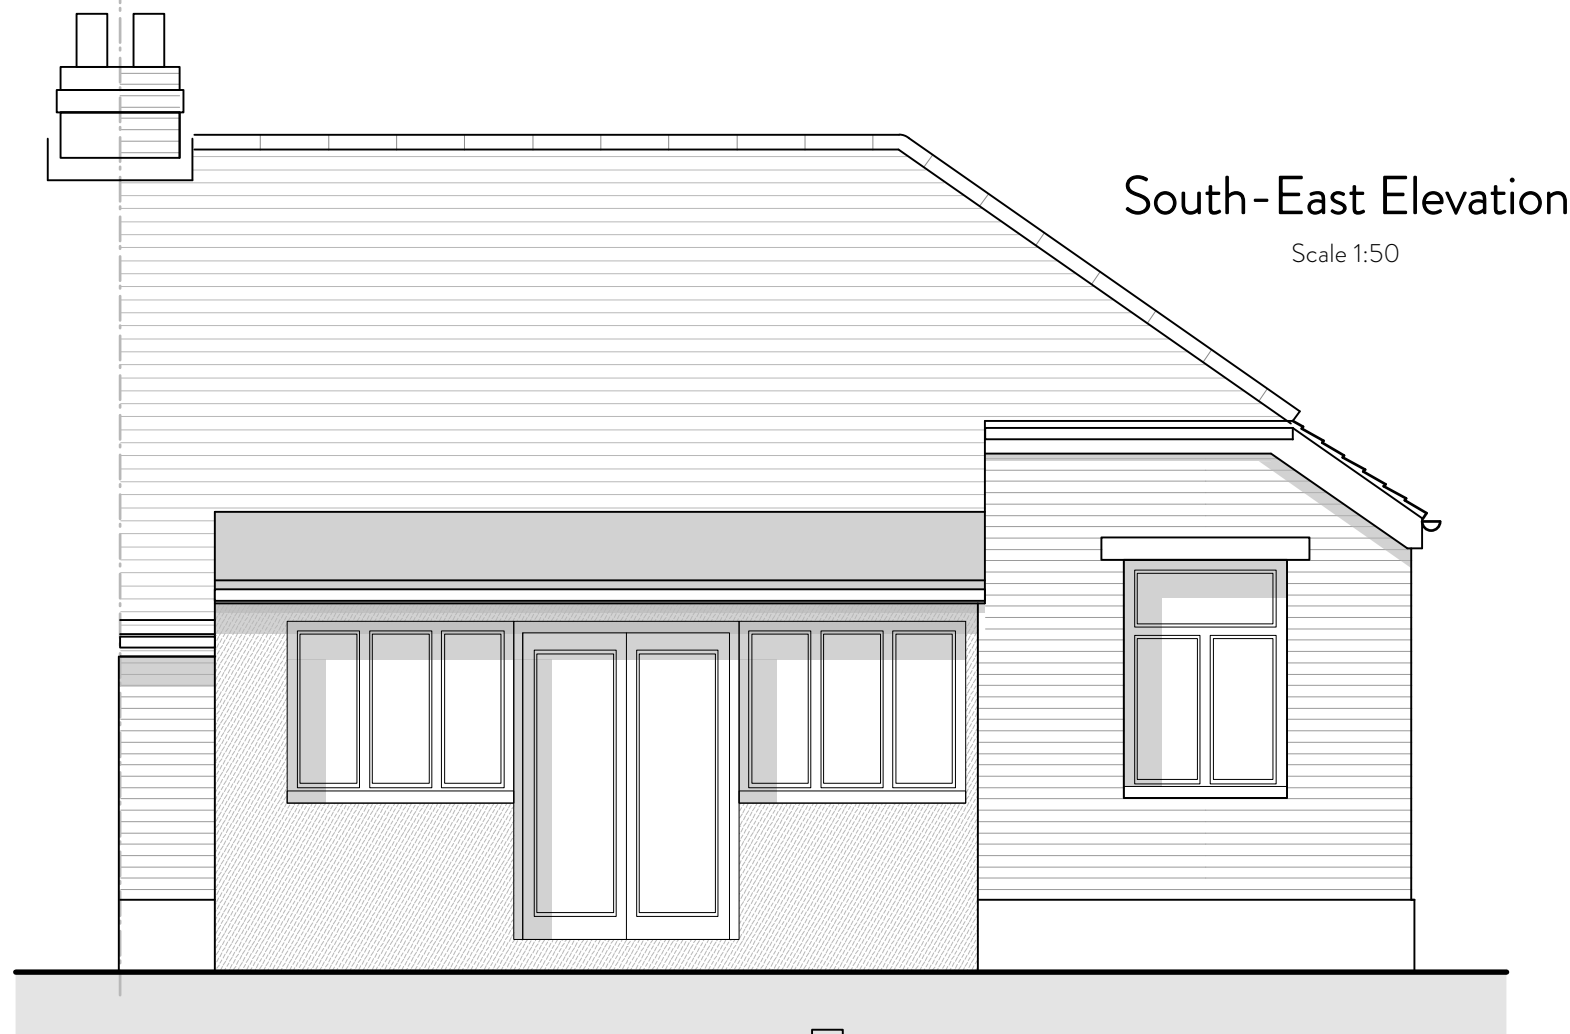


South-East Elevation

Scale 1:50

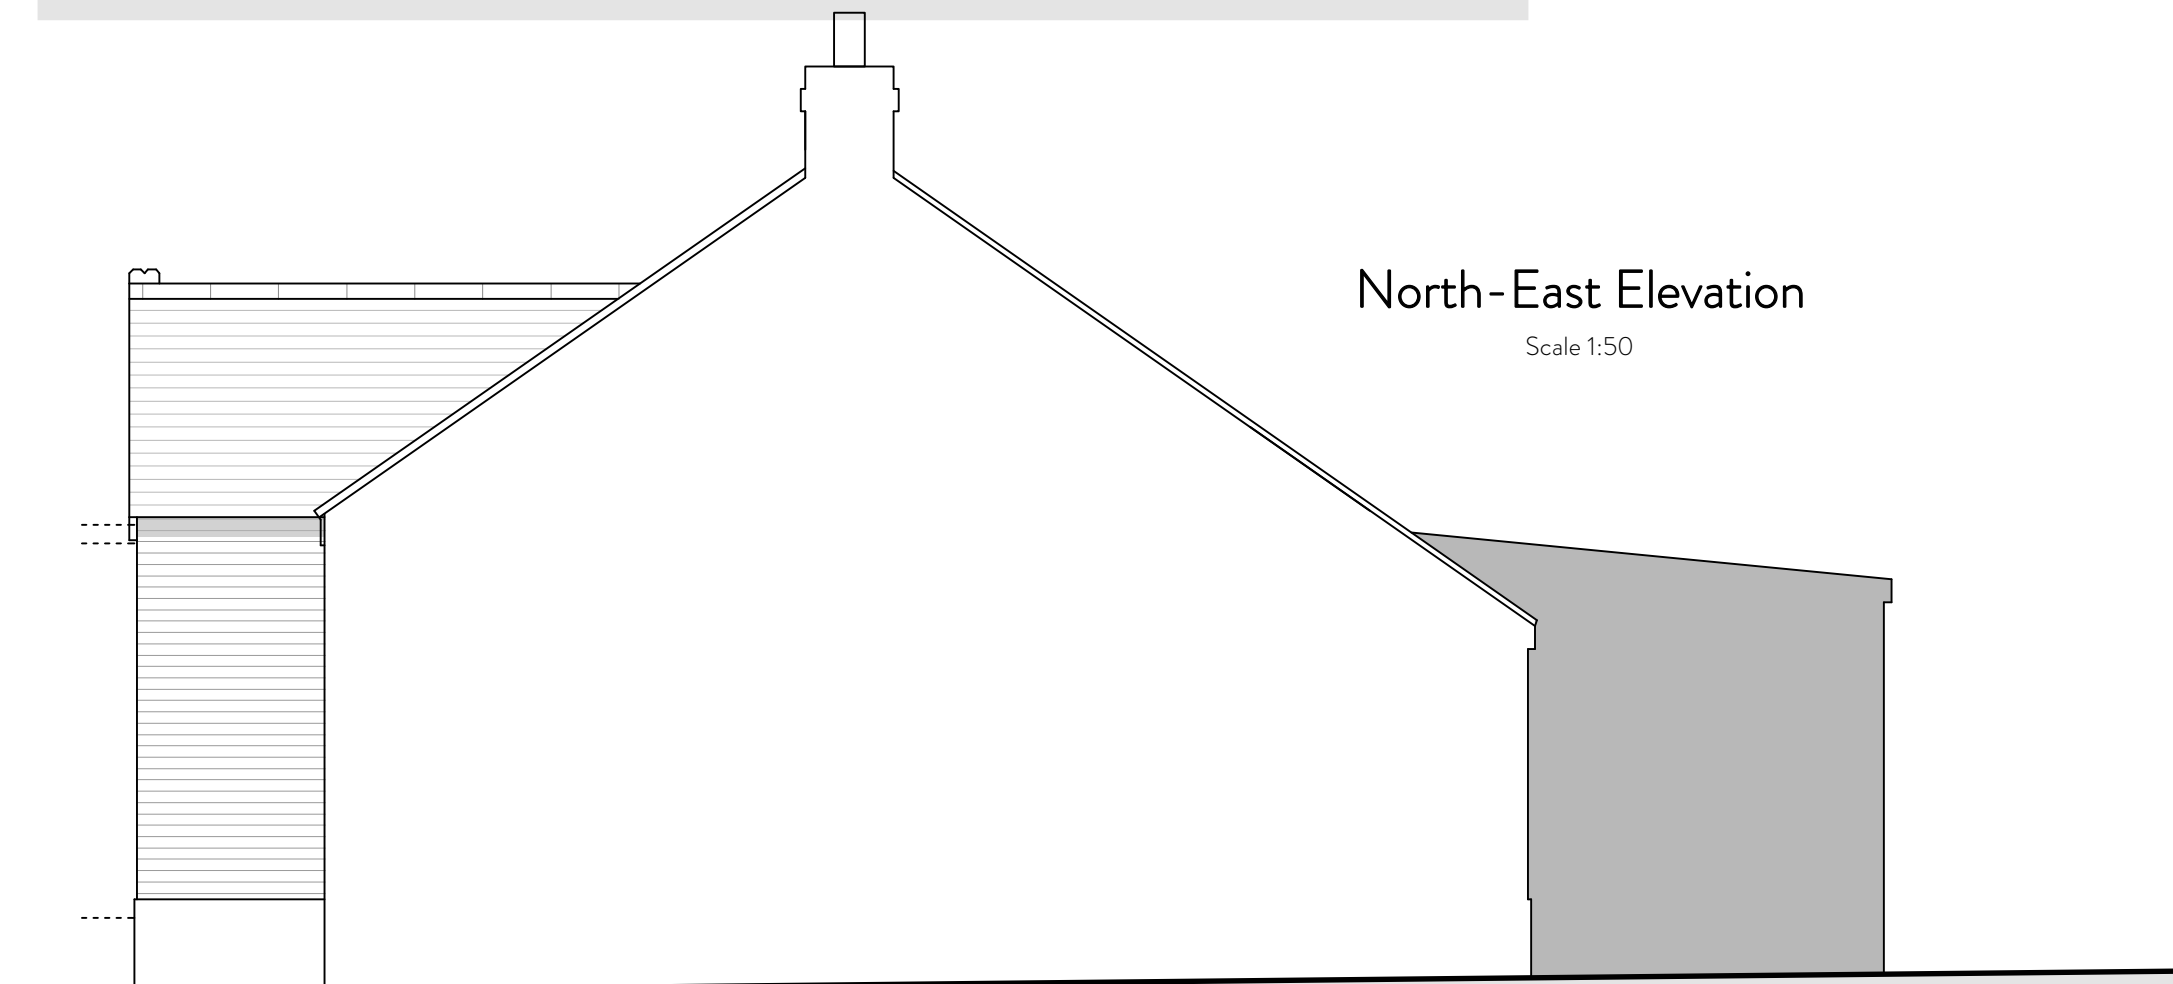

North-East Elevation

Scale 1:50

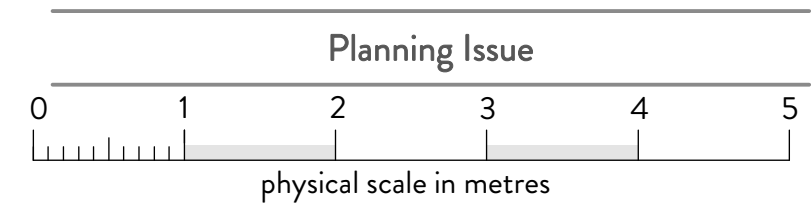

32A CHURCH ROAD, CHICHESTER, WEST SUSSEX. PO19 7HL
INFO@KINGFISHERCREATIVE.CO.UK 01243 783969
COMPANY REGISTERED IN ENGLAND & WALES REGISTRATION NUMBER : 8644051

Proposed Extension & Alterations


Project: 44 Shaftesbury Avenue
Purbrook
Waterlooville
PO7 5HP

Date February 2017

Scale 1:50 @ A3


Revision -

Job No. 1455

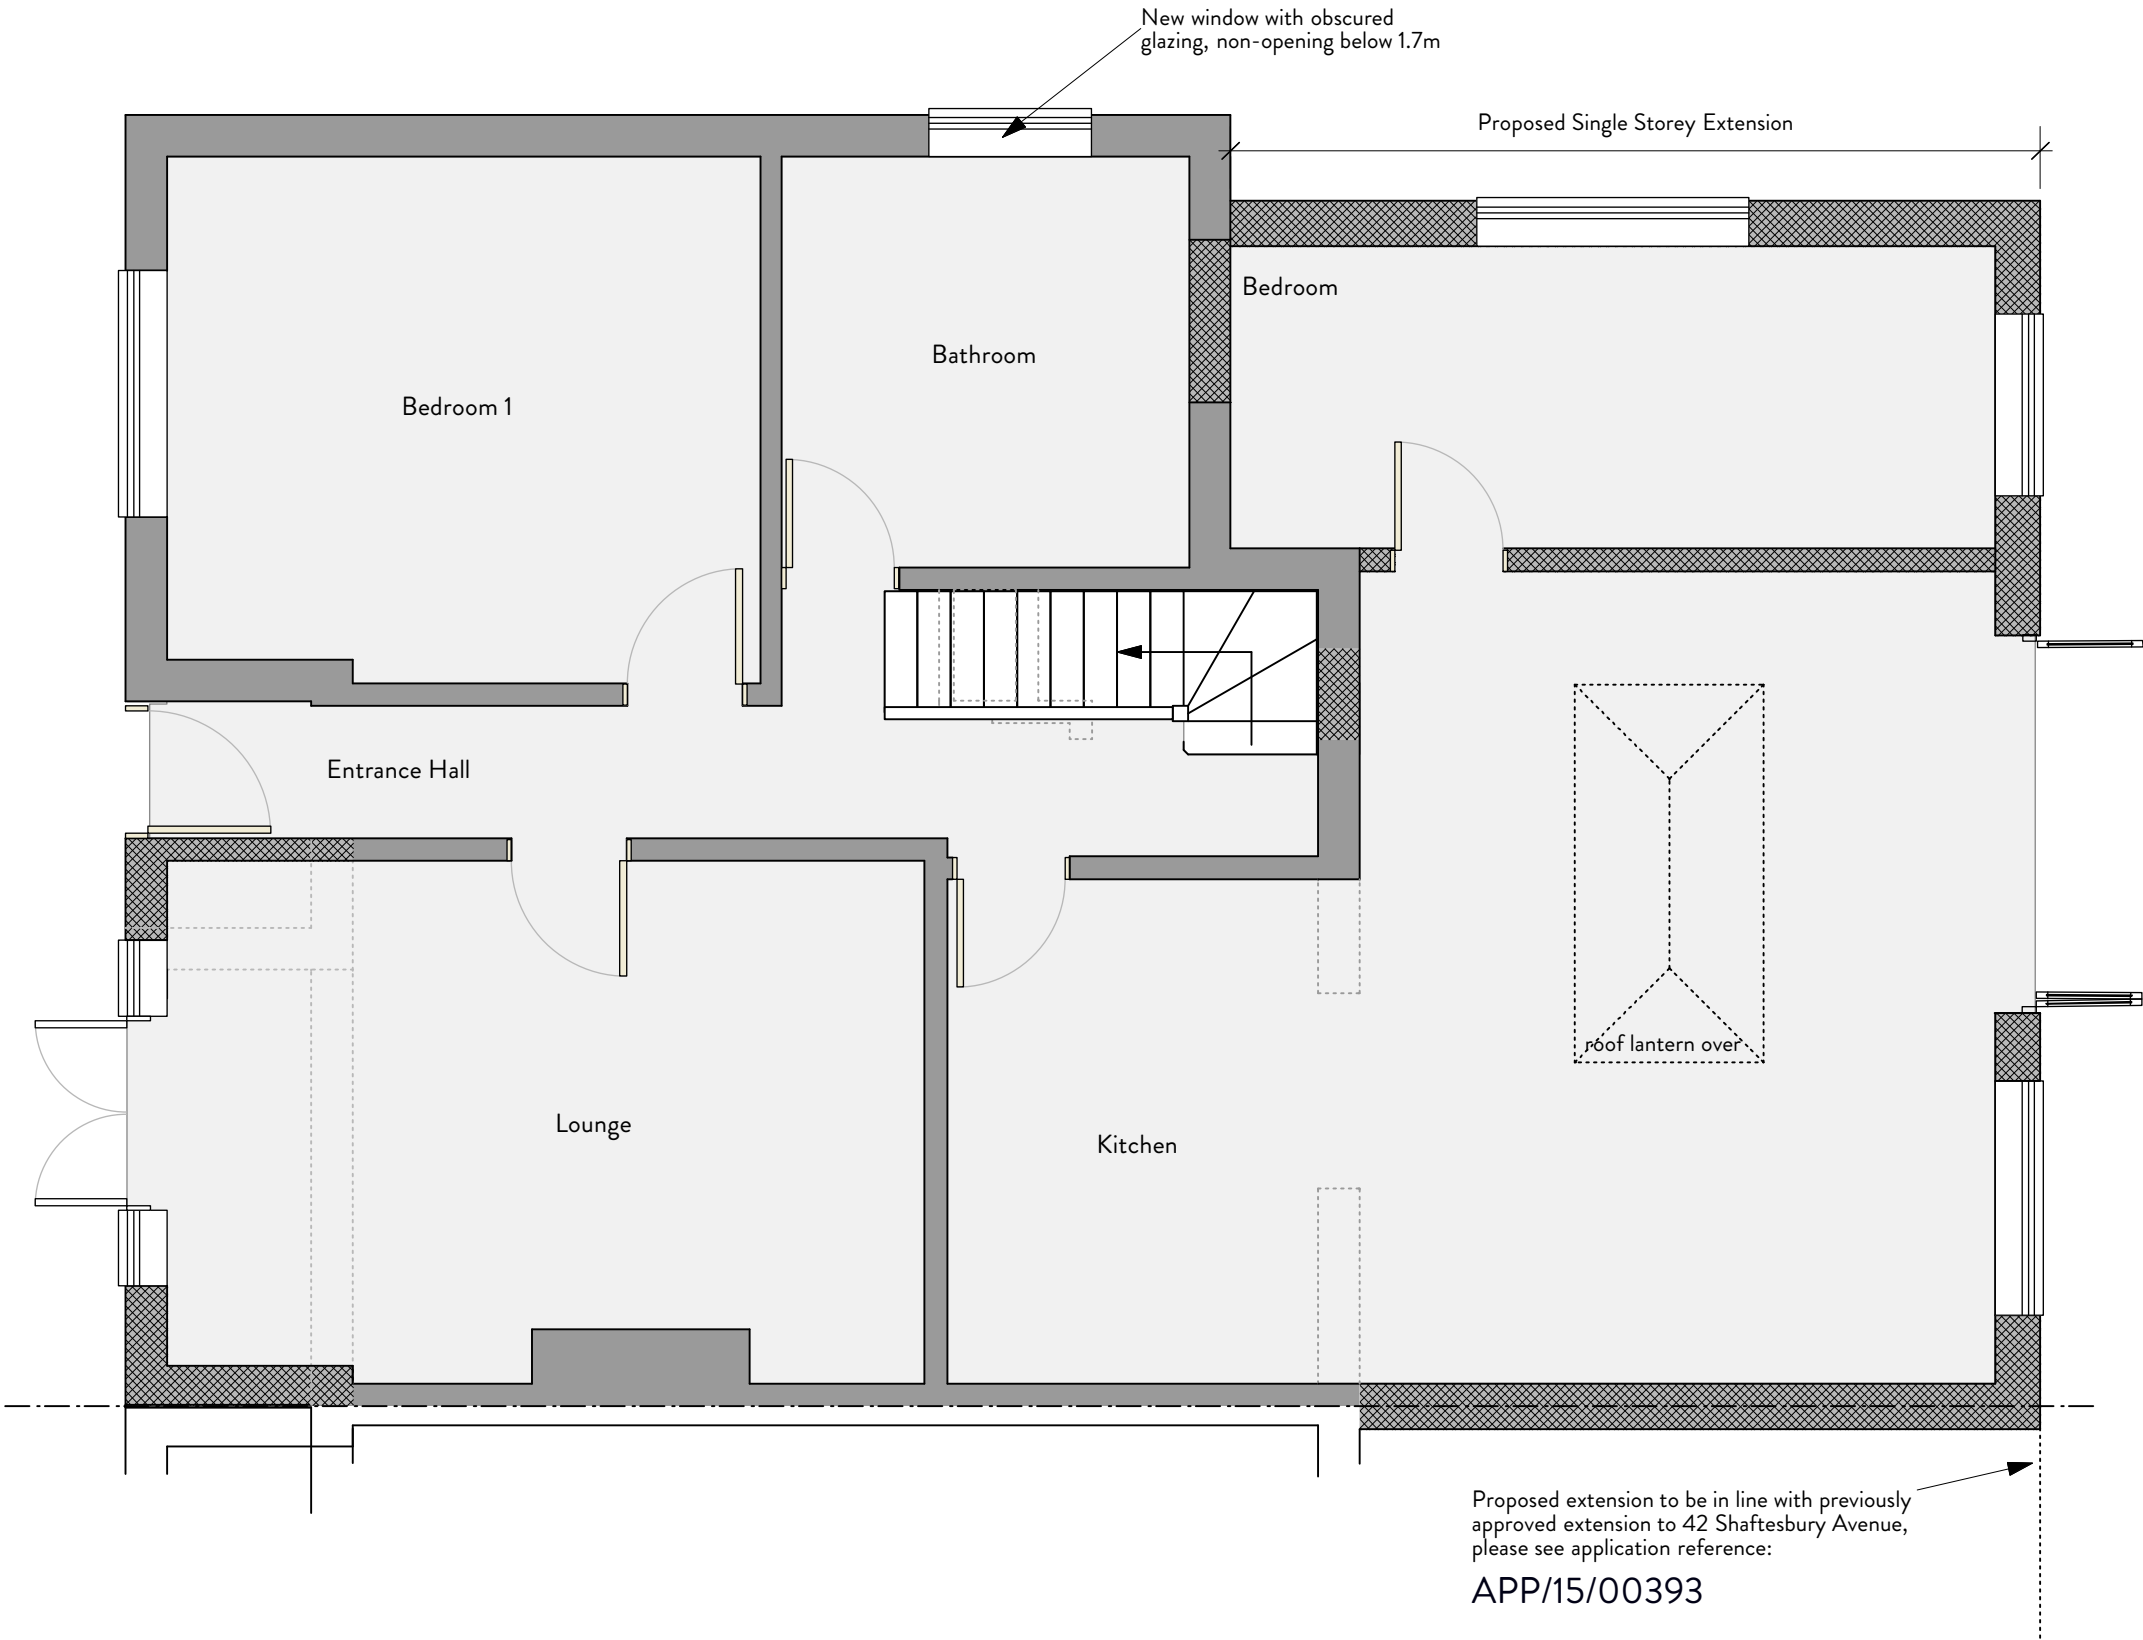

Please note:

The drawings also show a loft conversion with rear dormer window, hip to gable conversion, and front Velux window. These fall within the dwelling's Permitted Development allowances, so do not form part of this planning application. The volume increase created by the loft conversion is 25 cubic metres, well within the 50 cubic metres permitted under the legislation.

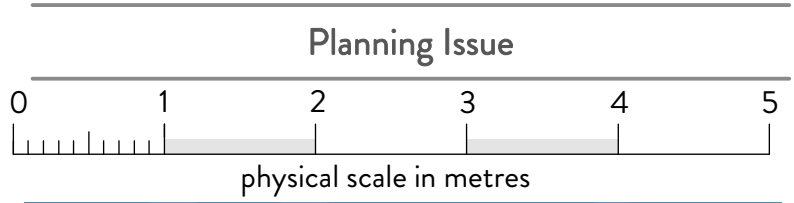


32A CHURCH ROAD, CHICHESTER, WEST SUSSEX. PO19 7HL
INFO@KINGFISHERCREATIVE.CO.UK 01243 783969
COMPANY REGISTERED IN ENGLAND & WALES REGISTRATION NUMBER : 8644051

Proposed Extension & Alterations


Project: 44 Shaftesbury Avenue
Purbrook
Waterlooville
PO7 5HP

Date	February 2017
Scale	1:50 @ A3
Revision	-
Job No.	1455

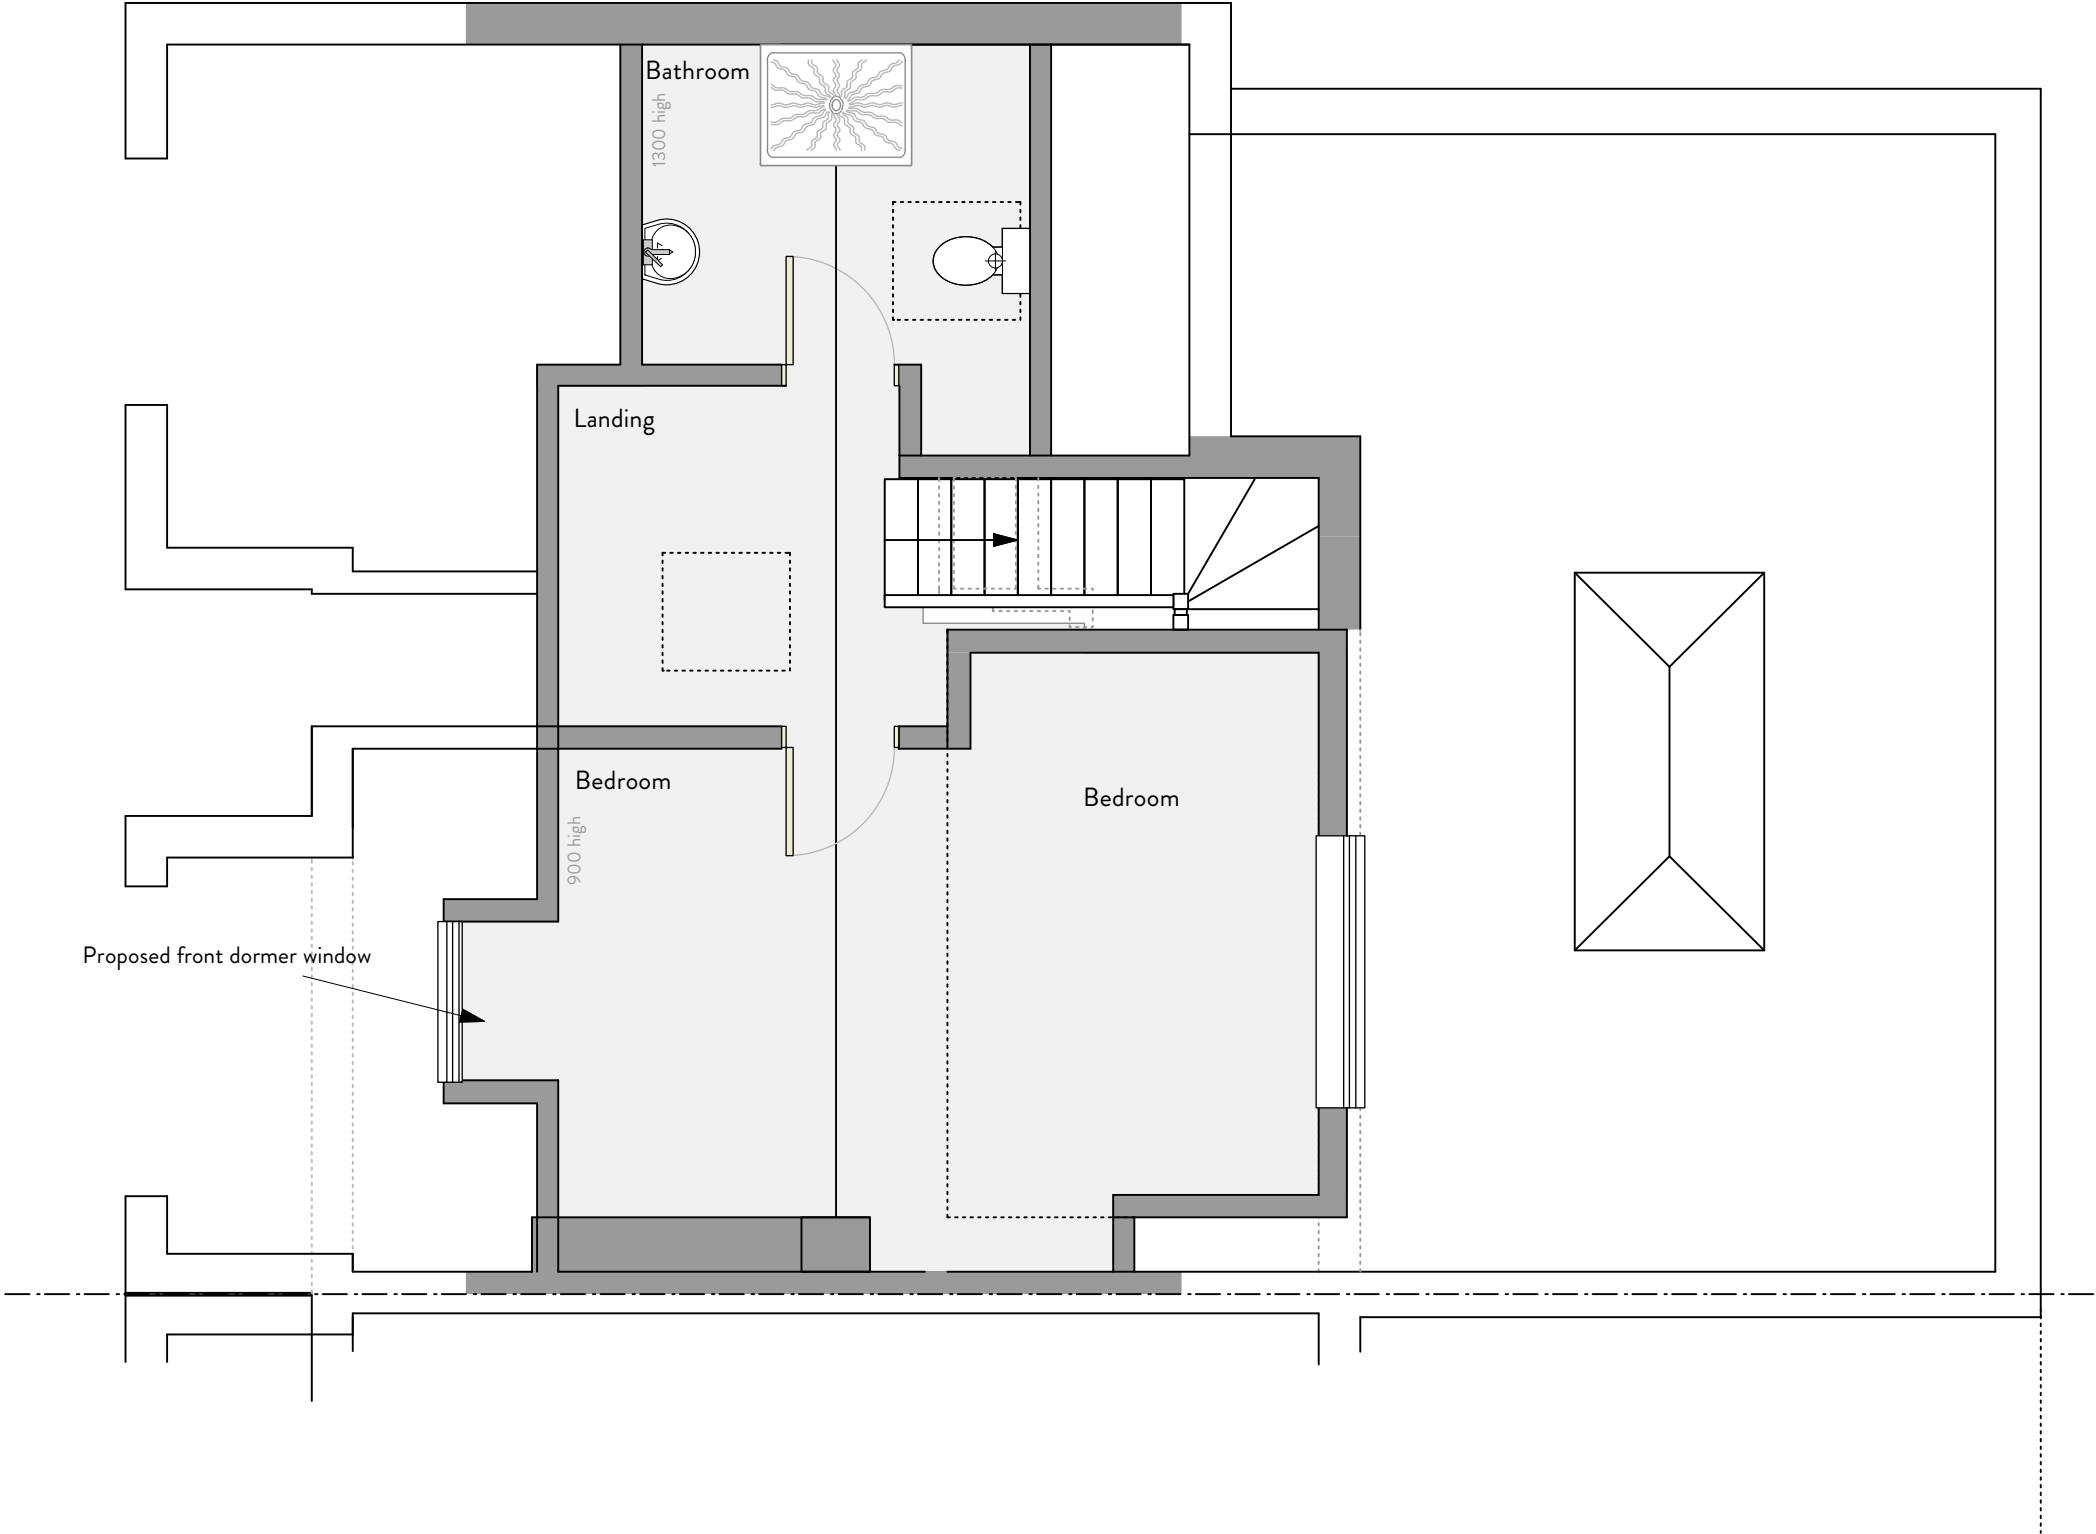

Please note:

The drawings also show a loft conversion with rear dormer window, hip to gable conversion, and front Velux window. These fall within the dwelling's Permitted Development allowances, so do not form part of this planning application. The volume increase created by the loft conversion is 25 cubic metres, well within the 50 cubic metres permitted under the legislation.

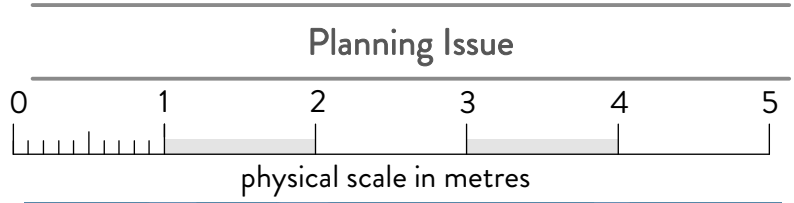

32A CHURCH ROAD, CHICHESTER, WEST SUSSEX. PO19 7HL
INFO@KINGFISHERCREATIVE.CO.UK 01243 783969
COMPANY REGISTERED IN ENGLAND & WALES REGISTRATION NUMBER : 8644051

Proposed Extension & Alterations

Project: 44 Shaftesbury Avenue
Purbrook
Waterlooville
PO7 5HP

Date	February 2017
Scale	1:50 @ A3
Revision	-
Job No.	1455

North-West Elevation

Scale 1:50



Please note:

The drawings also show a loft conversion with rear dormer window, hip to gable conversion, and front Velux window. These fall within the dwelling's Permitted Development allowances, so do not form part of this planning application. The volume increase created by the loft conversion is 25 cubic metres, well within the 50 cubic metres permitted under the legislation.

South-West Elevation

Scale 1:50



Planning Issue



physical scale in metres



32A CHURCH ROAD, CHICHESTER, WEST SUSSEX. PO19 7HL
INFO@KINGFISHERCREATIVE.CO.UK 01243 783969
COMPANY REGISTERED IN ENGLAND & WALES REGISTRATION NUMBER : 8644051

Proposed Extension & Alterations

Project: 44 Shaftesbury Avenue
Purbrook
Waterlooville
PO7 5HP

Date February 2017


Scale 1:50 @ A3

Revision -

Job No. 1455

South-East Elevation


Scale 1:50

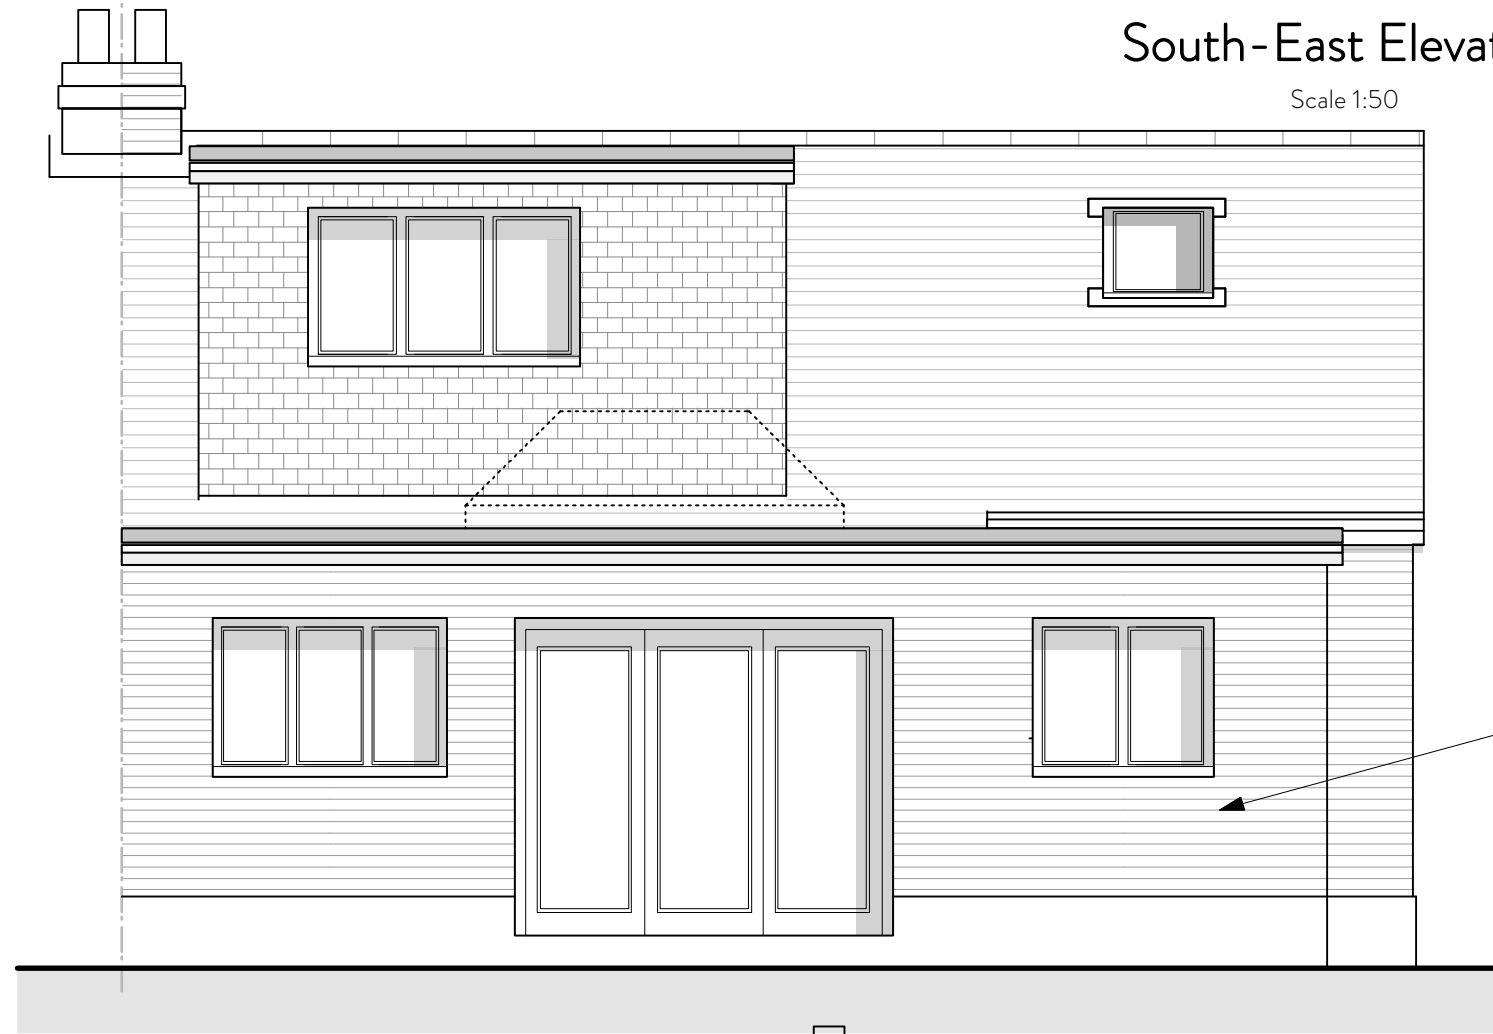

Proposed rear extension

North-East Elevation

Scale 1:50

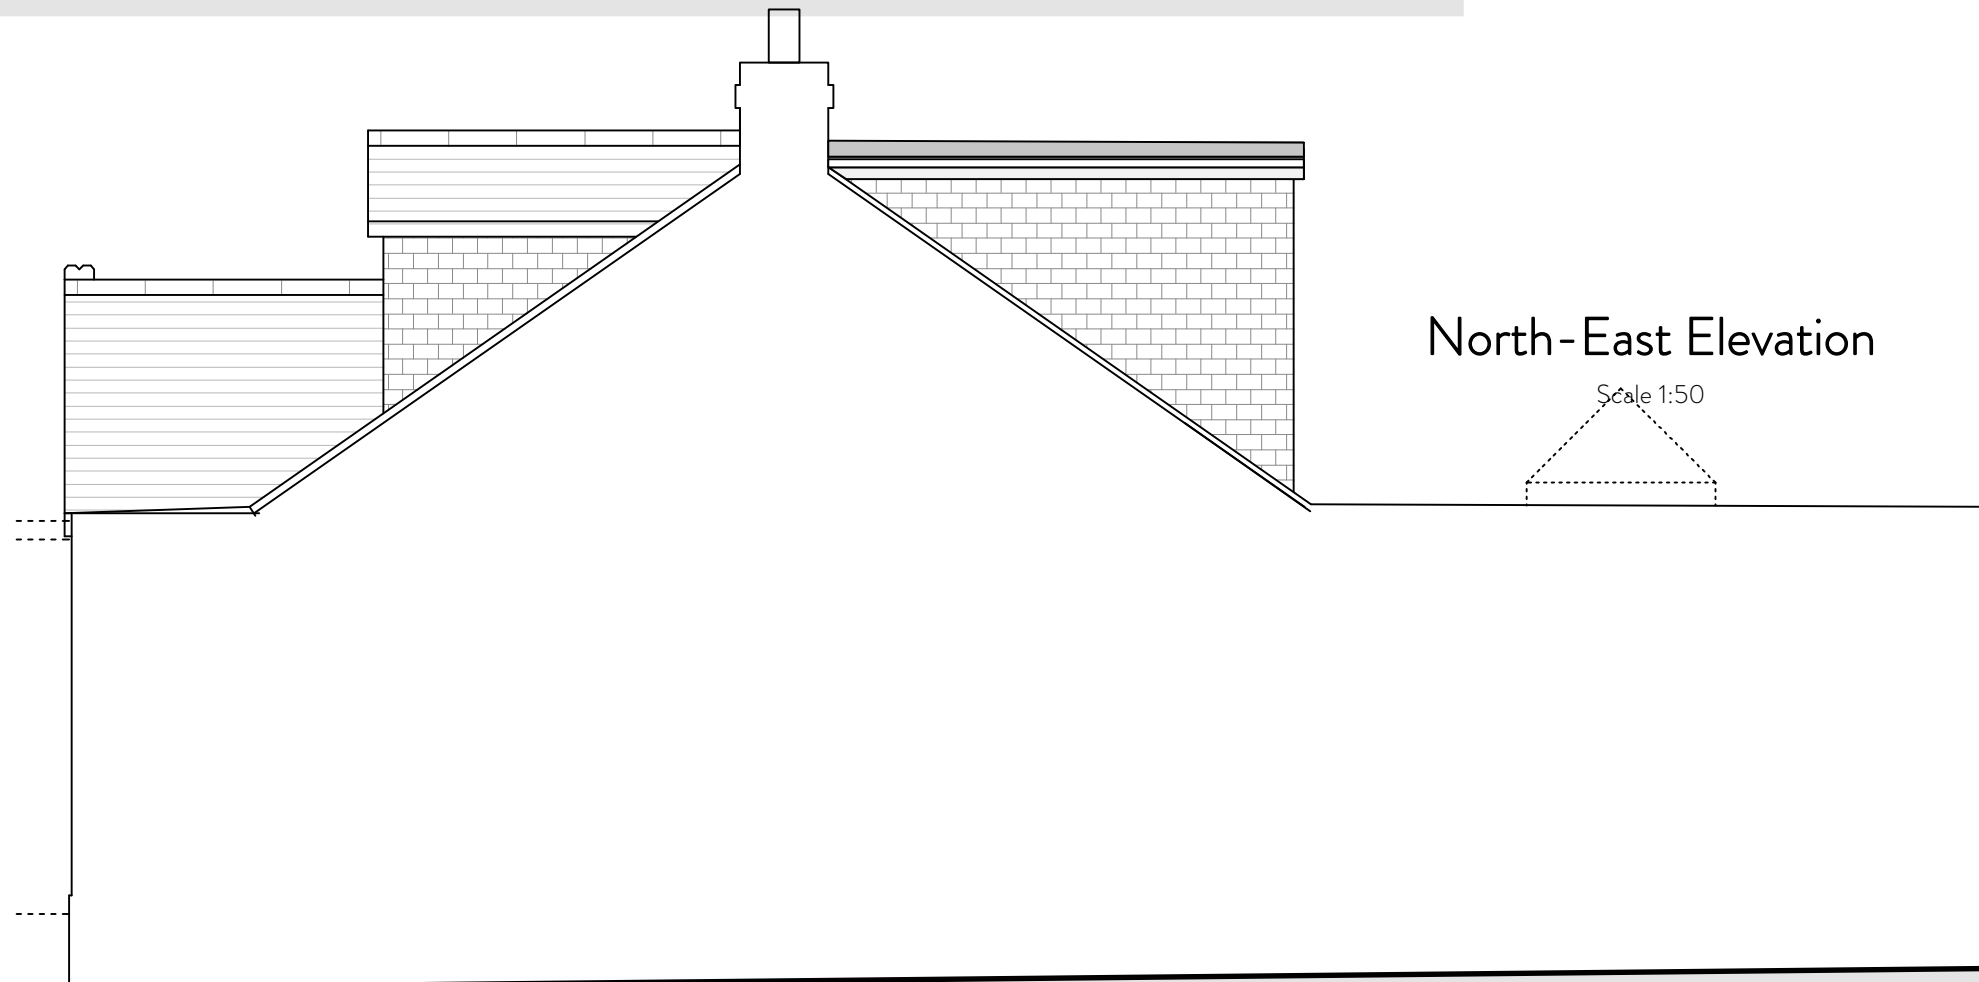

Please note:

The drawings also show a loft conversion with rear dormer window, hip to gable conversion, and front Velux window. These fall within the dwelling's Permitted Development allowances, so do not form part of this planning application. The volume increase created by the loft conversion is 25 cubic metres, well within the 50 cubic metres permitted under the legislation.

Planning Issue



physical scale in metres

KingfisherCreative
ARCHITECTURAL DESIGN LTD

32A CHURCH ROAD, CHICHESTER, WEST SUSSEX. PO19 7HL
INFO@KINGFISHERCREATIVE.CO.UK 01243 783969
COMPANY REGISTERED IN ENGLAND & WALES REGISTRATION NUMBER : 8644051

Proposed Extension & Alterations

Project: 44 Shaftesbury Avenue
Purbrook
Waterlooville
PO7 5HP

Date February 2017

Scale 1:50 @ A3

Revision -

Job No. 1455