

The Old School House - Emsworth

NOTES:


Dimensions to be checked on site before commencing work. Any discrepancies shall be reported to the architect immediately.

Do not scale from these drawings except for planning purposes.


Use figured dimensions only.

Where applicable this drawing is to be read in conjunction with other consultants' drawings.


All drawings to be read in conjunction with specification and all other drawings including structural engineer and mechanical and electrical drawings / specification

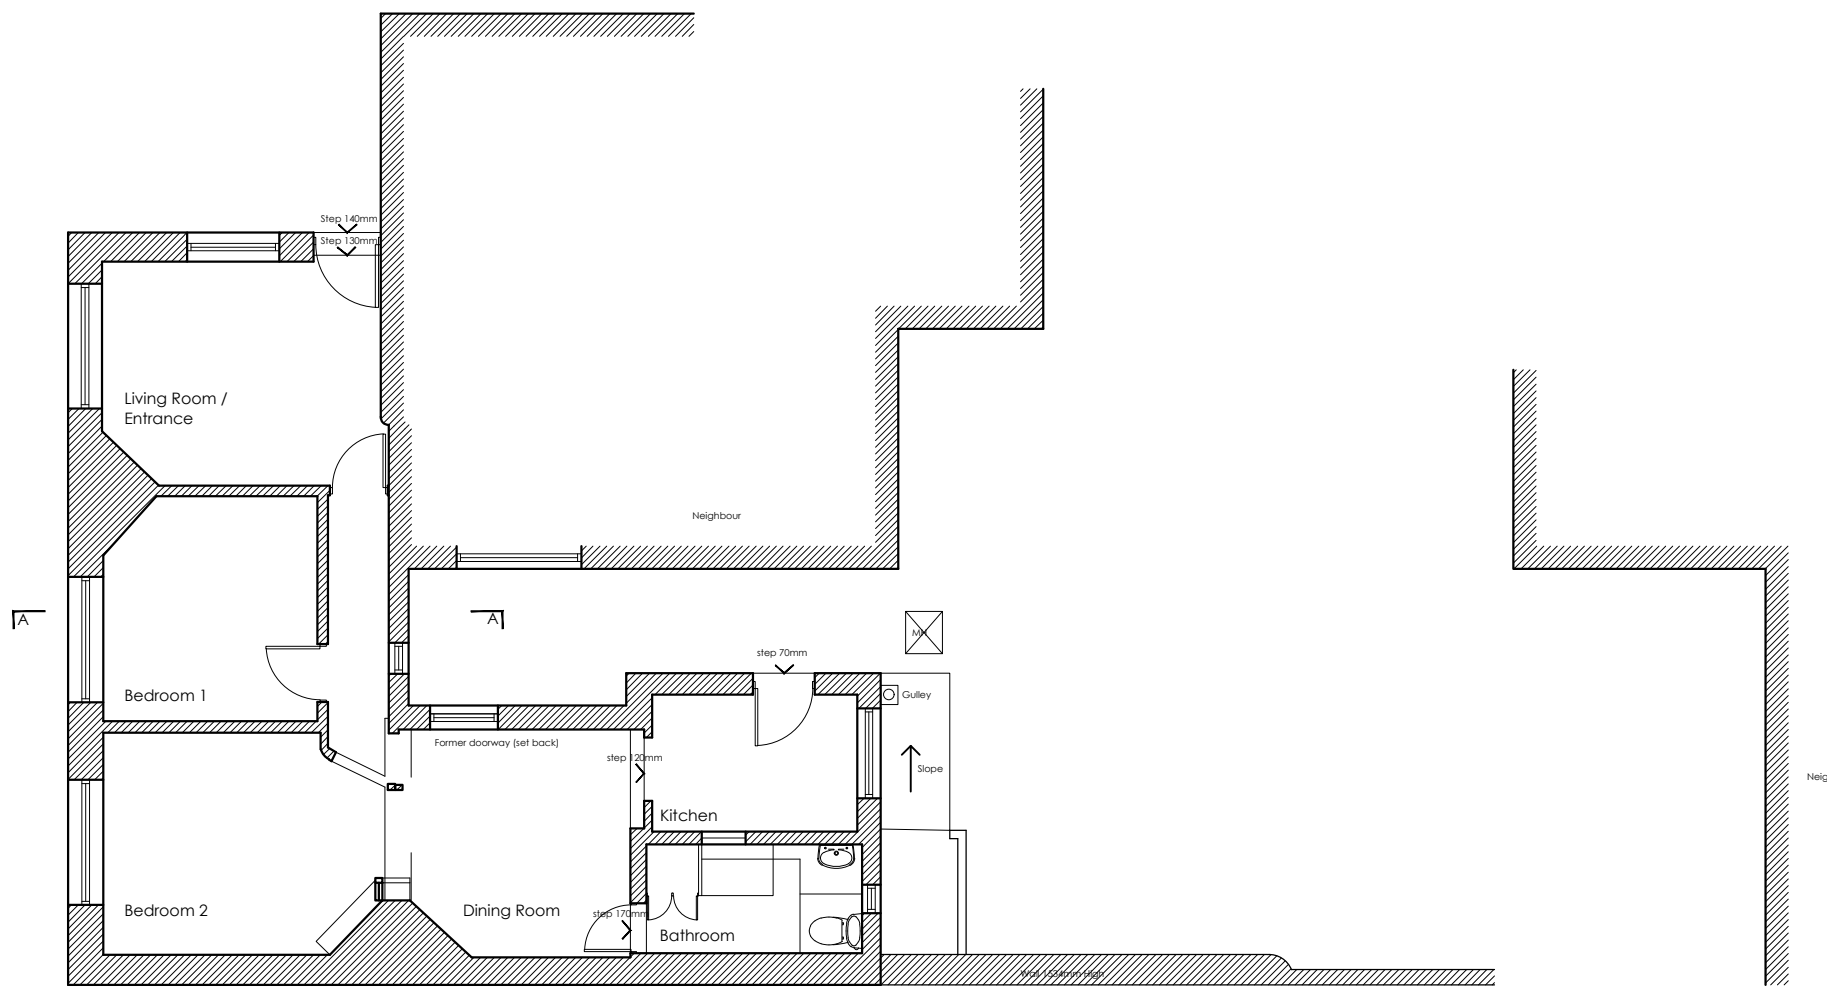


Existing Ground Floor Plan @ 1:100

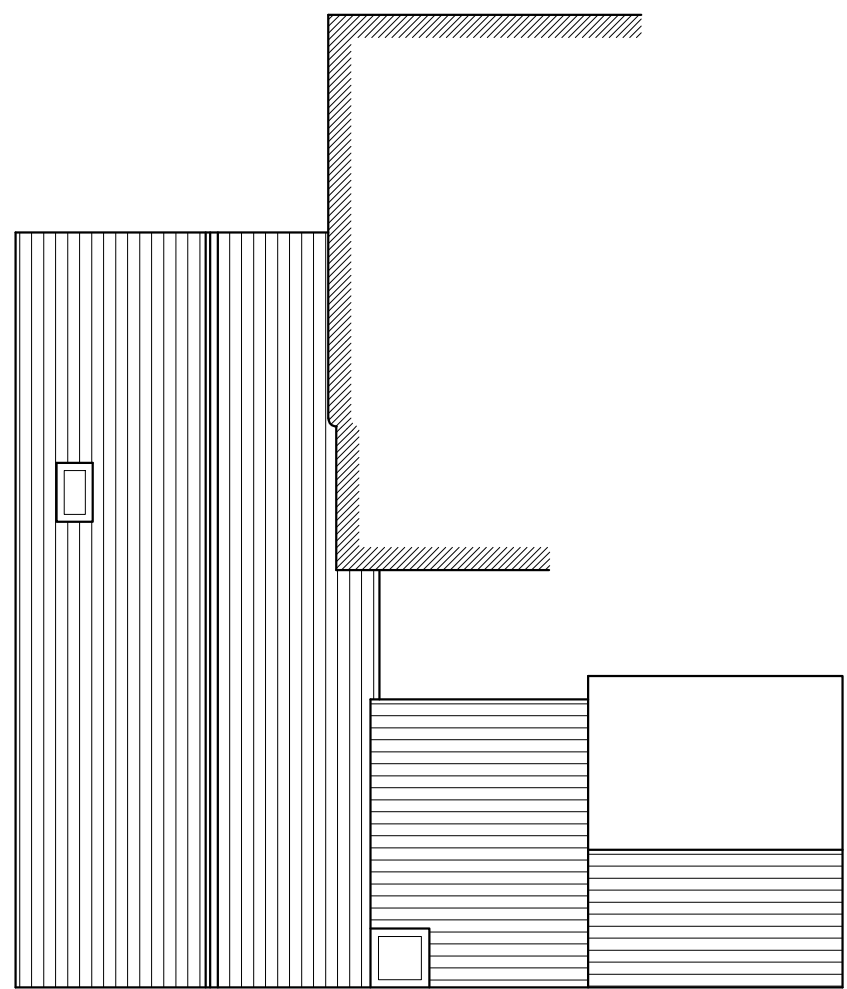

Existing Roof Plan @ 1:100

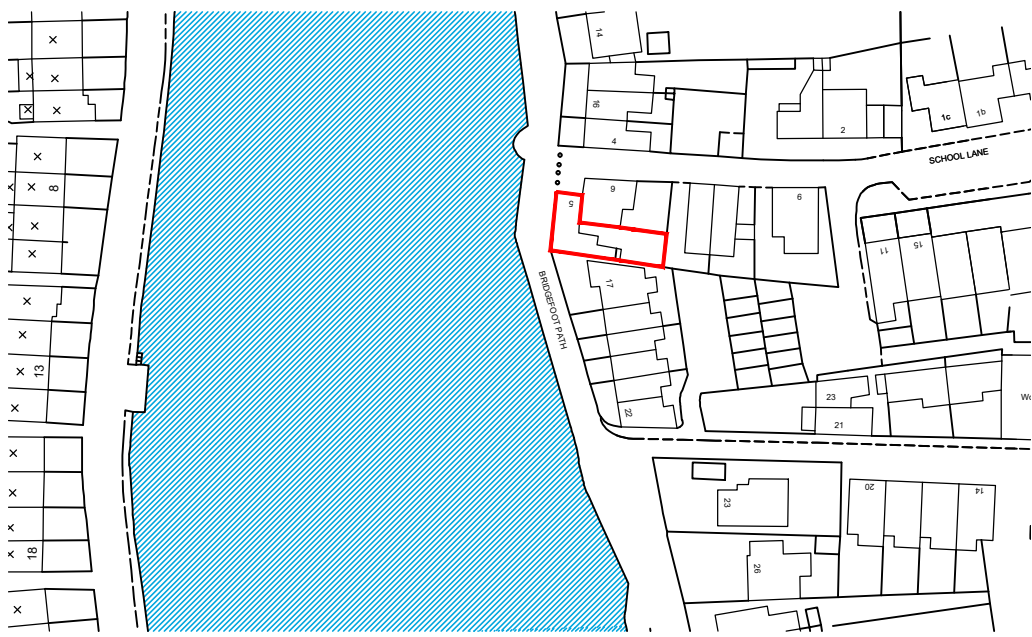


Site Location Plan @ 1:1250
Ordnance Survey (c) Crown Copyright 2017. All rights reserved. Licence number 100020449

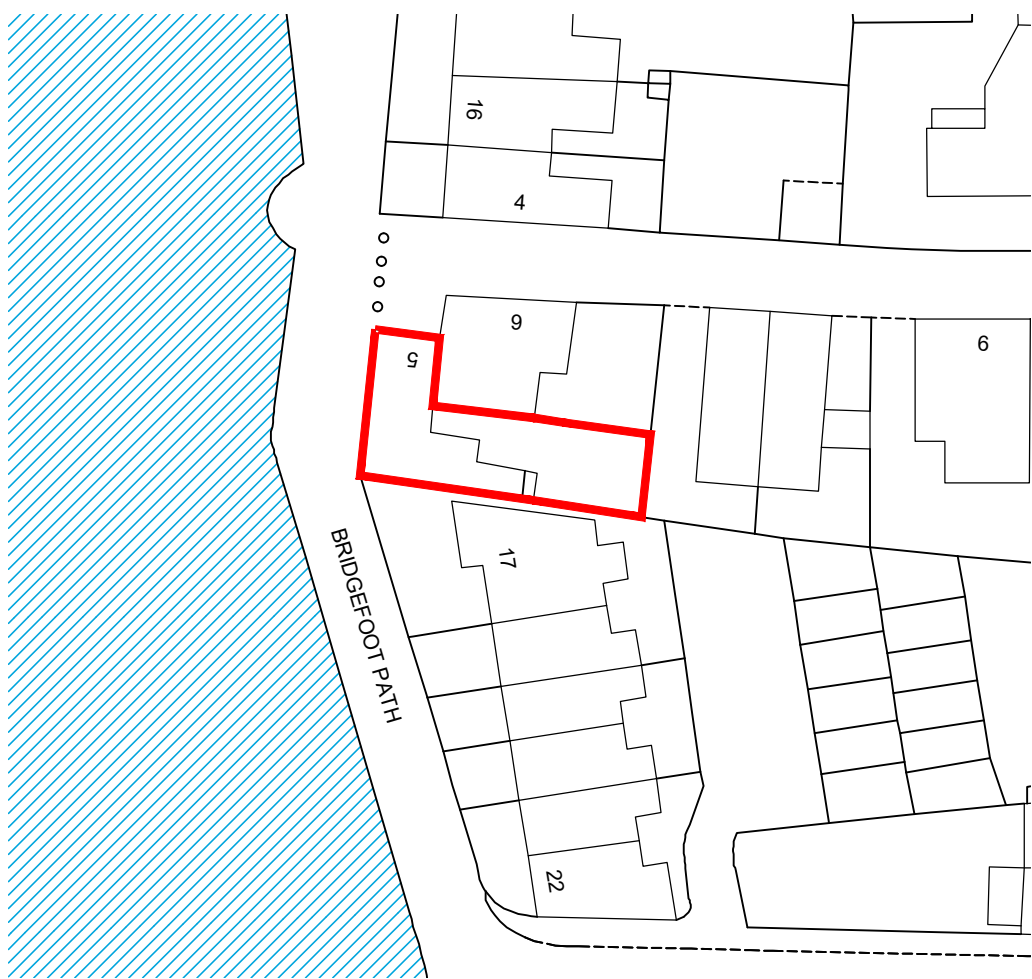

Site Block Plan @ 1:500
Ordnance Survey (c) Crown Copyright 2017. All rights reserved. Licence number 100020449




Existing Site Block Plan @ 1:200
Ordnance Survey (c) Crown Copyright 2017. All rights reserved. Licence number 100020449

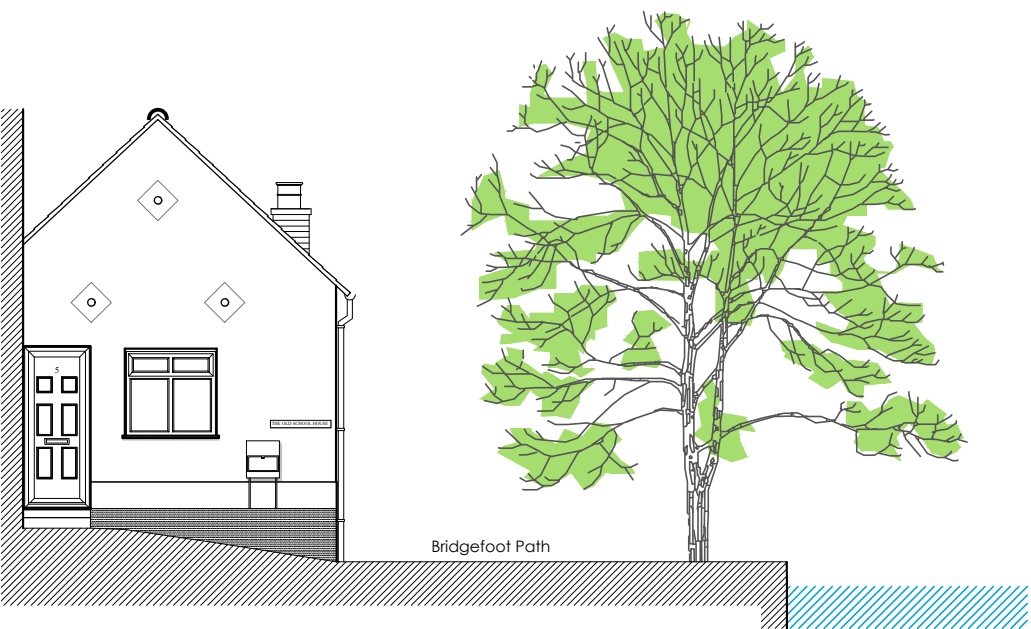


Existing North Elevation @ 1:100




Existing West Elevation @ 1:100

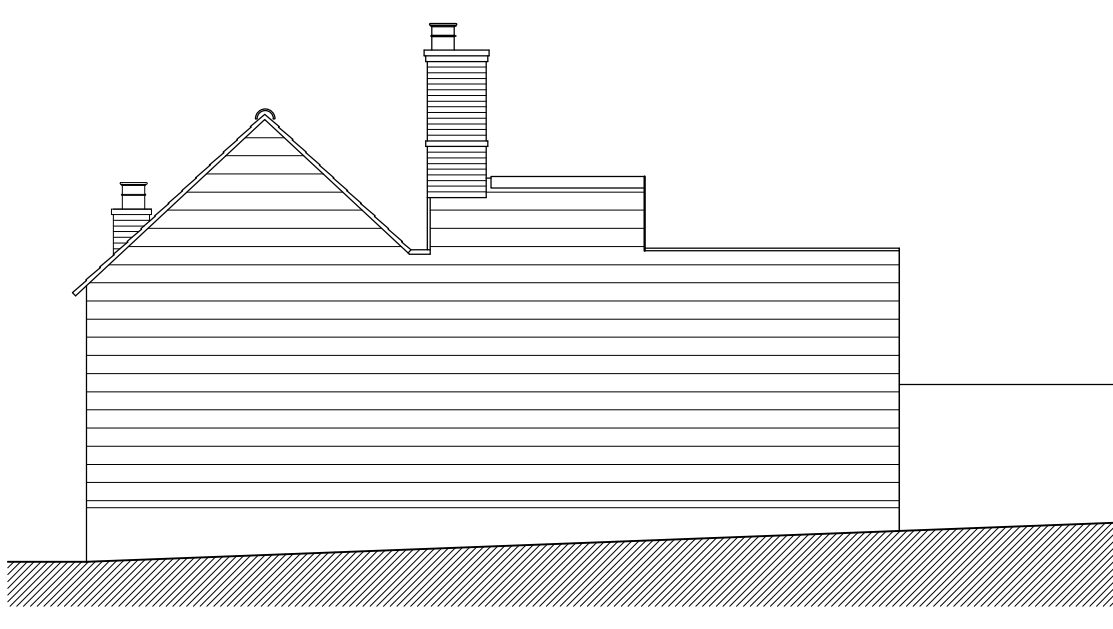

Existing South Elevation @ 1:100

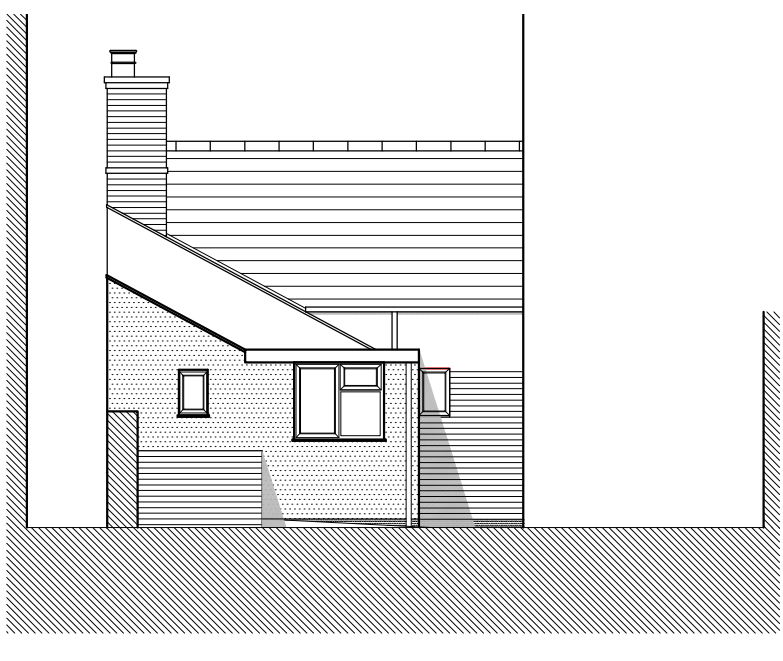

Existing East Elevation @ 1:100

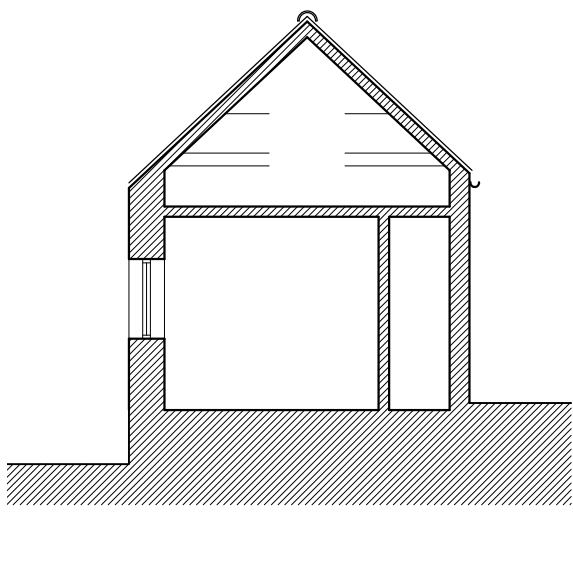

Existing Section AA @ 1:100

REV	DATE	AMENDMENT	DRAWN

Helyer Davies Architects Ltd
1 The Old Flour Mill,
Emsworth, PO10 7BT
01243 370 715
www.hdarchitects.co.uk mail@hdarchitects.co.uk

CLIENT
Chris and Bridget Poirrier

PROJECT
The Old School House
Bridgefoot Path
Emsworth
Hampshire

DRAWING	SCALE
Existing & Proposed Plans	1:100 @ A1
Existing & Proposed Elevations	1:100 @ A1
Block Plan	1:500 @ A1
Location Plan	1:1250 @ A1

DATE	March 2017	DRAWN	NW
DRAWING NUMBER	17047 - 01	REVISION	B