


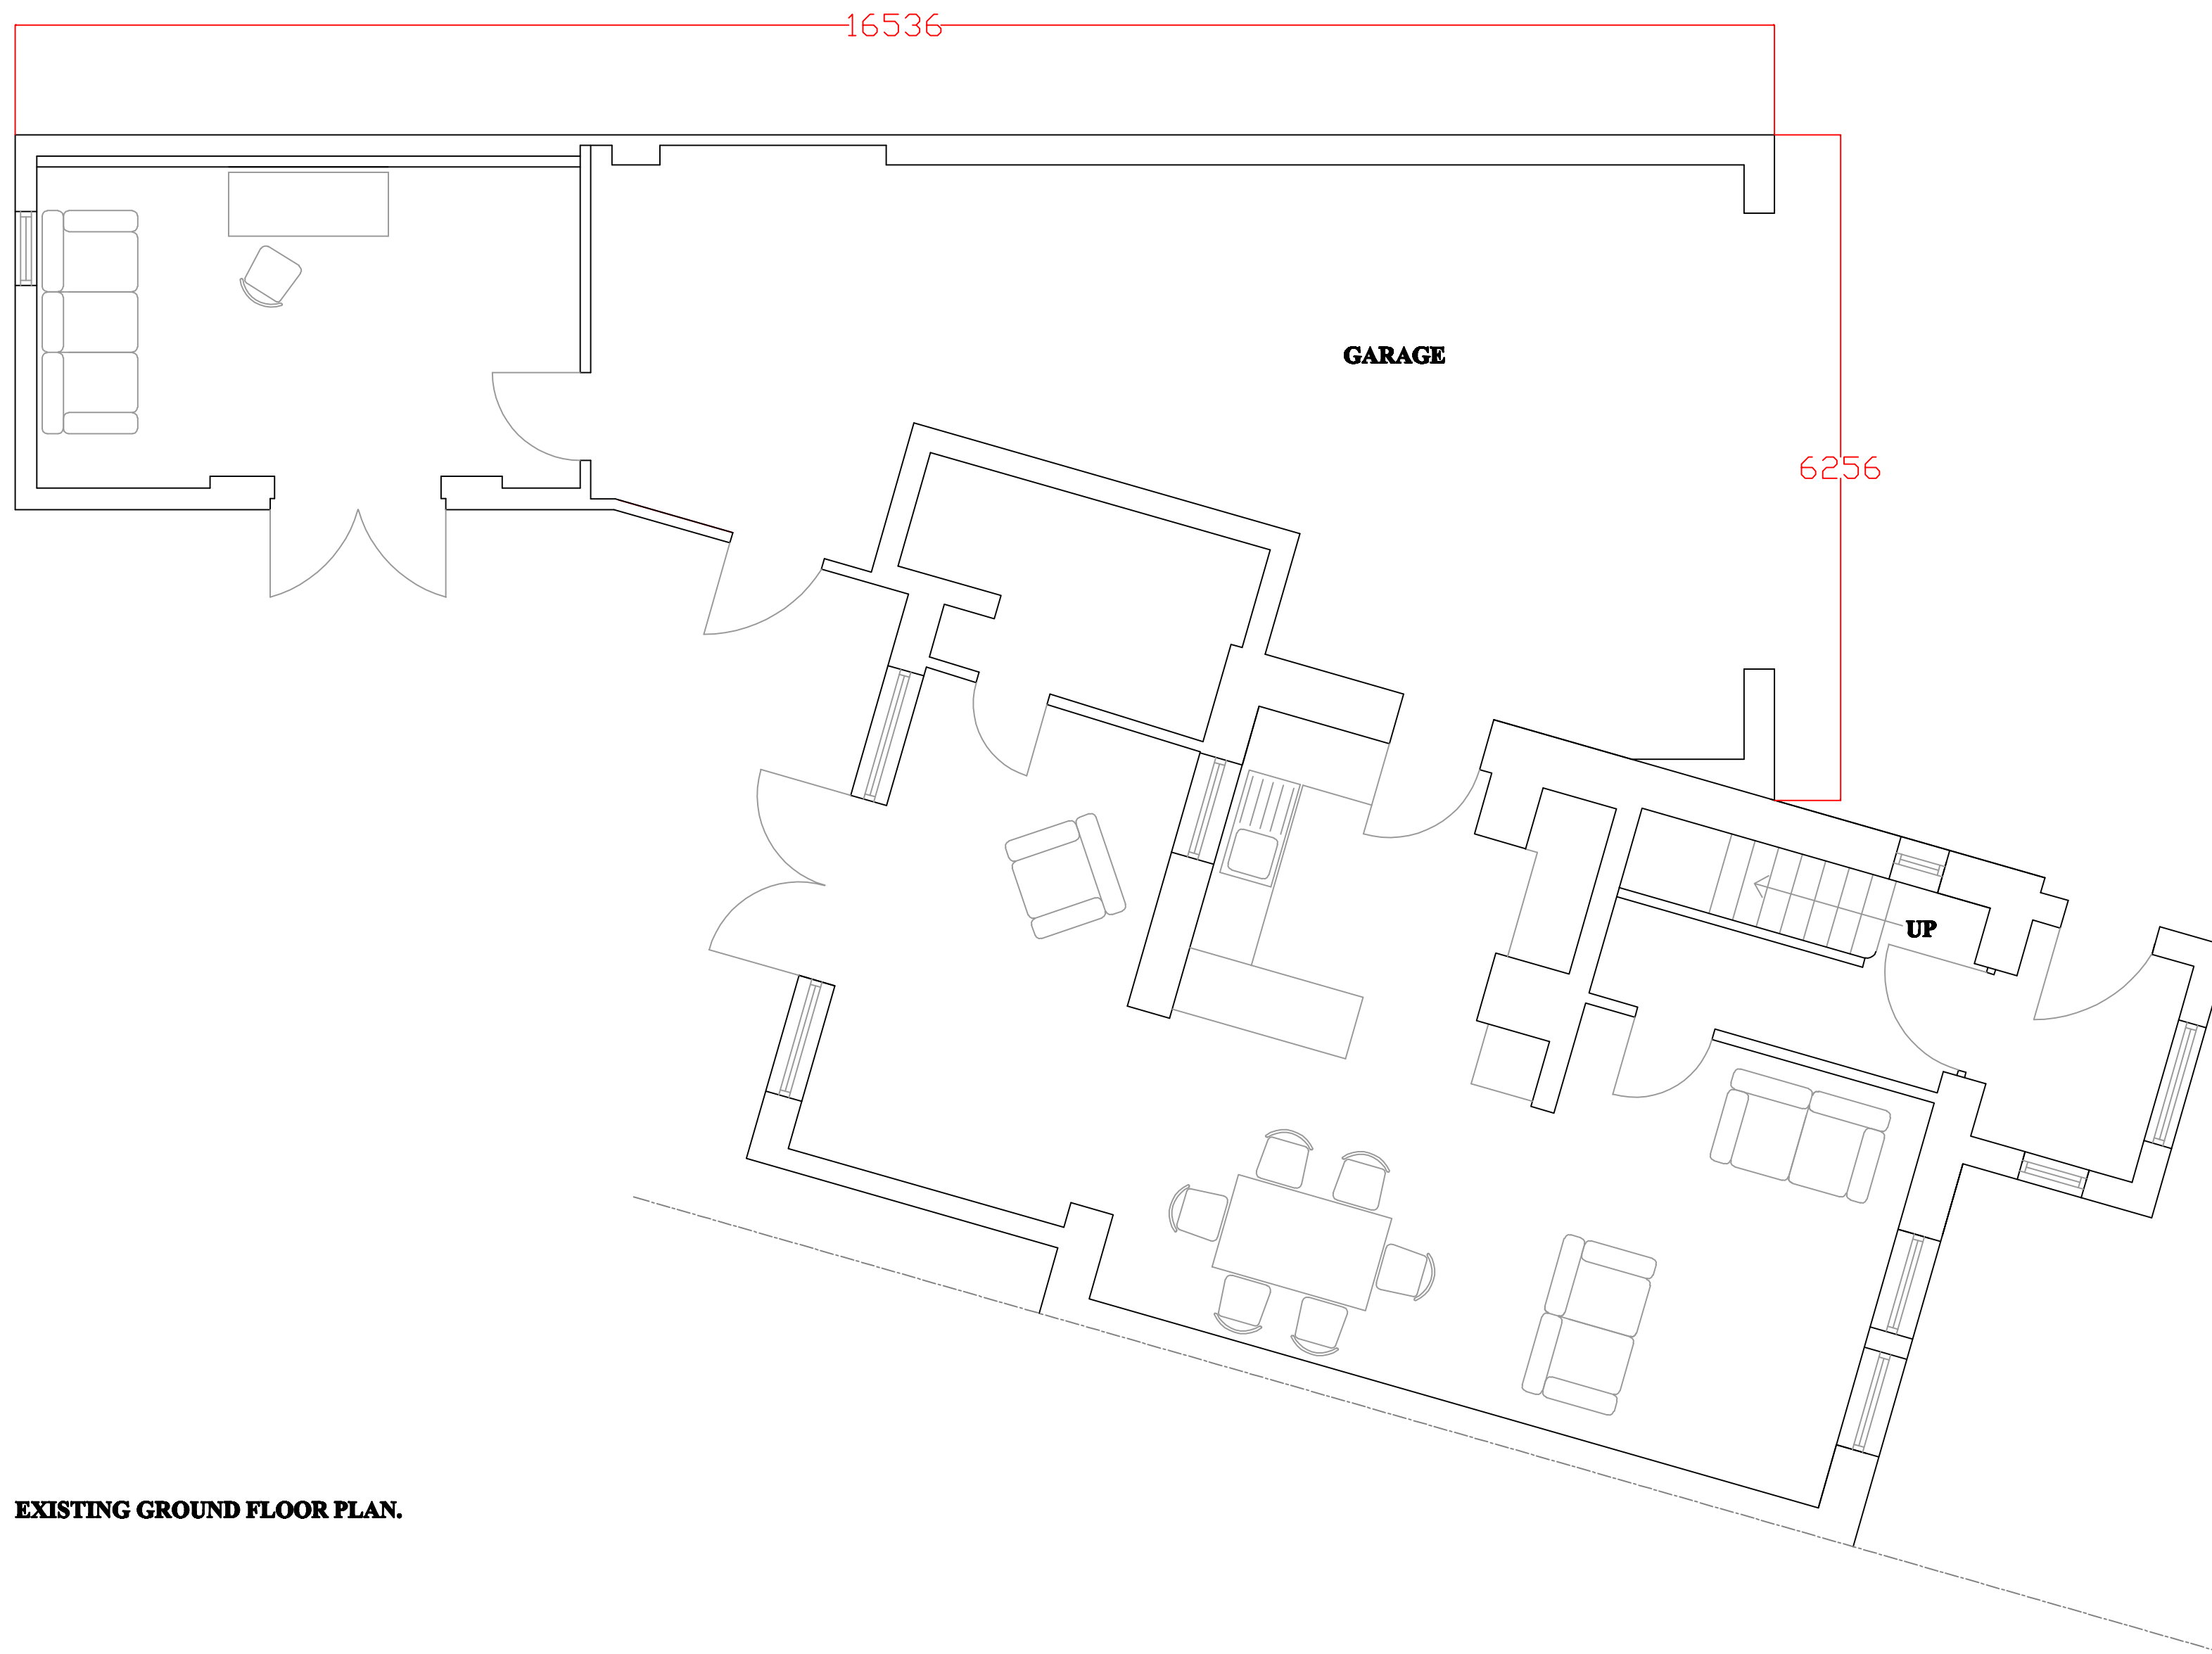

EXISTING GROUND FLOOR PLAN.

Notes:-

THIS PLAN SHOWS DETAILS OF THE EXISTING GROUND FLOOR. DEMONSTRATING THE ROOM LAYOUTS AND THEIR USES.

ALL DIMENIONS FOR THE PROPERTY HAVE BEEN TAKEN ON THE INITIAL SURVEY. ANY UNKNOWN HAVE BEEN ASSUMED.

ALL DIMENSIONS SHOWN IN MILLIMETRES TO BE CONFIRMED ONSITE BY CONTRACTOR.

Woodhill Design & Build

07778 527169

Produced by Peter Evans

Site address:-

27 CORHAMPTON CRESCENT,
HAVANT, P09 3BX.

Details:-

TWO STOREY EXTENSION OVER THE GARAGE, CONVERSION OF REAR OF GARAGE INTO HABITABLE SPACE.

Drawing title:-

EX GF PLAN 01

Date:-

06/09/2017

Scale:-

1:50 @ A2



WOODHILL

— DESIGN & BUILD —