


NOTES

- 01 All new and existing building work dimensions are critical to the construction process.
- 02 All drawings are preliminary unless stated differently. Preliminary drawings are not to be built or manufactured from.
- 03 This drawing is subject to copyright of Rosenthal Architectural SERVICES reproduction only with written authority.
- 04 Drawing dimensions and scales to be checked prior to commencement of work.
- 05 All structural work where mentioned on this drawing is subject to a qualified structural and civil engineer calculations before building work commences.
- 06 These plans may be subject to "Planning & Building Regulation Approval" or any other statute in law before the commencement of building works.
- 07 All materials to match existing unless otherwise stated.

 

Proposed Garage Elevations

Mr & Mrs Butler
60 Forest End,
Waterlooville,
Hamshire,
PO7 7AD

DRAFT 3A - 30.05.17

CLIENT NO:


DRAWN: DS

JOB NO:


DATE:
07.02.17

SCALE @ A3: 1:100


PG NO: 07

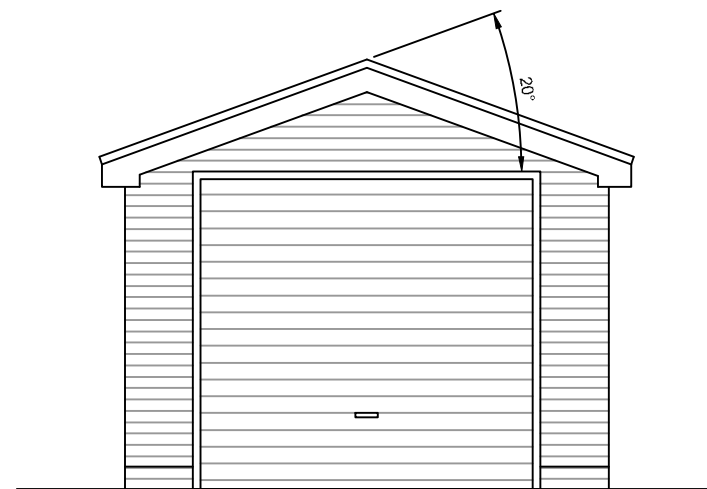


Front Elevation

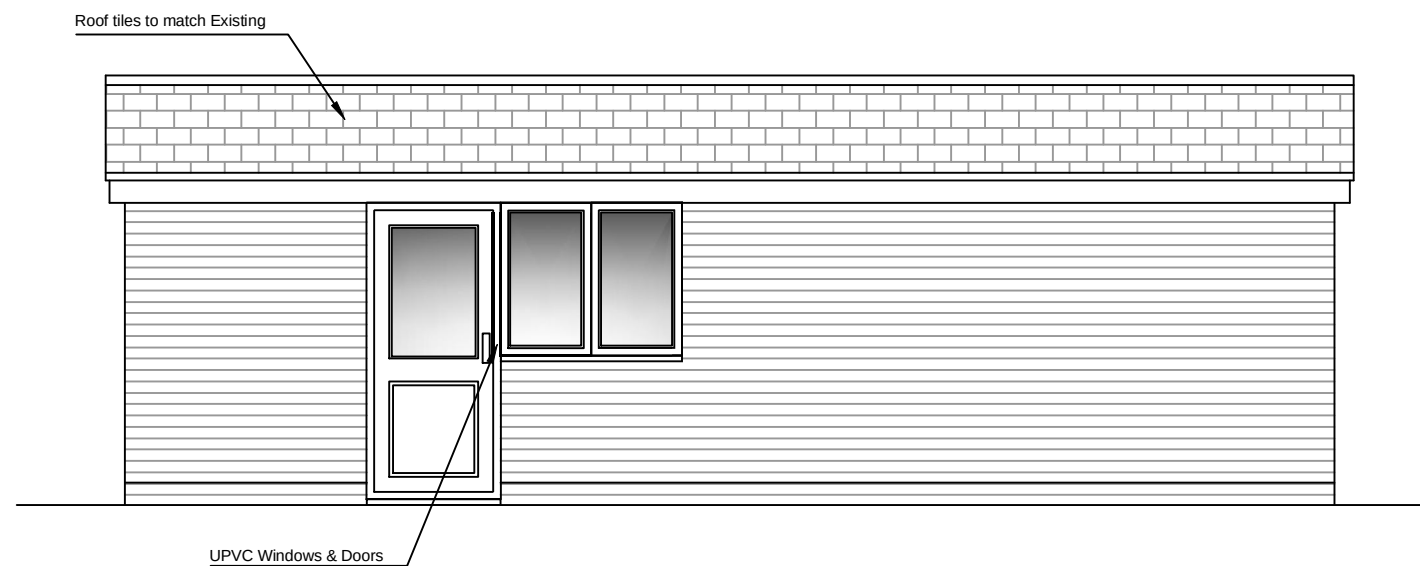

Left Side Elevation

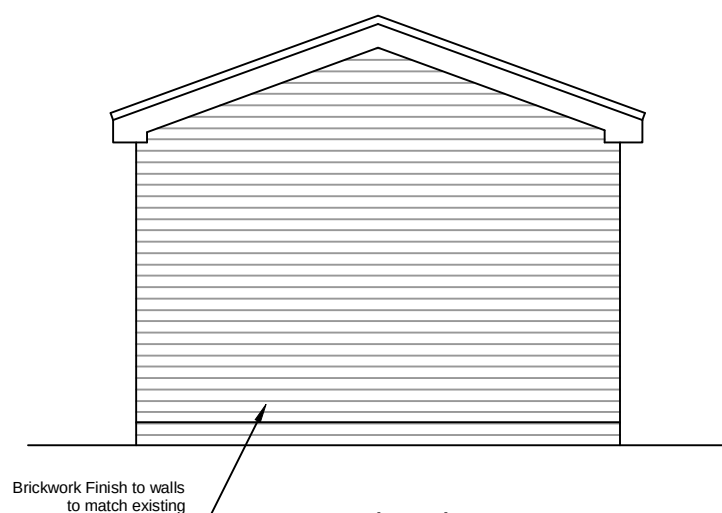

Rear Elevation

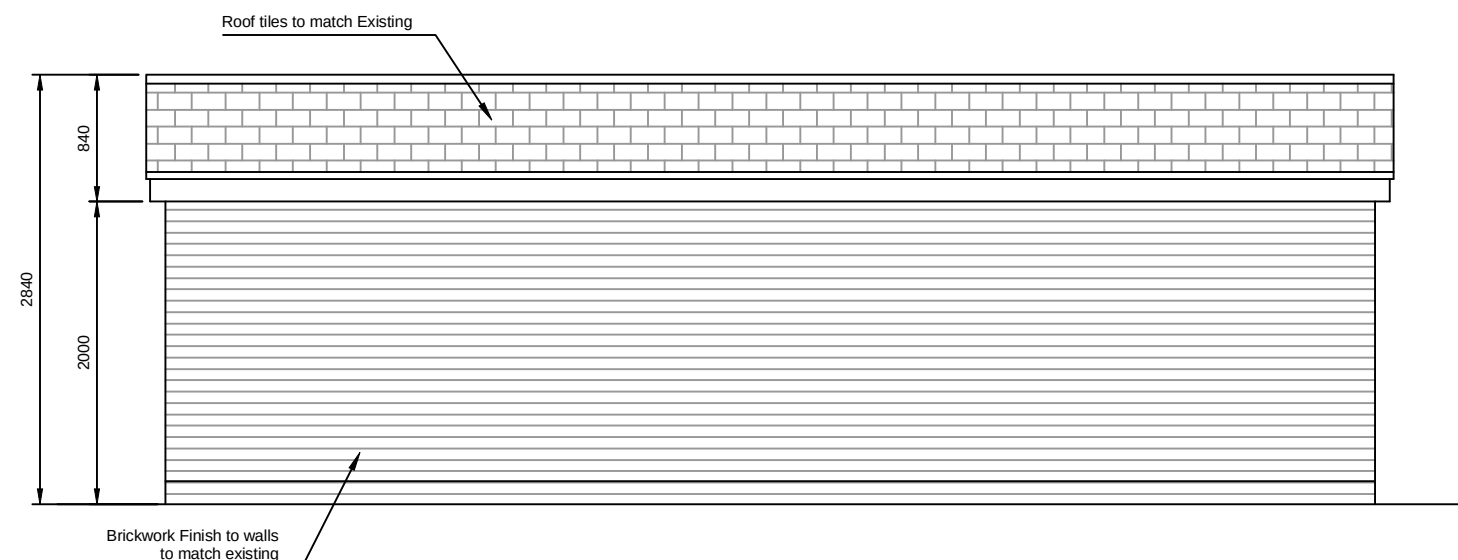

Right Side Elevation