


HAVANT BOROUGH COUNCIL
DEVELOPMENT CONTROL
31 MAY 2017
RECEIVED

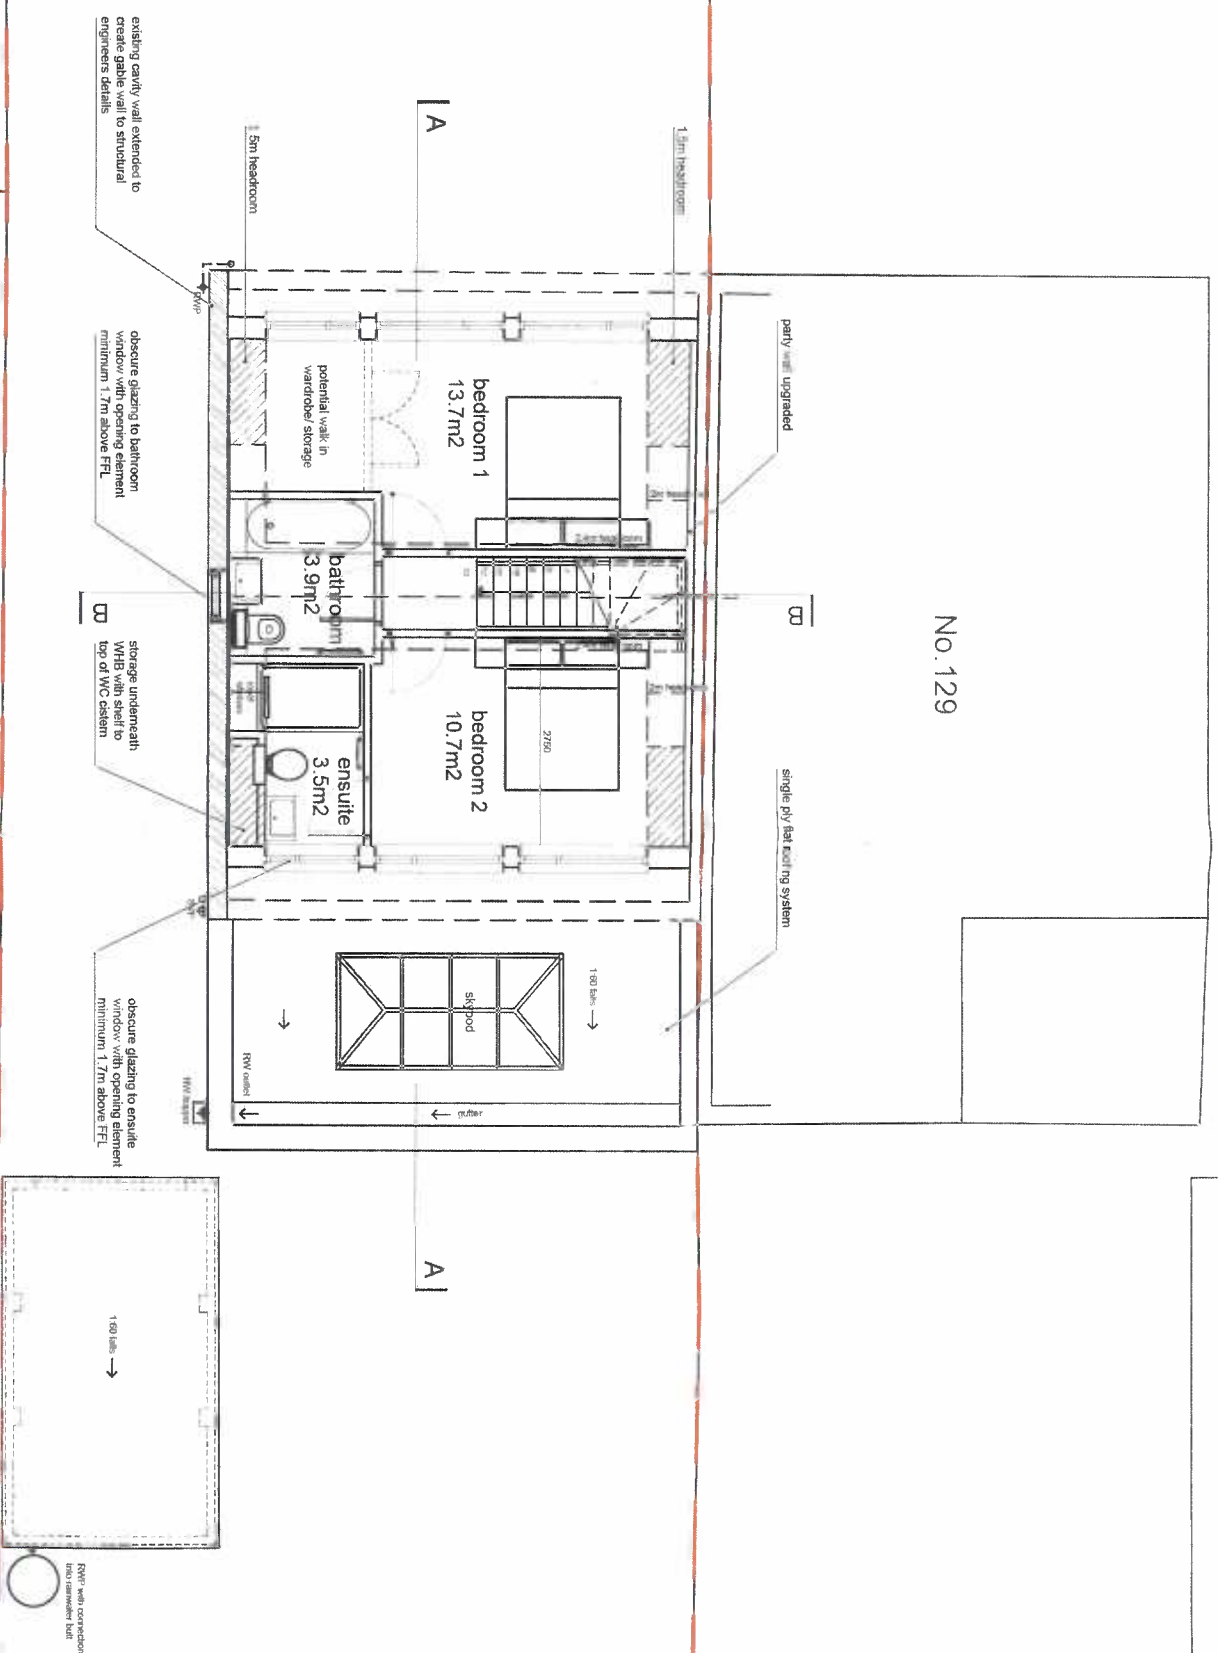

No. 129

No. 133

first fl plan 1:100

131 Silverdale Drive
Waterloo, ON

Drawing Title
**Proposed First Floor Plan
(loft conversion)**

Planning

Scale
1:100 @ A3
1:25 @ A4

Date
February 2017

Directed by

100

Project #1605
Drawing No. W-211

Discussion

Do not scale from this drawing except for Planning Application purposes. All dimensions must be verified on site prior to construction. This drawing is copyright of Julie Barnes.

Rev Amendments

By	Chkd	Date
----	------	------