

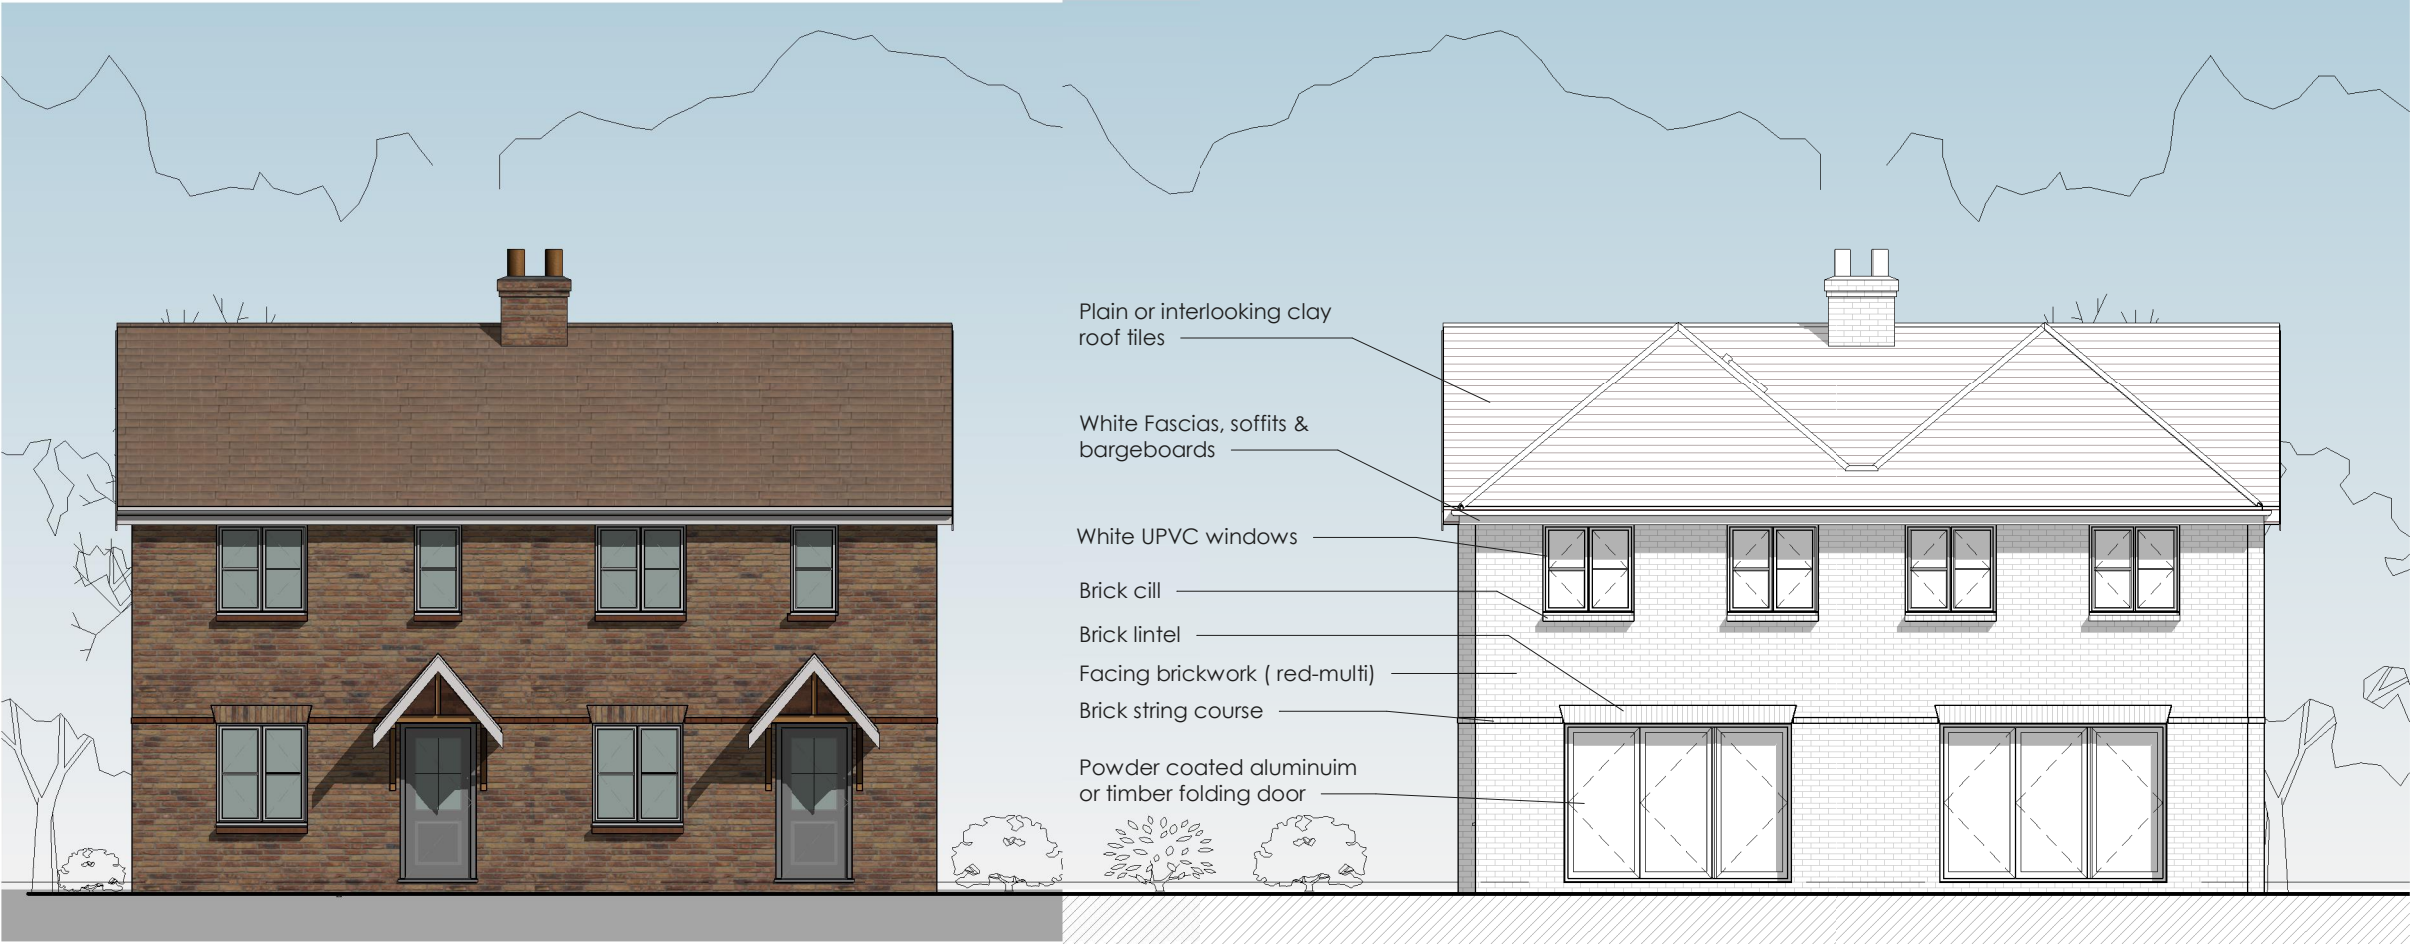


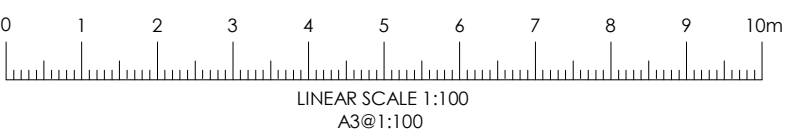

Front Elevation

Rear Elevation

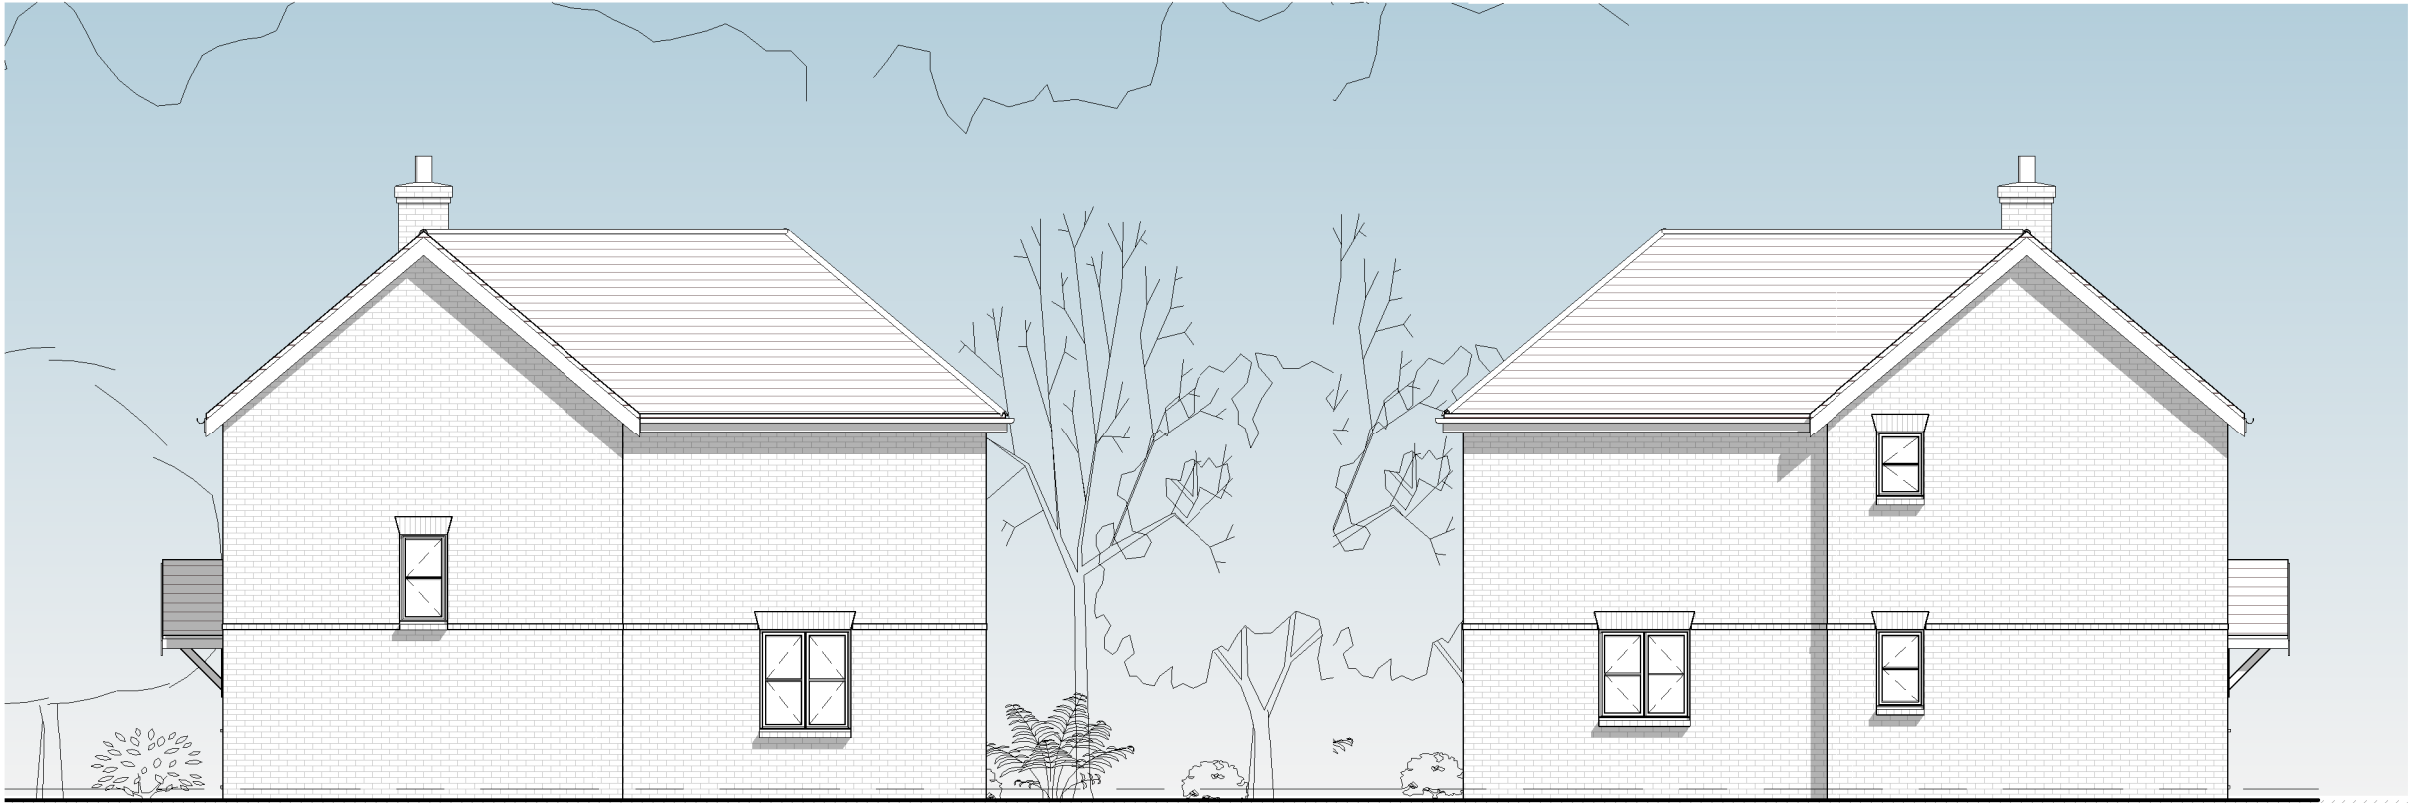

Side Elevation

Side Elevation

RIBA

Chartered Practice

arb

Architects Registration Board

Drawing For Planning Purposes Only

All dimensions and details on this drawing are for planning purposes and should not be used for fabrication and erection purposes. DO NOT scale from this drawing, except for planning purposes, use figured dimensions if available. Any discrepancies should be highlighted without delay.

Note: This drawing has been produced with information from a topographical survey carried out by others. All information therefore derived from the survey drawing is assumed to be accurate and ADP Architects Ltd cannot be held accountable for any discrepancies discovered on site.

IF IN DOUBT ASK FOR CONFIRMATION.

House Type:	Plots:	GIA.
Semi-detached	1 & 2	88.54 sqm (953 sqft)

Rev: date:

Note:

adp

architects ltd

architects & urban designers

Tel: 0845 365 1475

Email: mail@adp-ltd.co.uk

www.adparchitectsltd.co.uk

Richmond Court, 94 Botley Road, Park Gate, Southampton, SO31 1BA

Project Name / Address:

Residential Development
33 Lovedean Lane
Waterlooville

Client:

Wilson Designer Homes Ltd.

Drawing title:

Elevations - Plots 1 & 2

Job number:

1775

Drawing number:

04

Revision:

Drawing scale/size:

1 : 100 @A3

Date:

April 17

drawn:

Author