




Key		
	Electrical	
1.	LAP 13a 2G SP Switched Socket Brushed Chrome finish with concealed fixings	
2.	LAP 2-way 10AX Light Switch Brushed Chrome finish with concealed fixings	
3.	LED Panel Recessed Downlights	

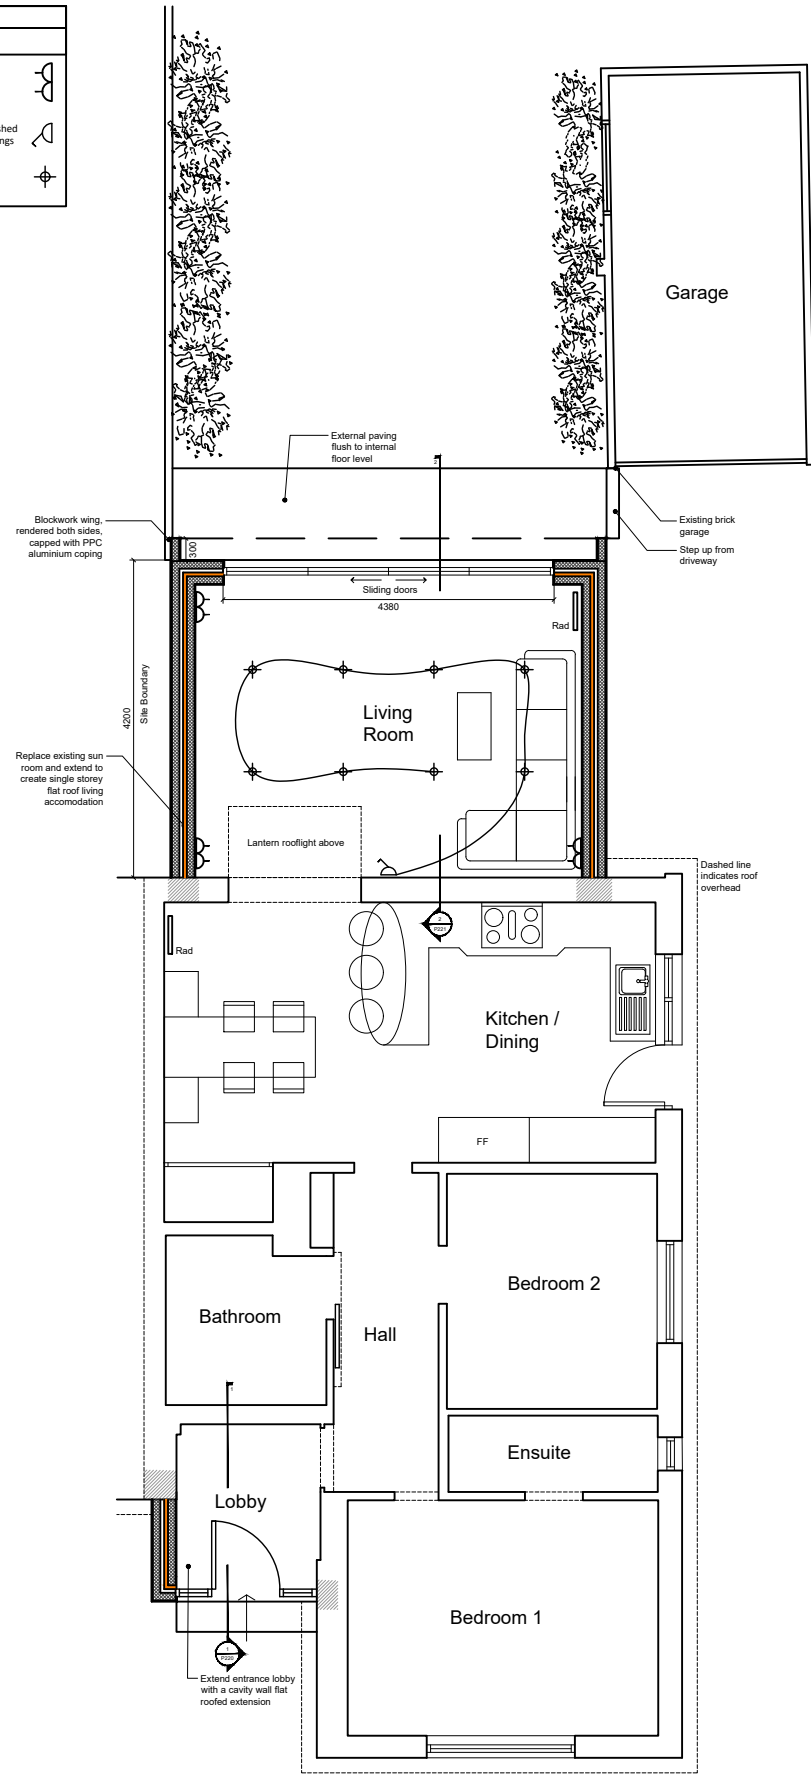

proposed ground floor plan 1:100

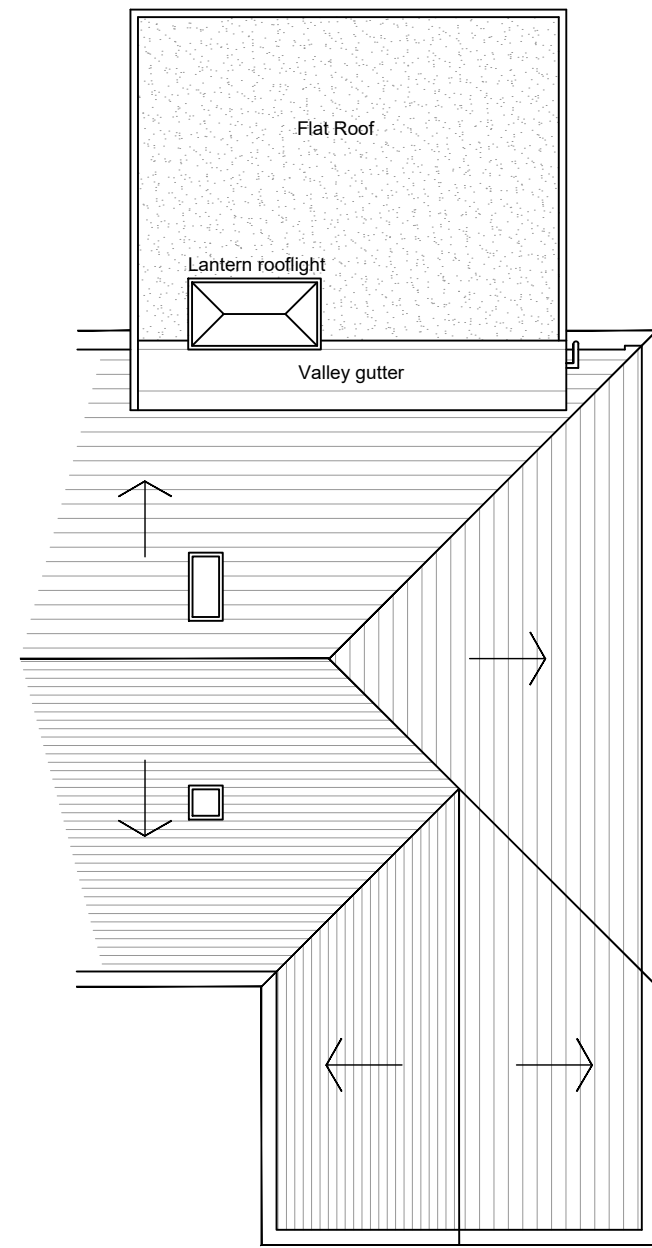

proposed roof plan 1:100

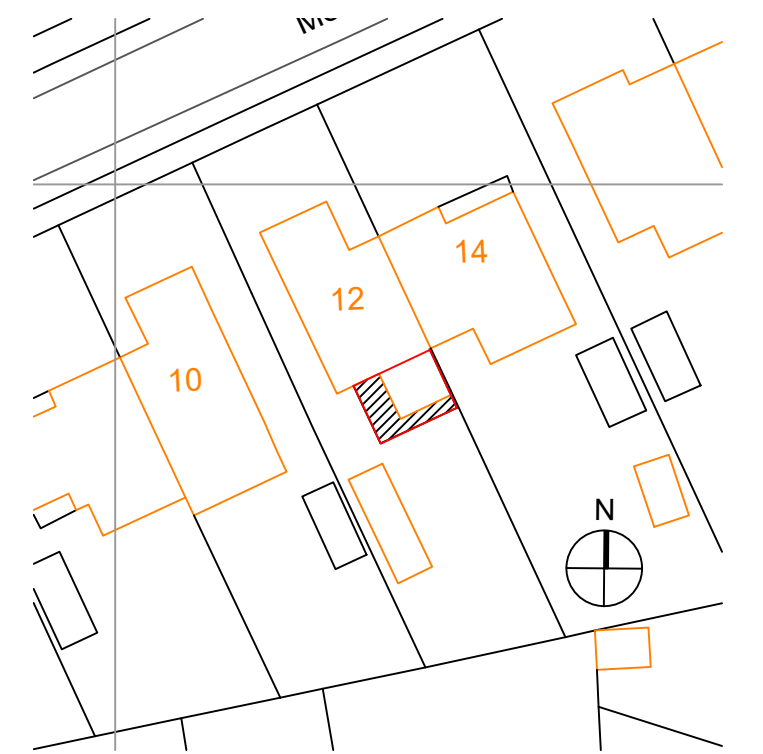

Block plan @ scale 1:500
Note: Red line indicates extent of extension and
hatch indicates extent of addition beyond
existing single storey element to be replaced

P1	Rooflight, kitchen, lobby, window and patio doors rev.	JAH	DJS	21.04.17
Rev.	Description	by	check	date

Project name: Meadway, Waterlooville	Project no.: 17013	Drawing no.: P200	Revision: P1	Status: PRELIMINARY	This drawing is copyright of Cover Storey Architects LLP All dimensions must be verified on site prior to construction Do not scale this drawing except for planning application purposes	Cover Storey Architects Cover Storey Architects LLP Tel. 02392 006266 The Studio, 18 St Georges Avenue, Havant info@coverstorey.co.uk PO9 2RX www.coverstorey.co.uk
Drawing name: Proposed Plans	Scale @ A3 1:100	Drawn by JAH	Checked by DJS	Date 13/04/17		