


Key

Existing walls

Proposed walls

Demolition

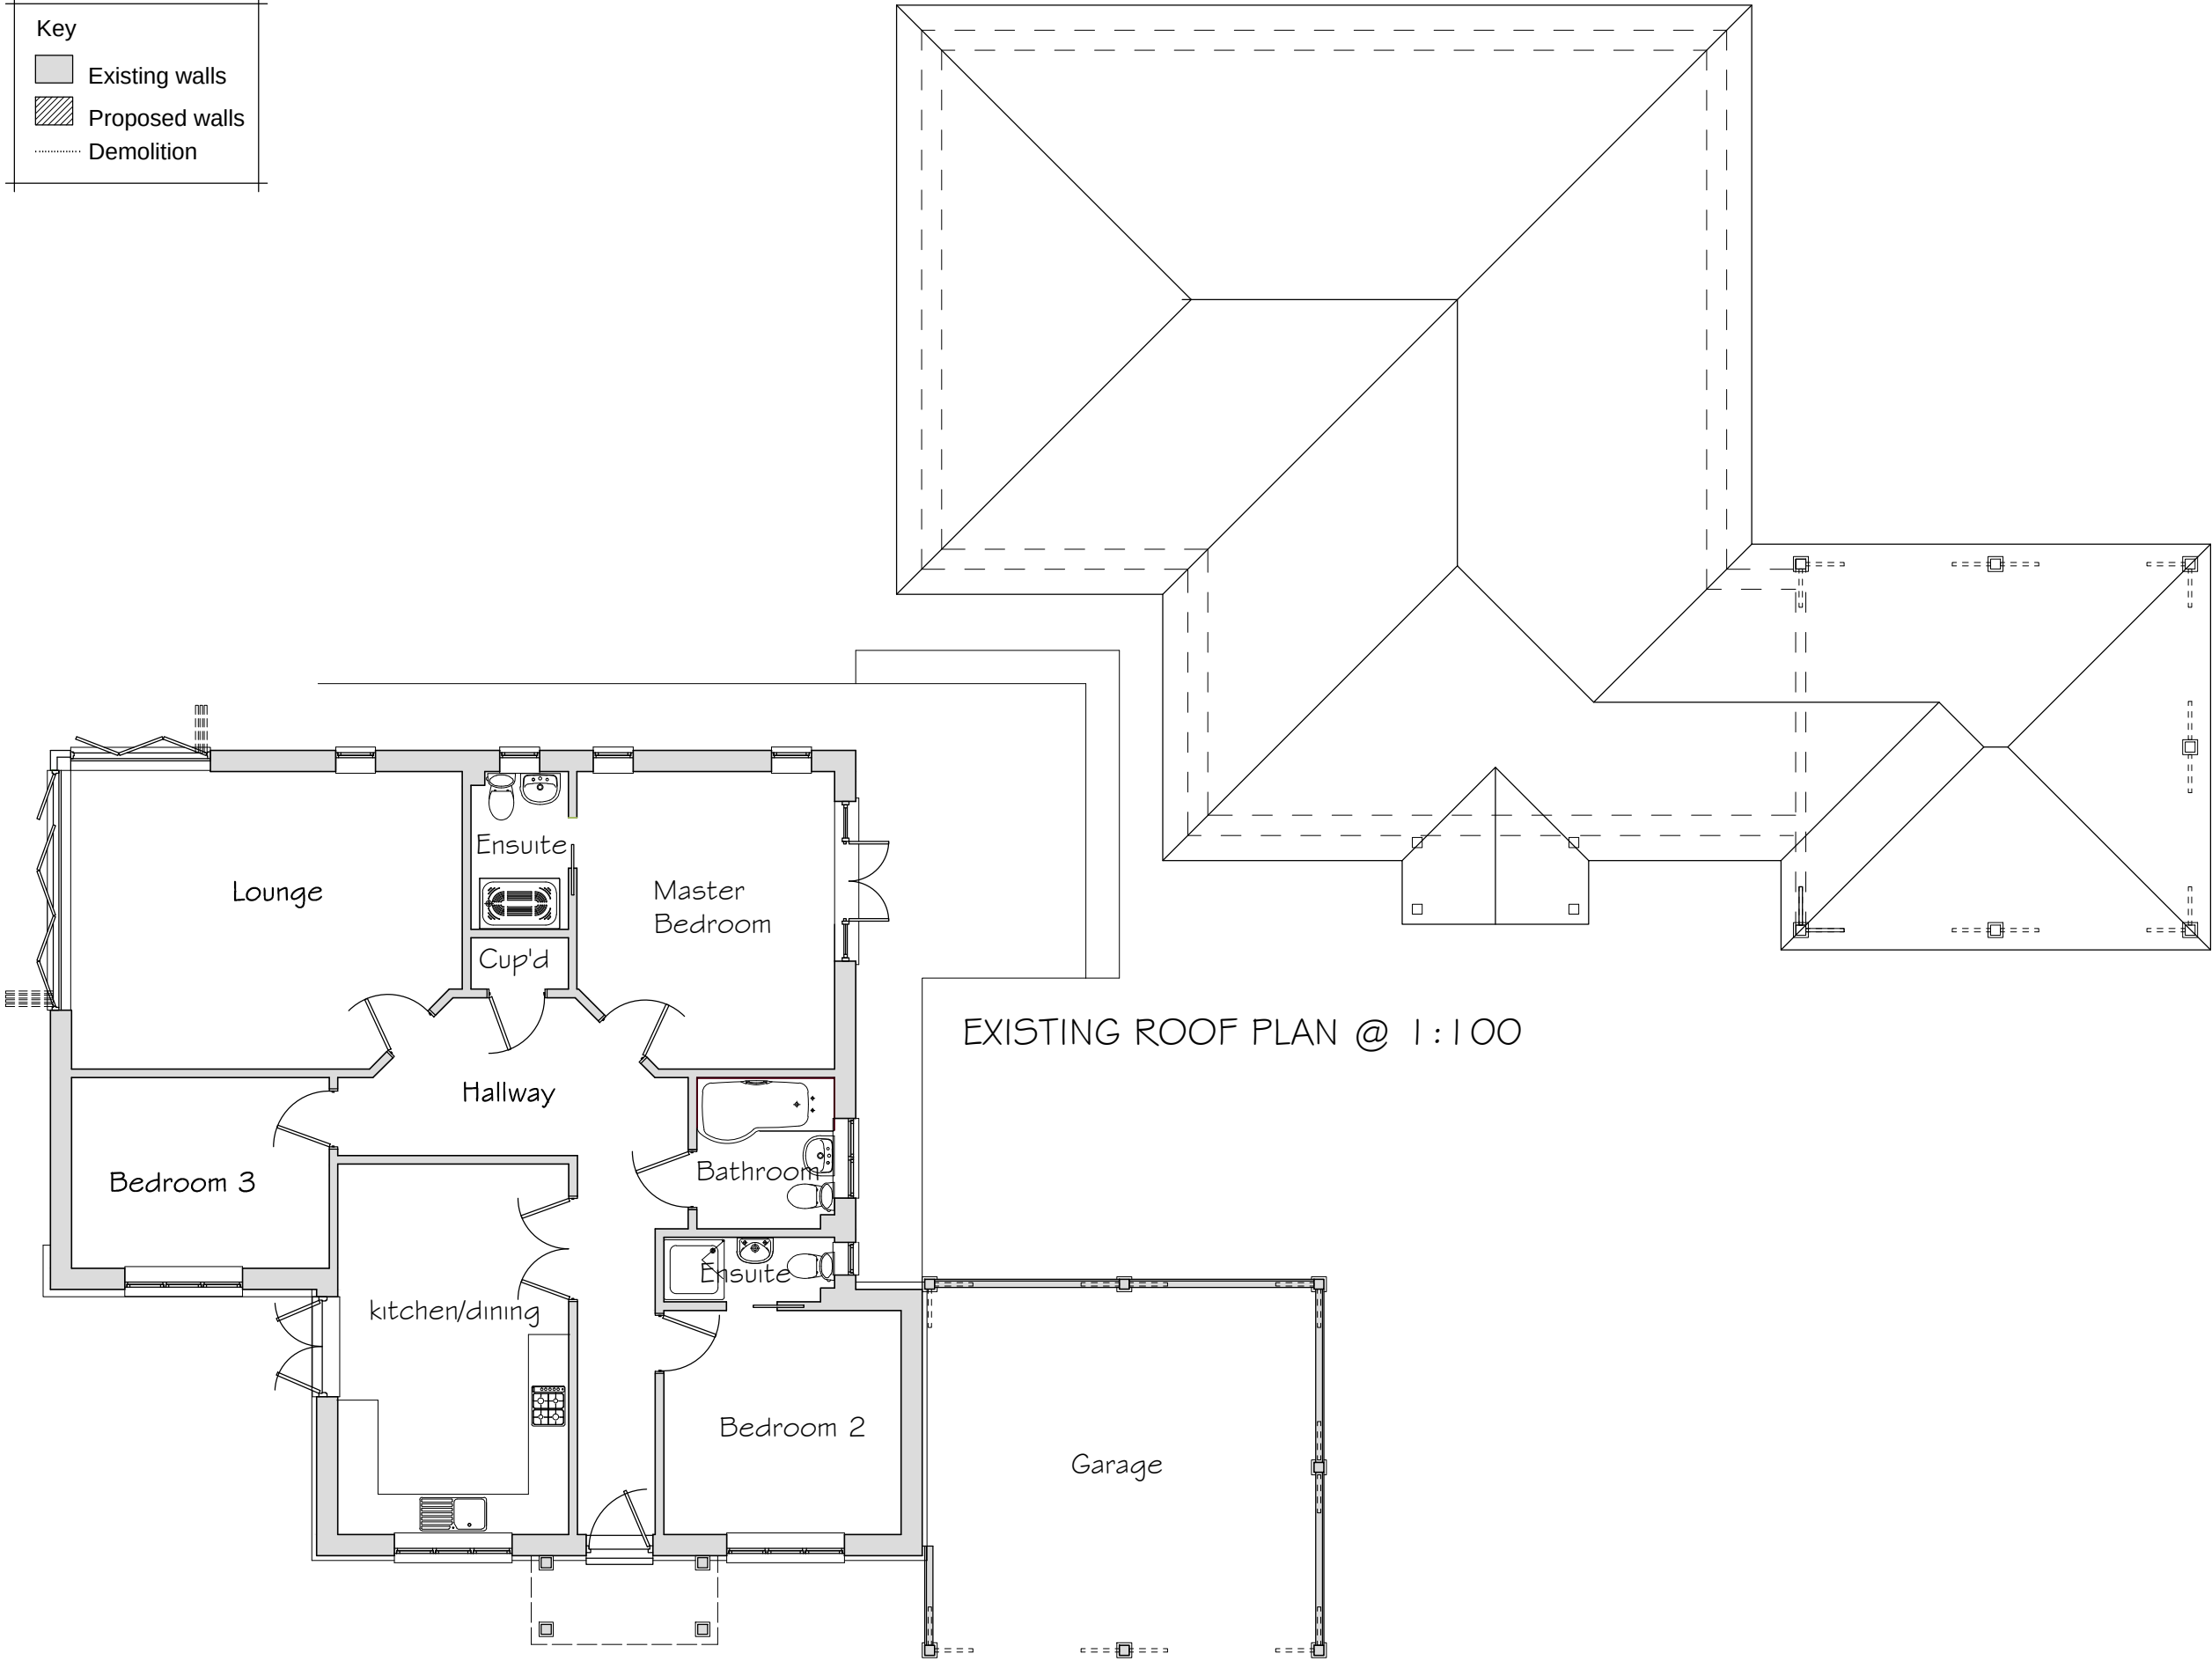

EXISTING FLOOR PLAN @ 1:100

EXISTING ROOF PLAN @ 1:100



NOTES:

ALL DIMENSIONS TO BE CHECKED ON SITE AND VERIFIED PRIOR TO COMMENCING WORKS/MANUFACTURE. ANY DISCREPANCIES TO BE REPORTED TO NOUVEAU ARCHITECTURE

THIS DRAWING IS PROTECTED BY COPYRIGHT. IT MAY NOT BE REPRODUCED IN ANY FORM OR BY ANY MEANS FOR ANY PURPOSE WITHOUT THE WRITTEN PERMISSION OF NOUVEAU ARCHITECTURE

ISSUED FOR PLANNING PURPOSES ONLY

Rev	Date	Description
Revisions		

CLIENT:

Mr Mount
3 Treetops Drive
Forest Avenue
Waterlooville
PO8 8JF

PROJECT:

Garage Extension
3 Treetops Drive
Forest Avenue
Waterlooville
PO8 8JF


DRAWING TITLE:

Existing Plans

PLANNING APPLICATION

NOUVEAU ARCHITECTURE

9 Bere Lane
Knowle Village
Hampshire
PO17 5GL
Tel: 01329 833396
Email: info@nouveau-architecture.co.uk
Web: www.nouveau-architecture.co.uk

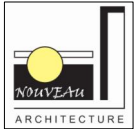

SCALE:	As shown @ A3		
DATE:	June 2017		
DRAWN:	ASW		
CHECKED BY:	CW		
DRAWING NO:			
N264	PL02	*	