




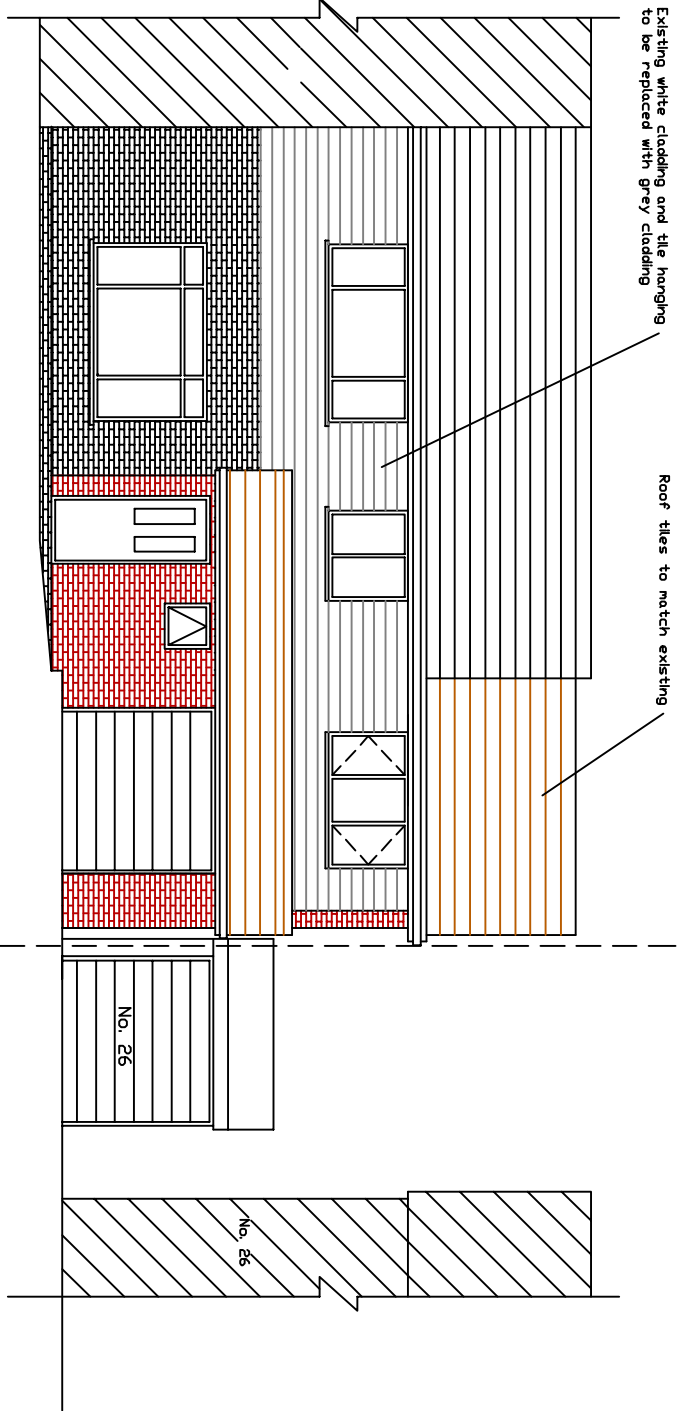


Front elevation

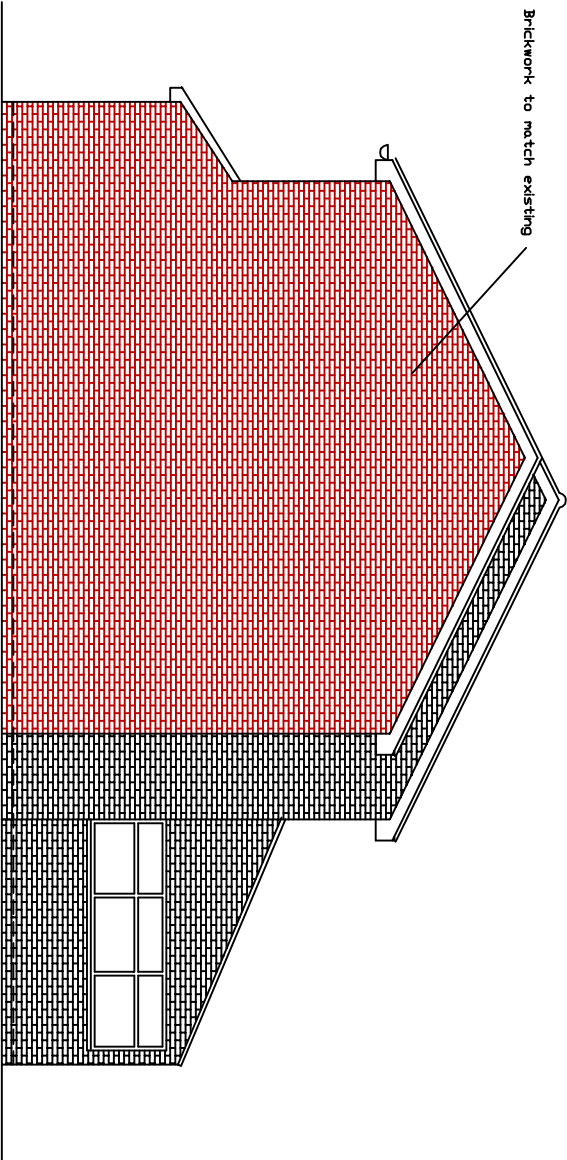



Side elevation

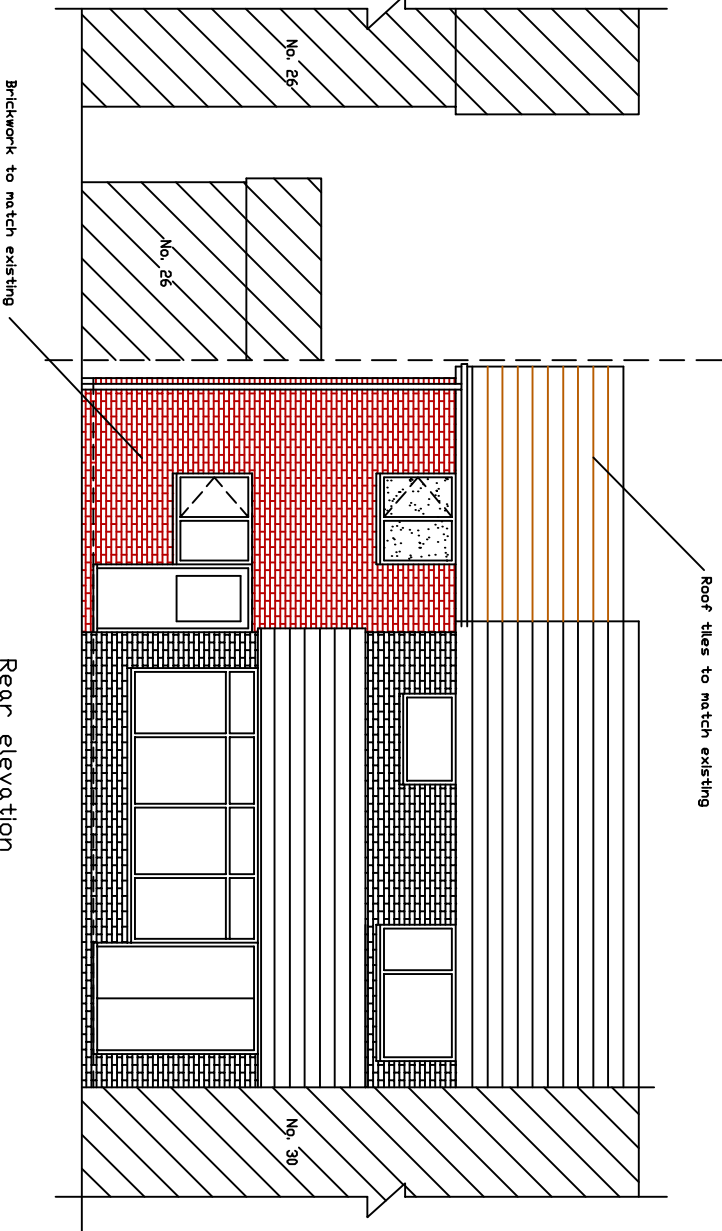

Rear elevation

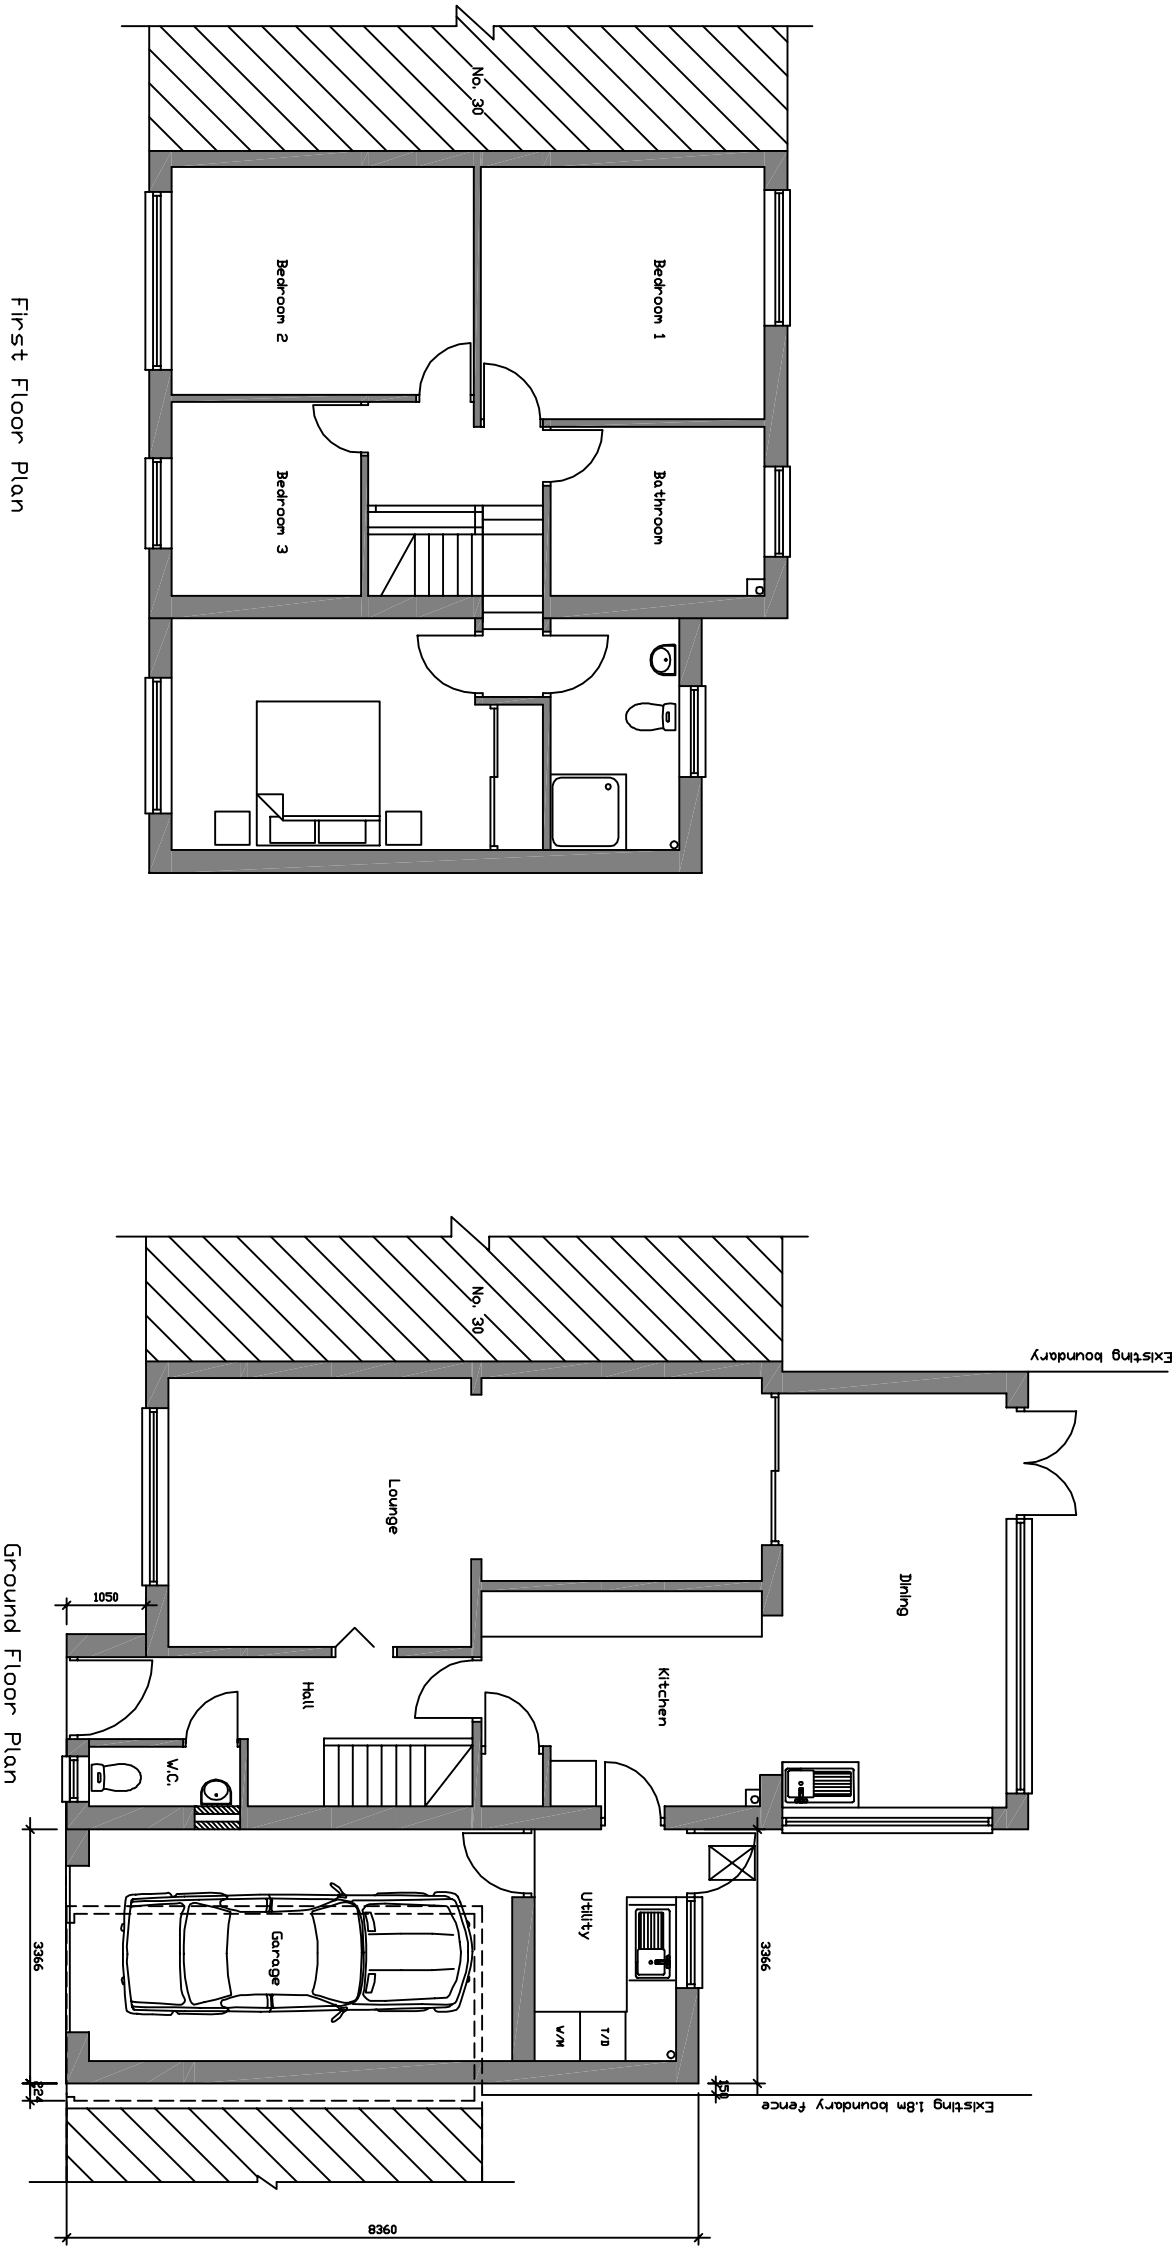

First Floor Plan

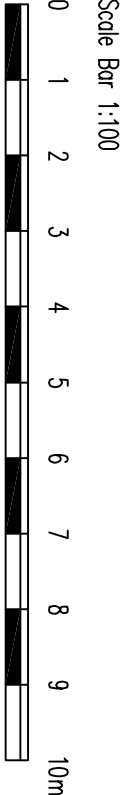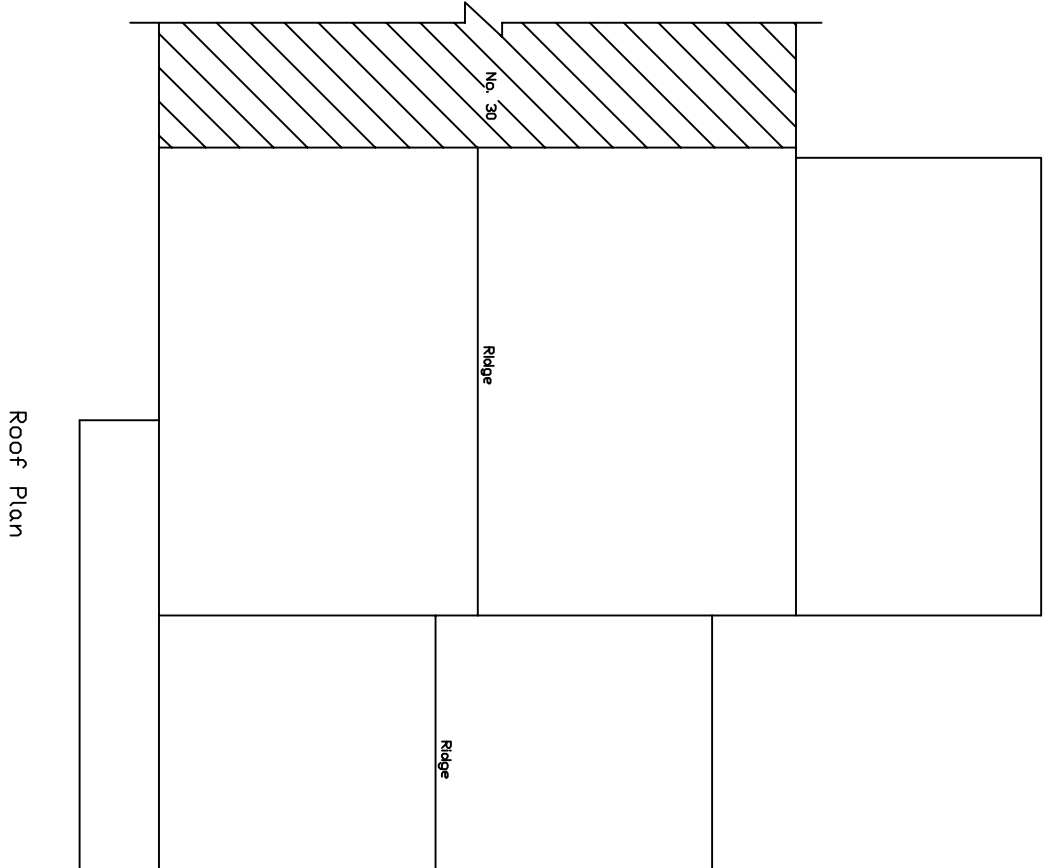

Address: Proposed extension to 28 Lensyd Gardens Lovedean, Waterlooville PO8 9SJ	
Drawing Title: Proposed Plans & Elevations	
Drawing Number Planning/002	Scale: 1:100 @ A2
Date: Aug 2017	Rev: