




Existing West Elevation

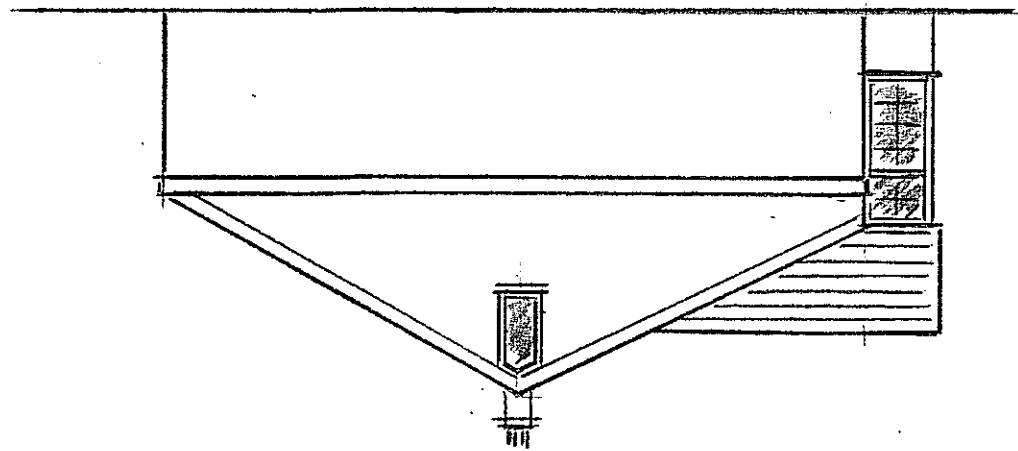


Existing East Elevation

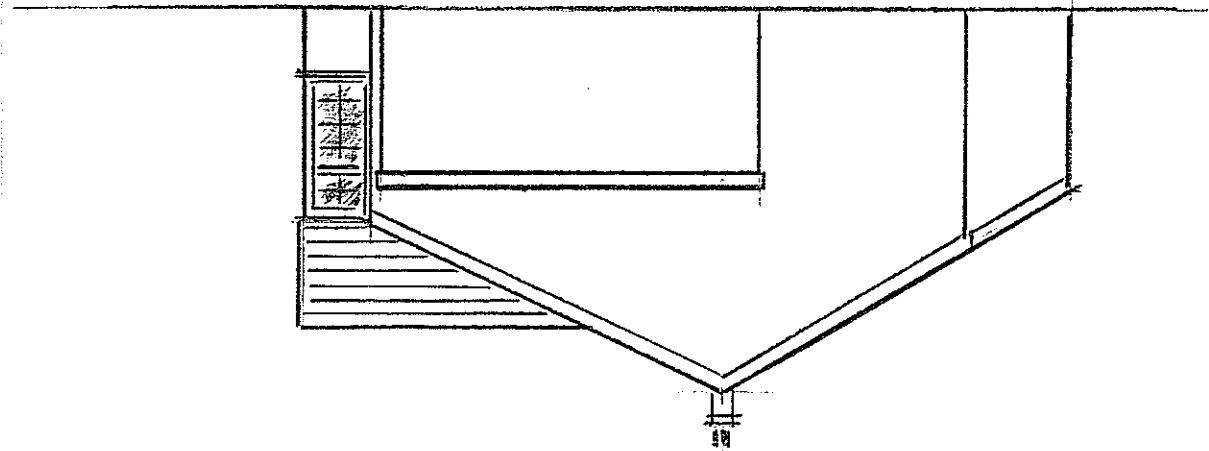


Existing South Elevation

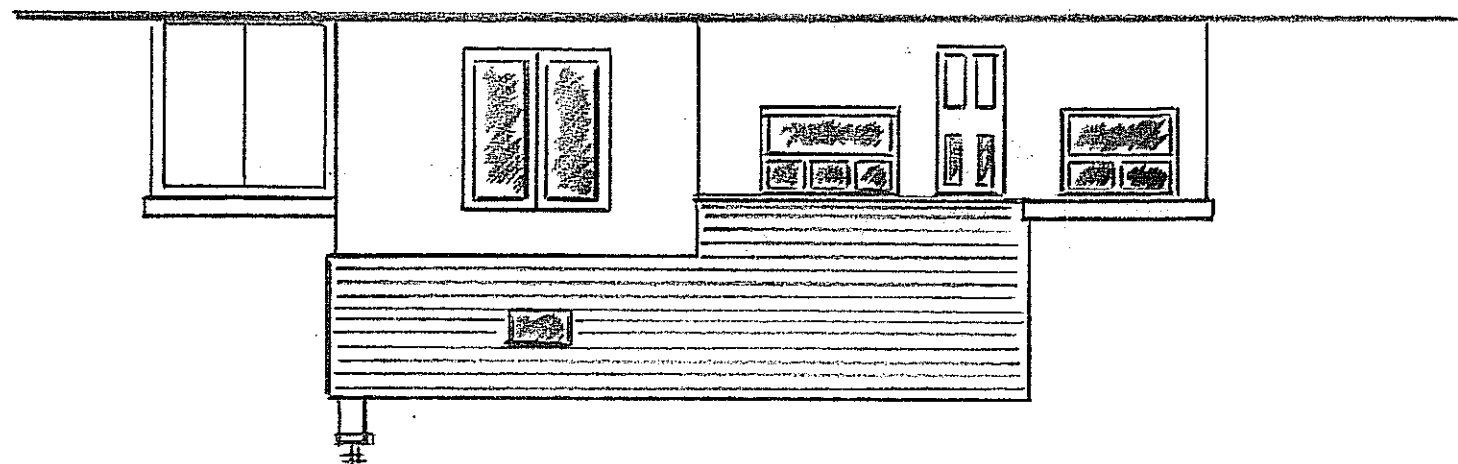


Existing Ground Floor Plan

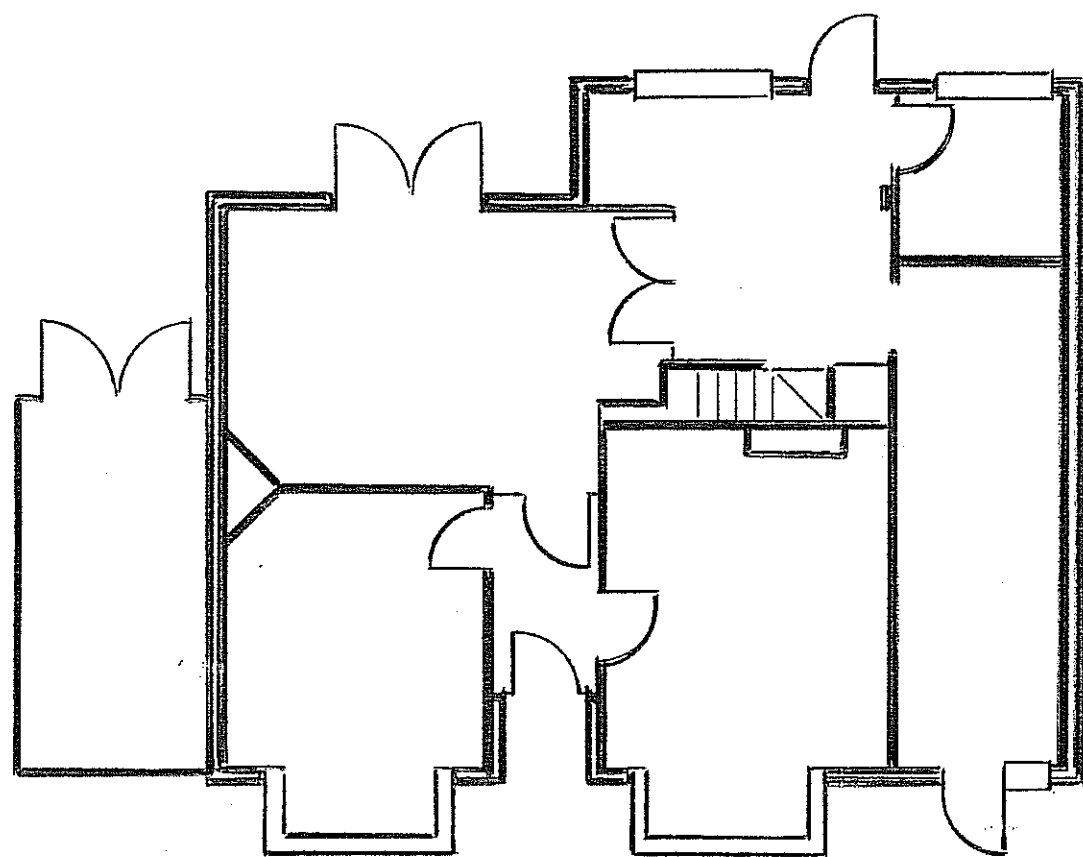


Proposed West Elevation

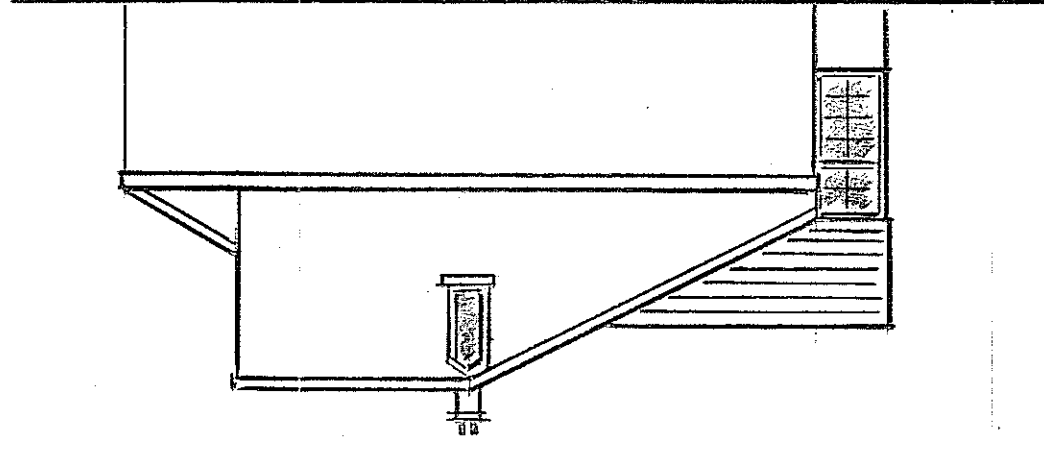


Proposed South Elevation

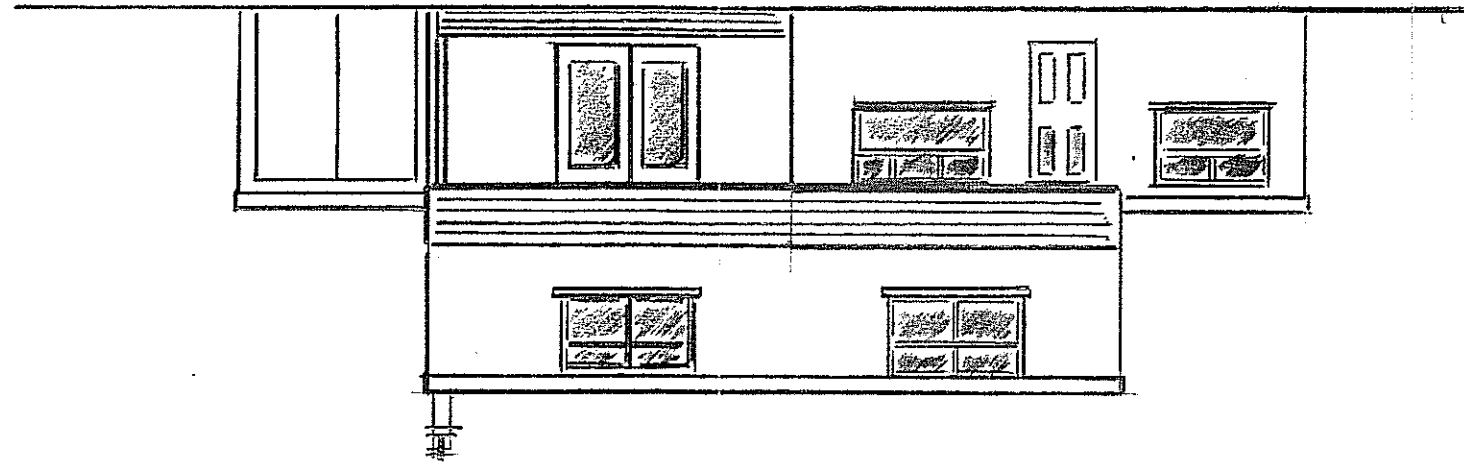


Proposed Ground Floor Plan

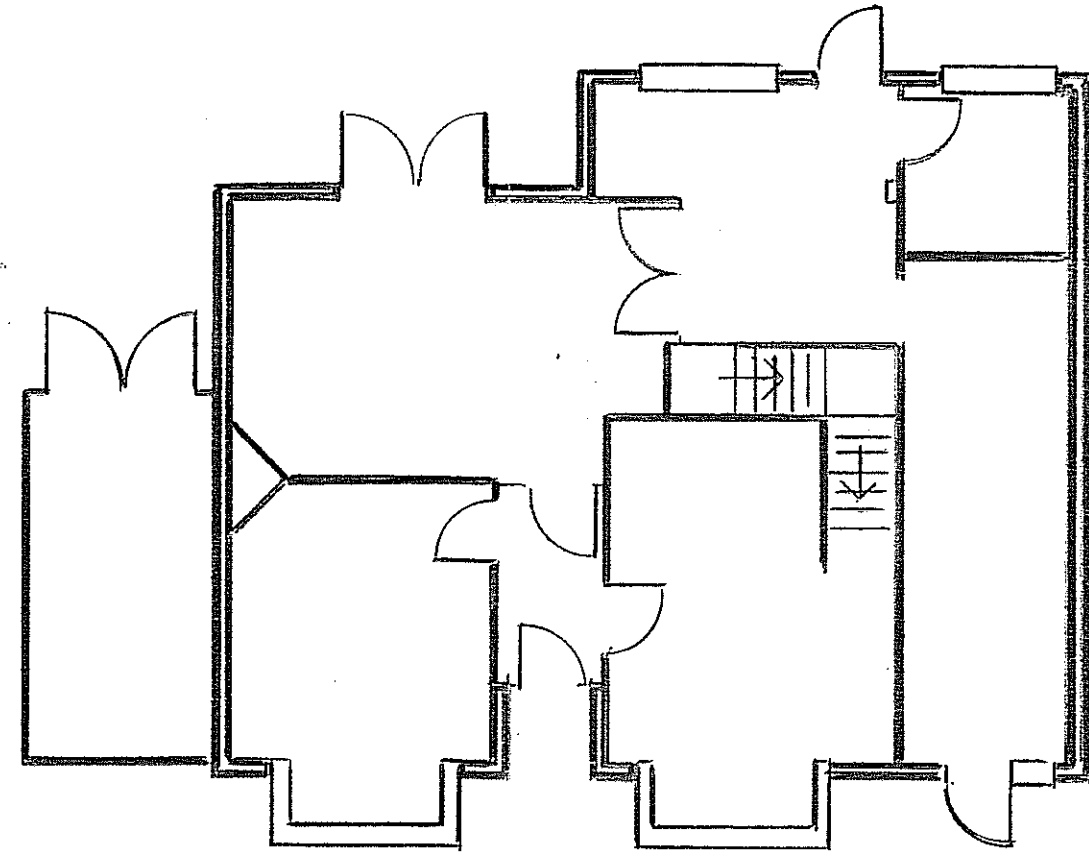

Proposed East Elevation

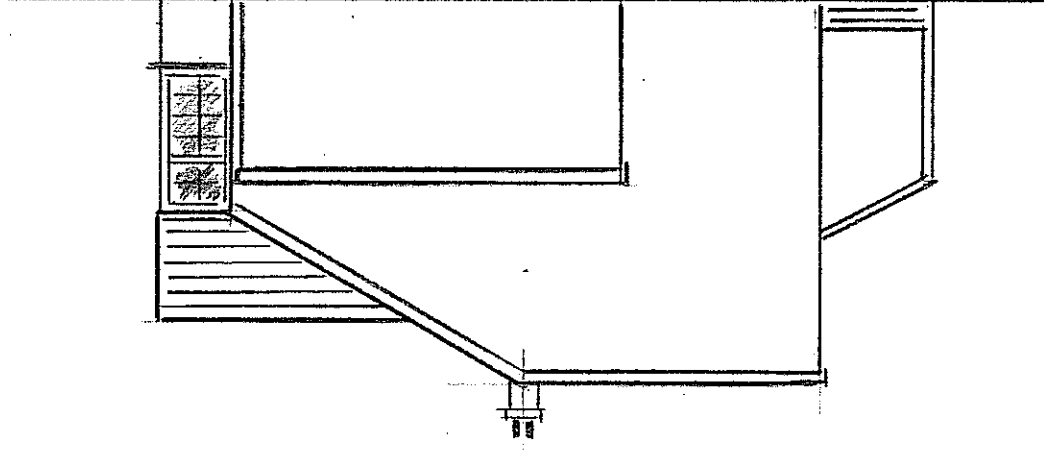

Proposed 1st Floor Plan

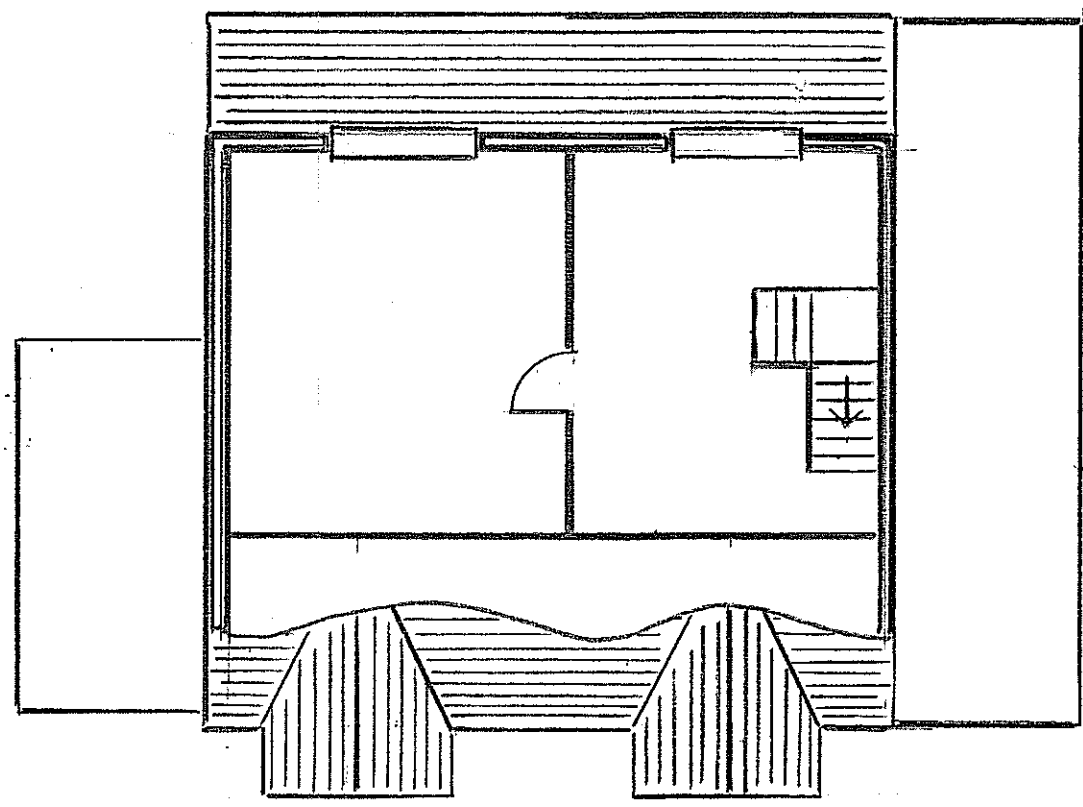

Scale 1:100

Dwg. C-1 Evals 10th May 17

Proposed 1st Floor Extension
1 Lovedean Lane, Coupland