



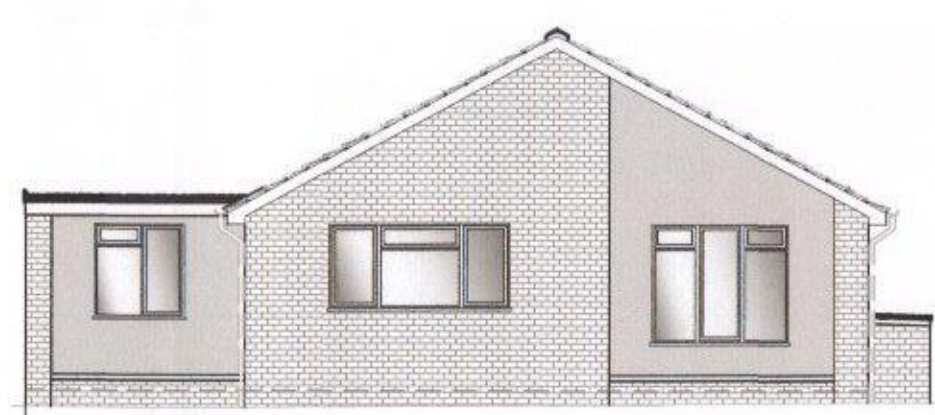


1 EXISTING SIDE ELEVATION
1:100

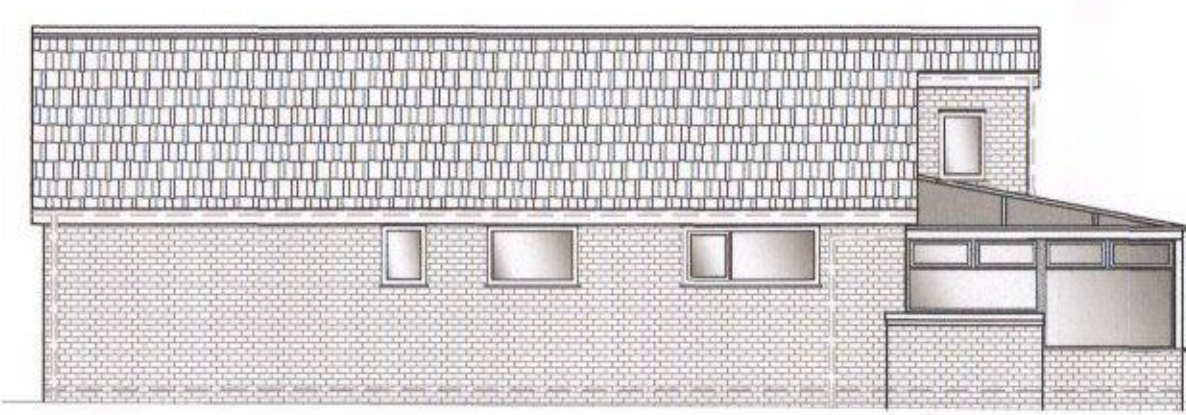


2 EXISTING FRONT ELEVATION
1:100




3 EXISTING SIDE ELEVATION
1:100

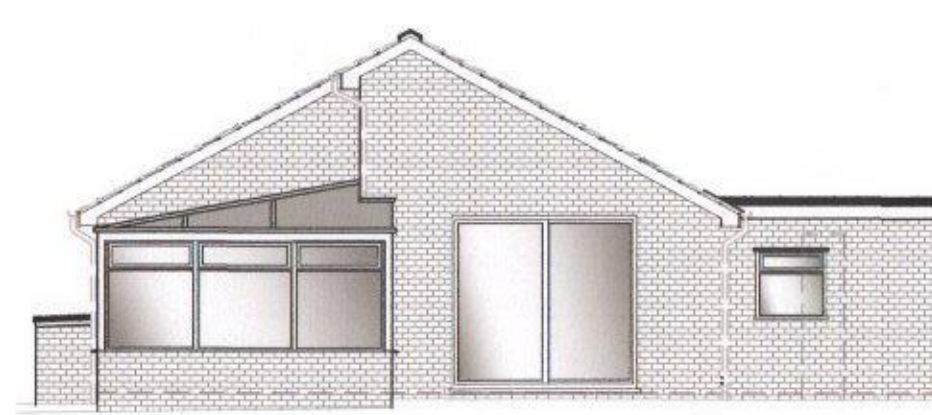


4 EXISTING REAR ELEVATION
1:100

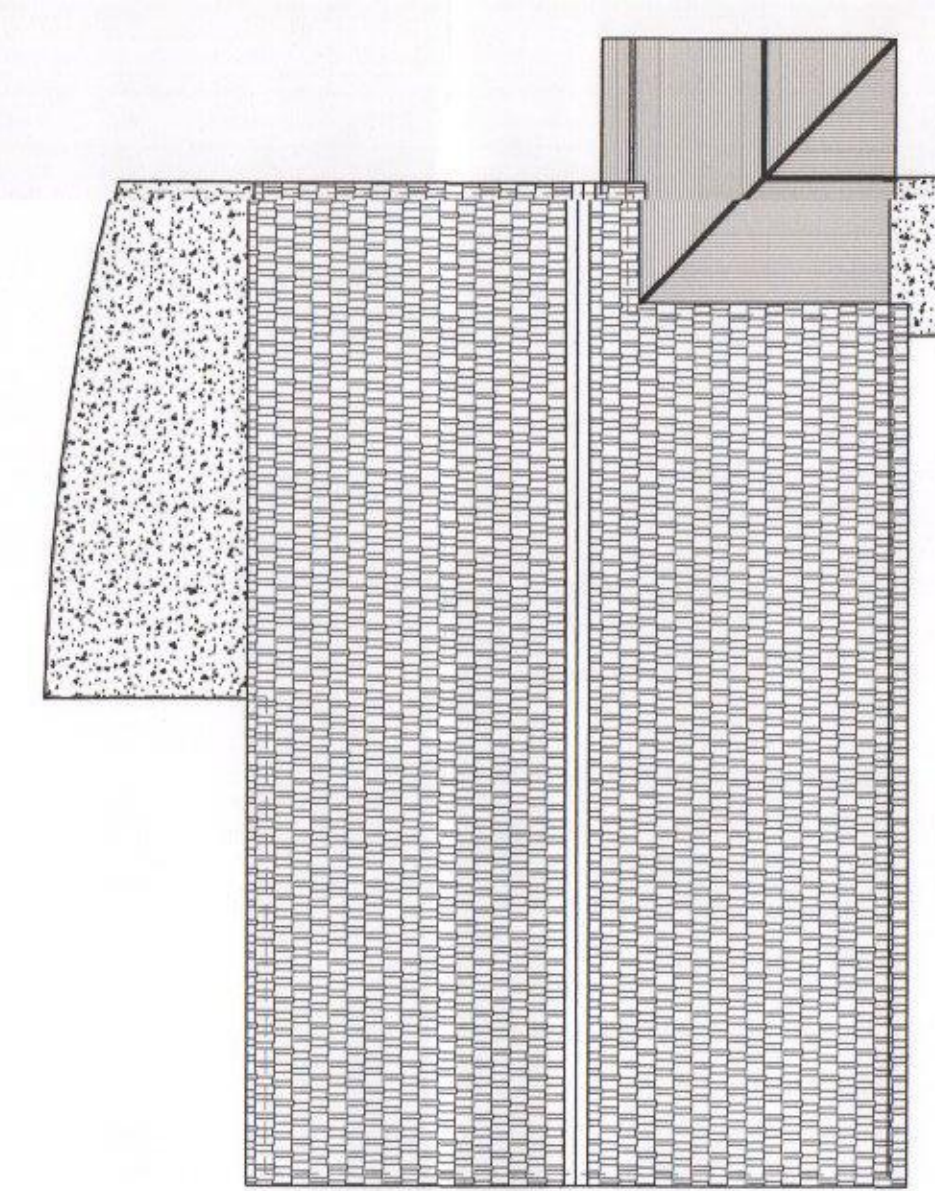

5 EXISTING ROOF PLAN
1:100

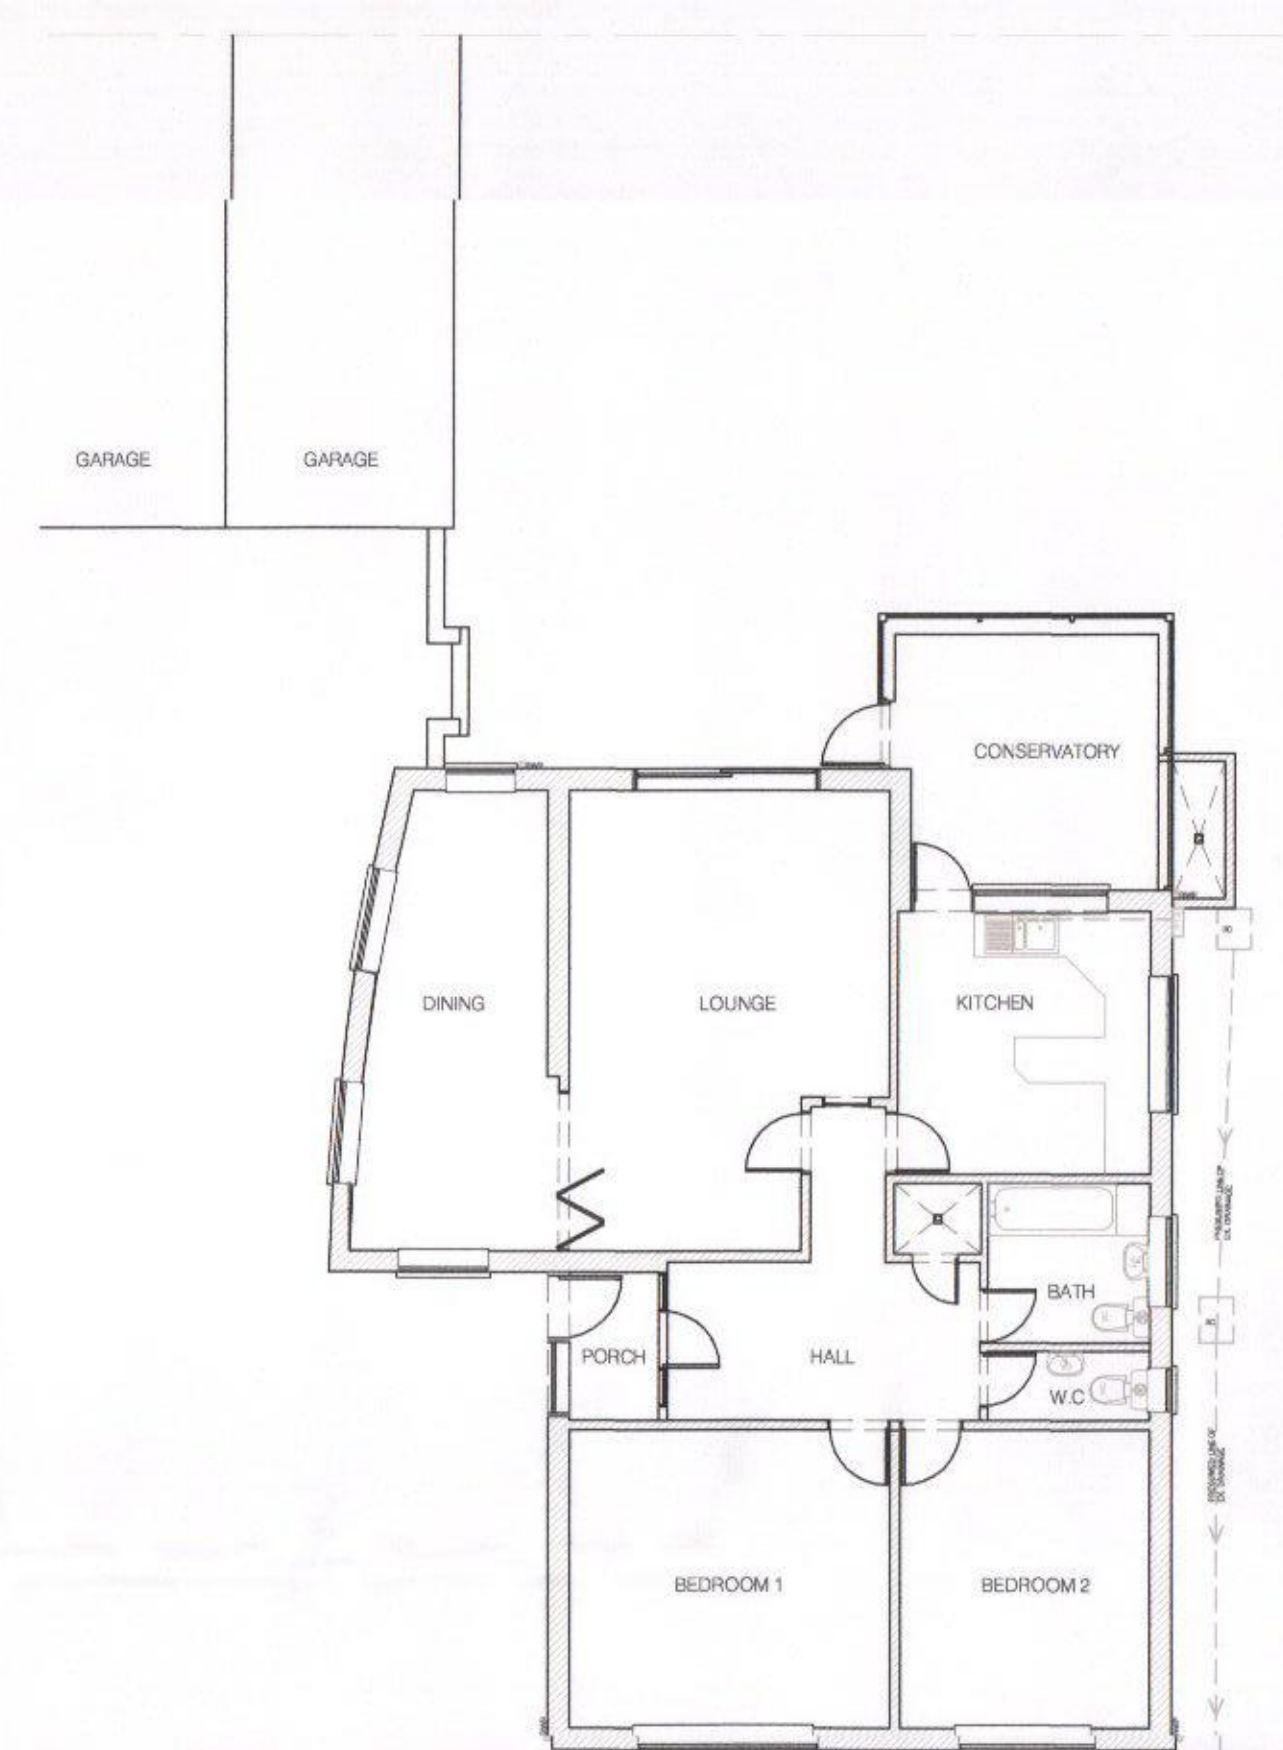

6 EXISTING GRD FLOOR PLAN
1:100

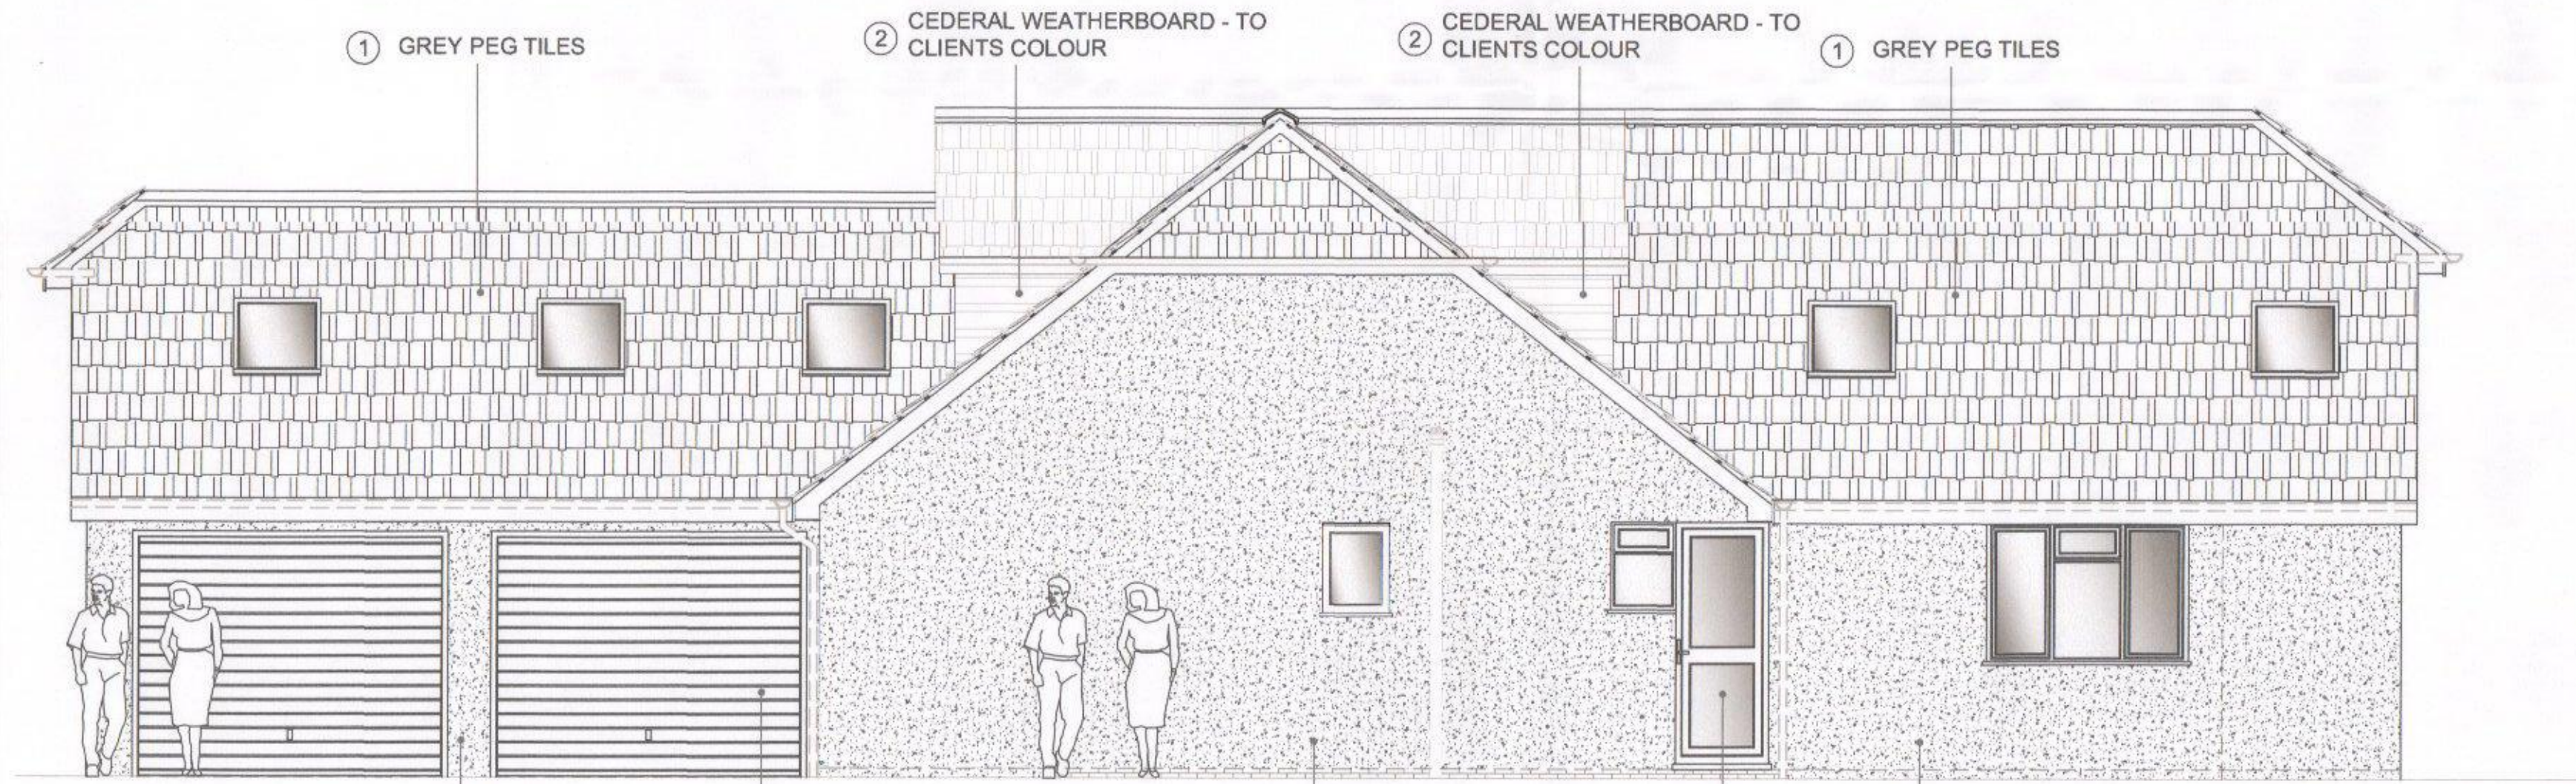

7 PROPOSED SIDE ELEVATION
1:50




8 PROPOSED FRONT ELEVATION
1:50




10 PROPOSED SIDE ELEVATION
1:50



11 PROPOSED REAR ELEVATION
1:50

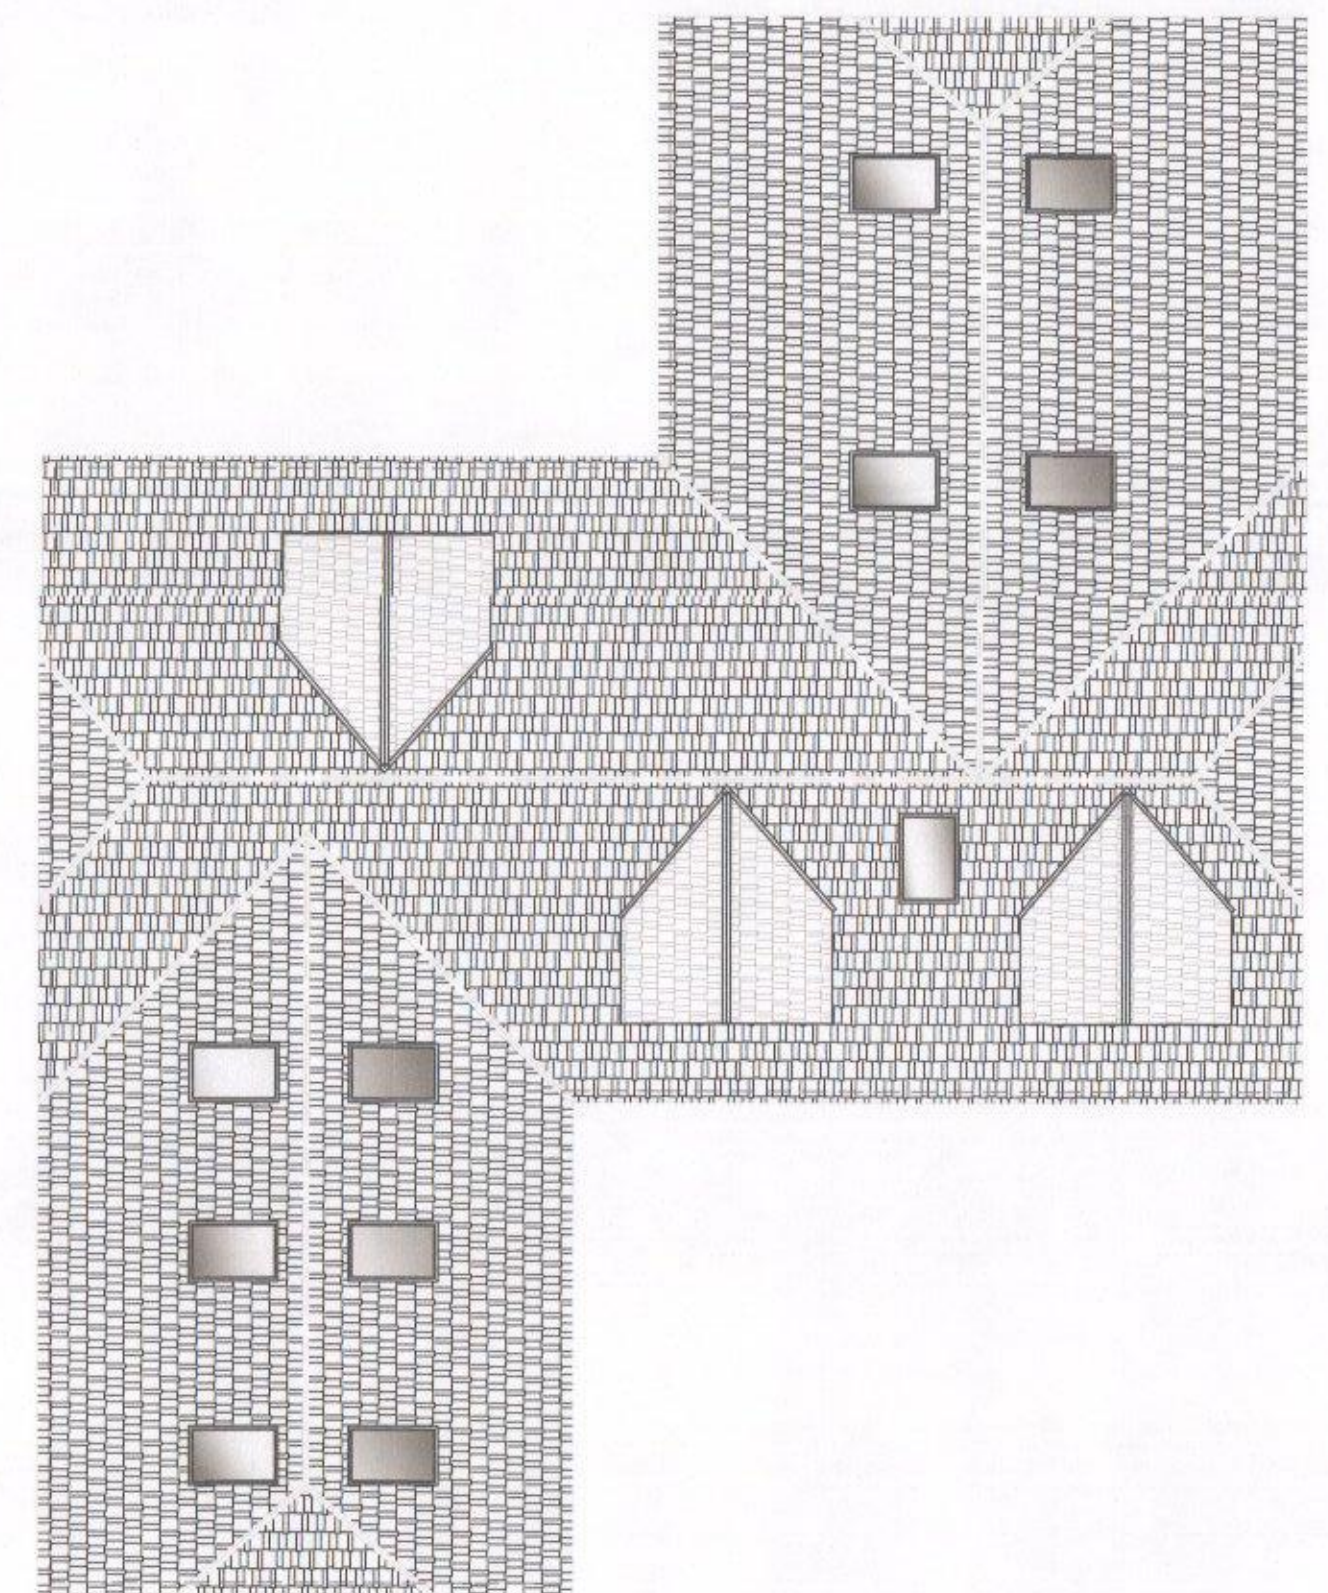

9 PROPOSED ROOF PLAN
1:100

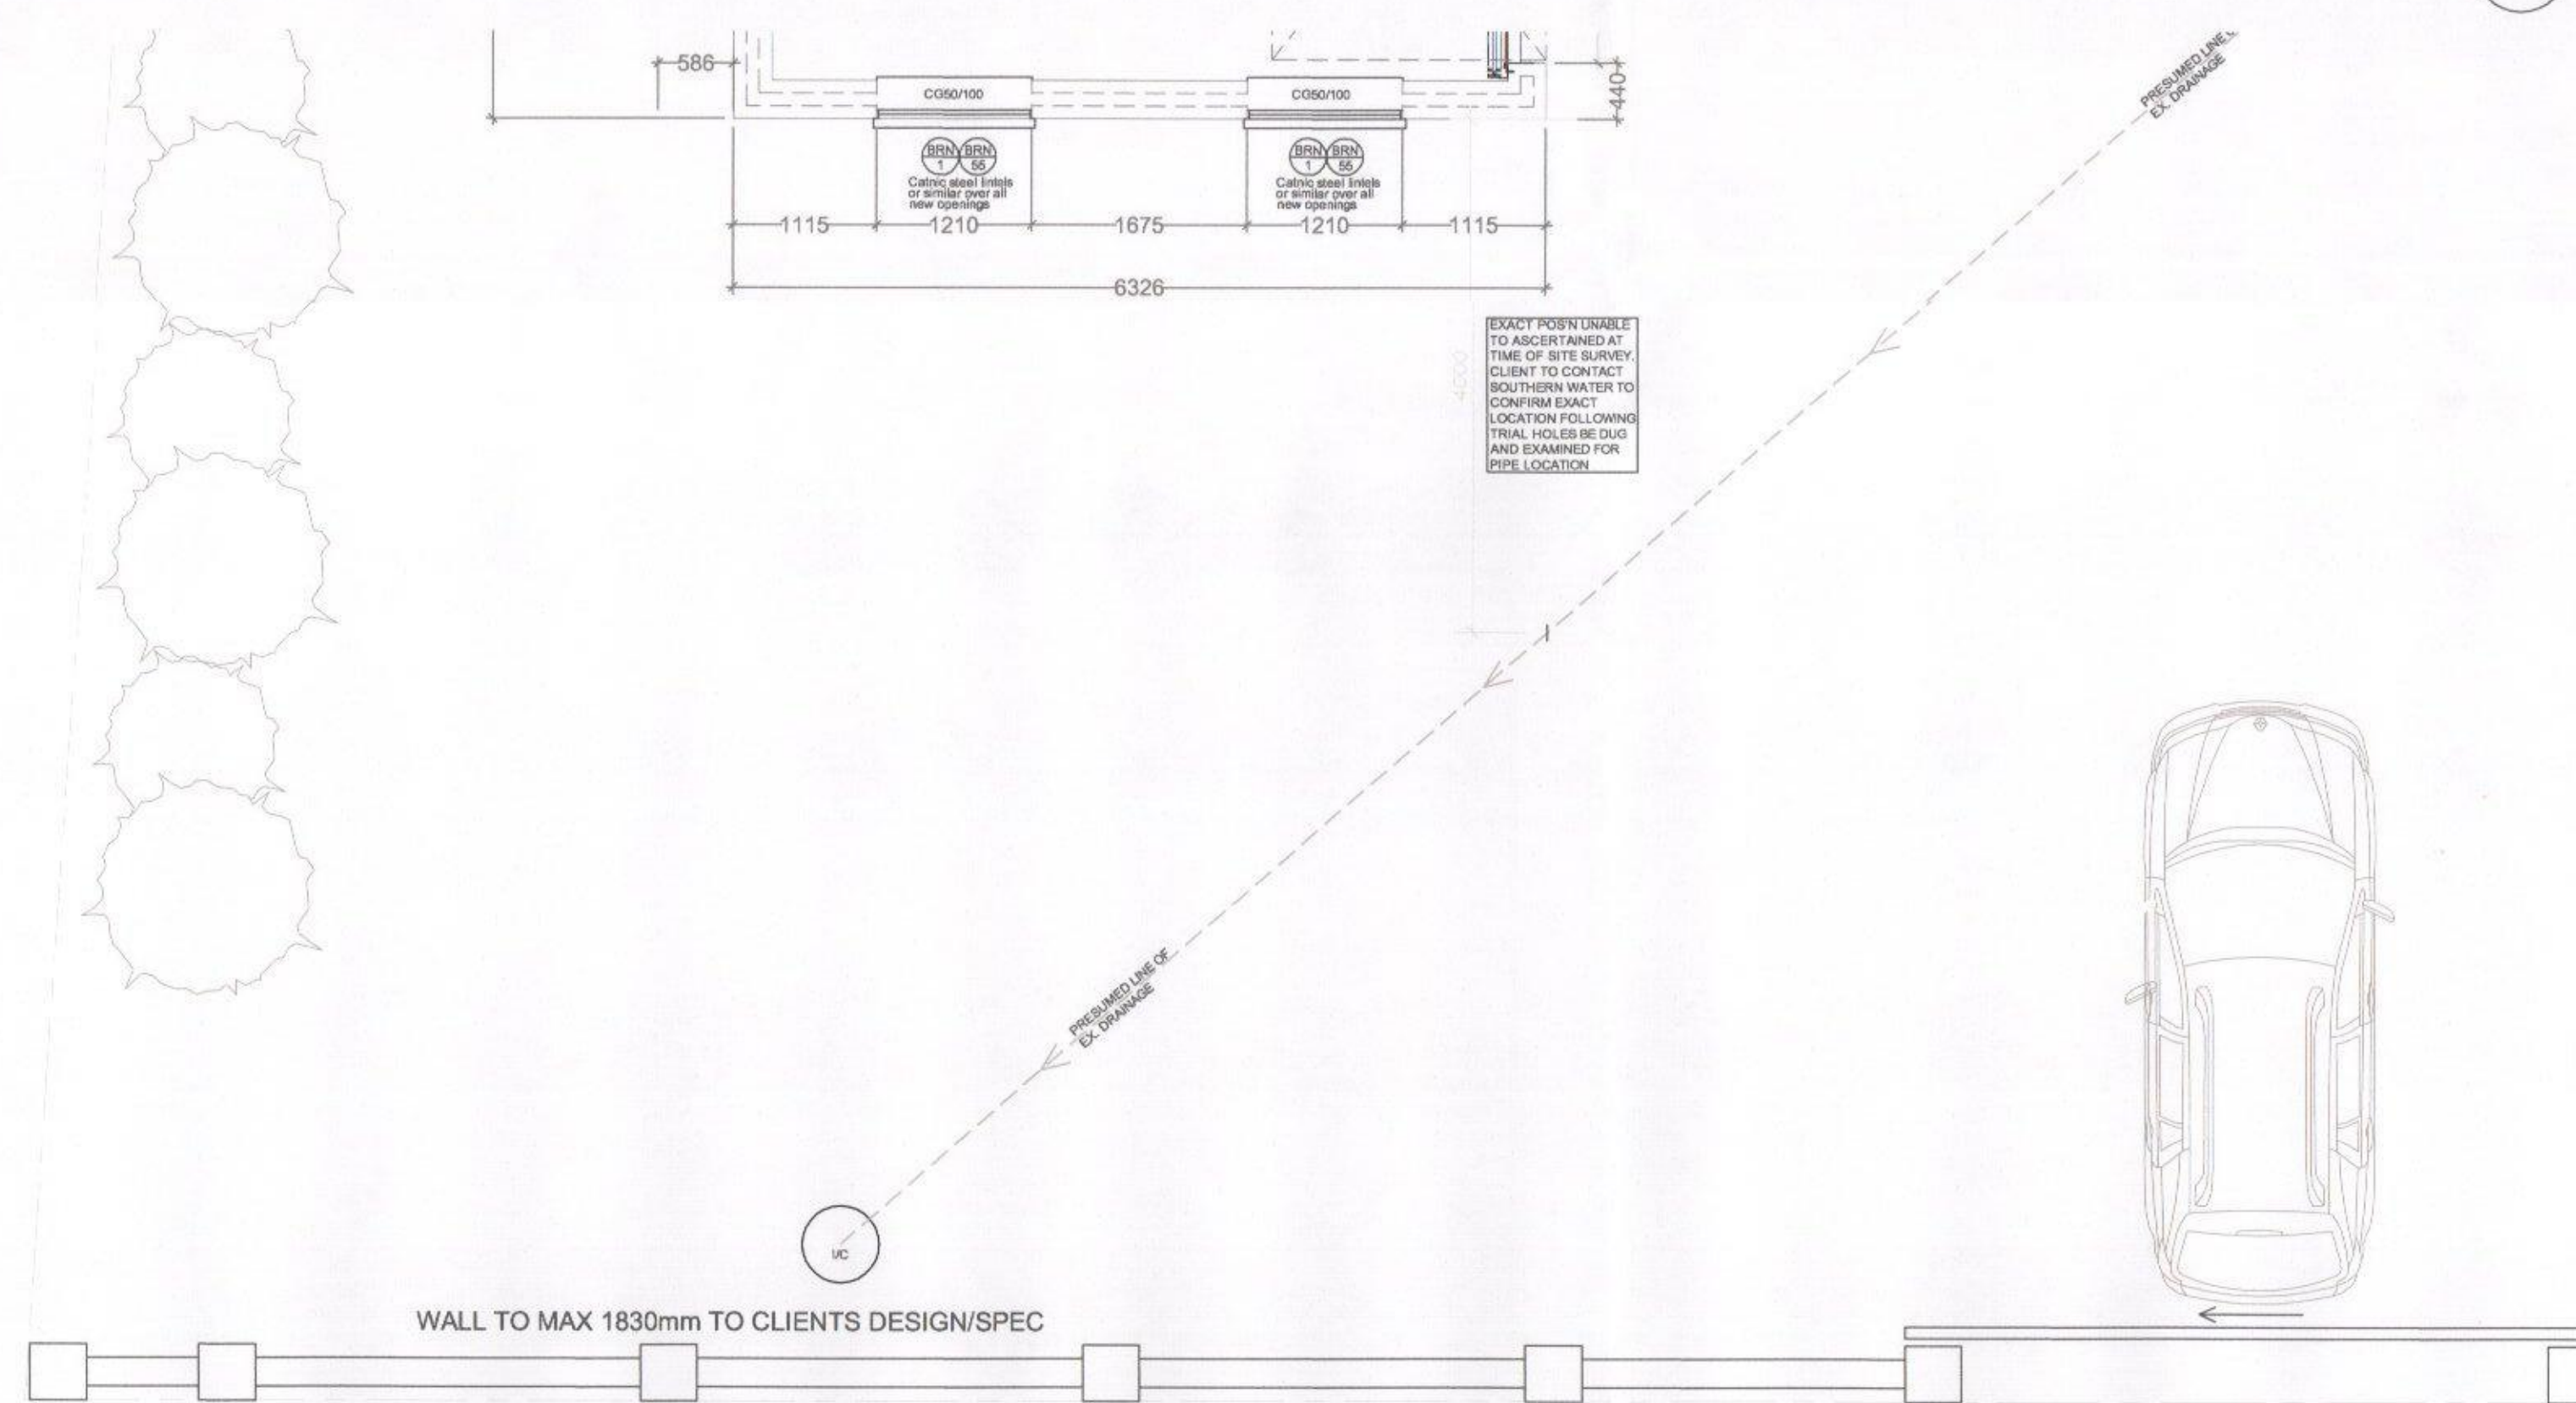

15A PART GRD FLOOR PLAN
PROPOSED FRONT WALL DETAIL
1:50

DETAILS AND DIMENSIONS OF ALL LEVELS OF PROPOSED PLANS TO BE CHECKED ON SITE BY APPOINTED CONTRACTOR PRIOR TO ANY COMMENCEMENT/ORDERING OF MATERIALS OF WORK. ANY QUERIES, VARIATIONS OR DISCREPANCIES DIRECTED TO CLIENT - DM DESIGNS ACCEPTS NO RESPONSIBILITY IN ANY PART ON DRAWINGS UNLESS OTHERWISE AGREED PRIOR.

NOTE:
DRAWING: COLEMAN_01A TO BE USED IN CONJUNCTION WITH ASSOCIATED BUILDING REGULATIONS NOTES COLEMAN/BRN. DIRECTIONAL NORTH ARROW SHOWN ON BLOCK & LOCATION PLANS COLEMAN/BLP.

BRN 1 DENOTES ATTACHED BUILDING REGULATION NOTES
1 DENOTES ITEM No.

MODIFICATIONS

TITLE

PROPOSED LOFT EXTENSION, DOUBLE GARAGE & SIDE/REAR EXTENSION

CUSTOMER
COLEMAN
101 LOVEDEAN LANE,
WATERLOOVILLE,
PO8 9RW

DRAWN BY:



HAVANT BOROUGH COUNCIL
16 OCT 2017
RECEIVED

DRAWING NO:

COLEMAN 01A

1 OF 2

SCALE:

VARIES:

DATE:

22.09.20

REVISION:

A