




26 Bound Lane, Hayling Island _ Proposed Dwelling

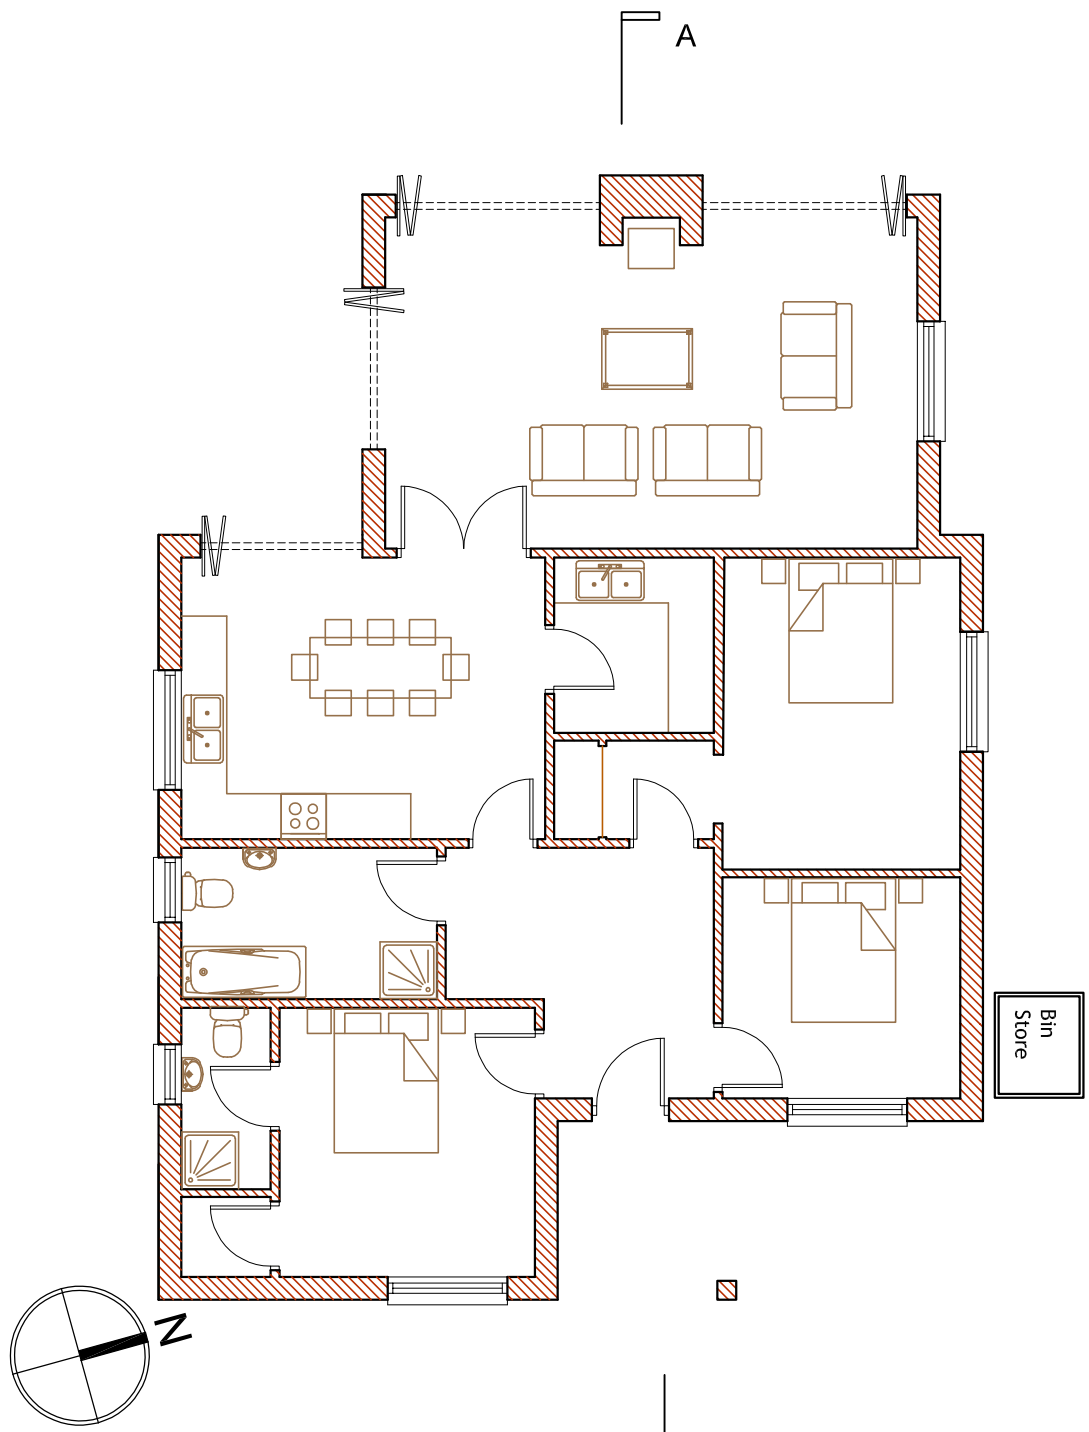


Proposed Ground Floor Plan
1:100

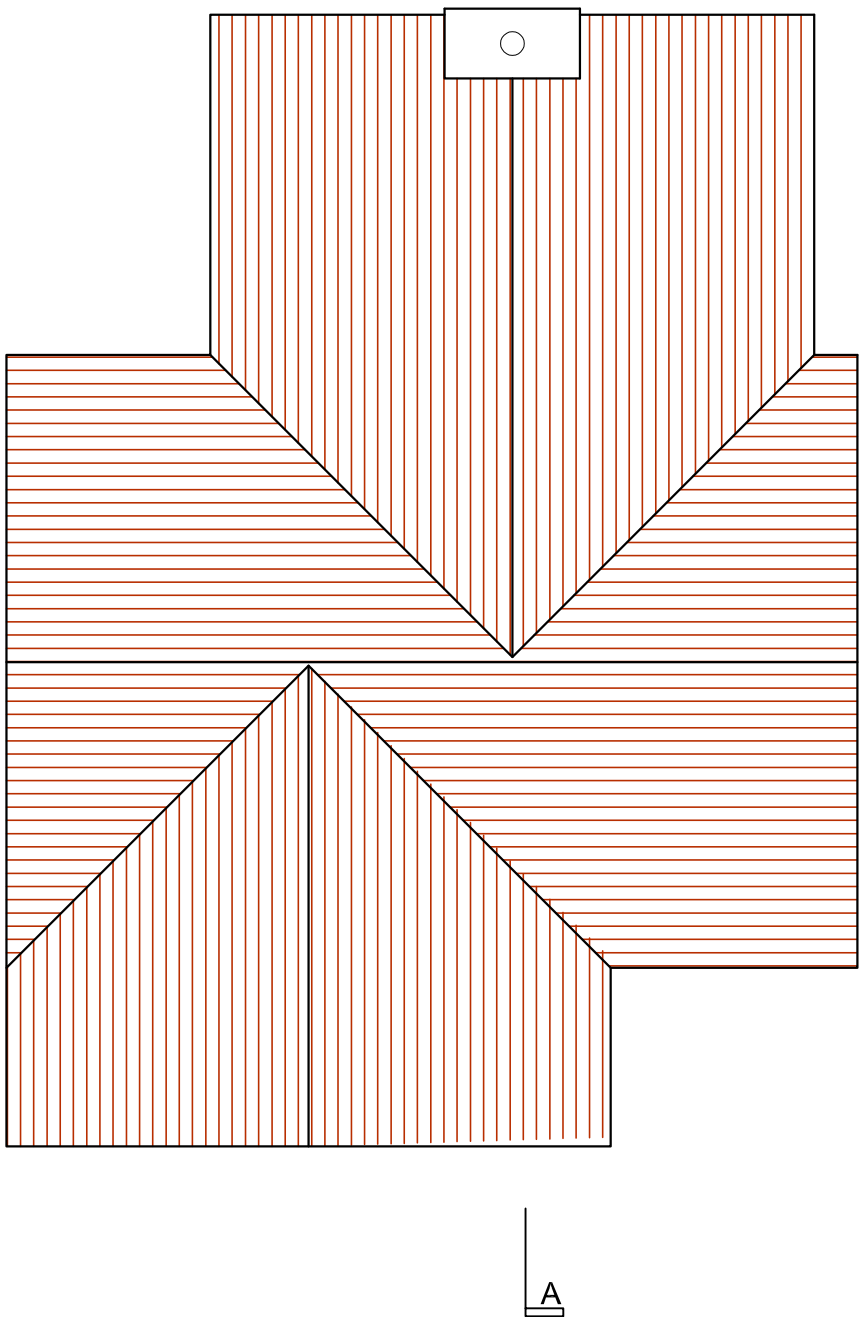


Proposed Roof Plan
1:100

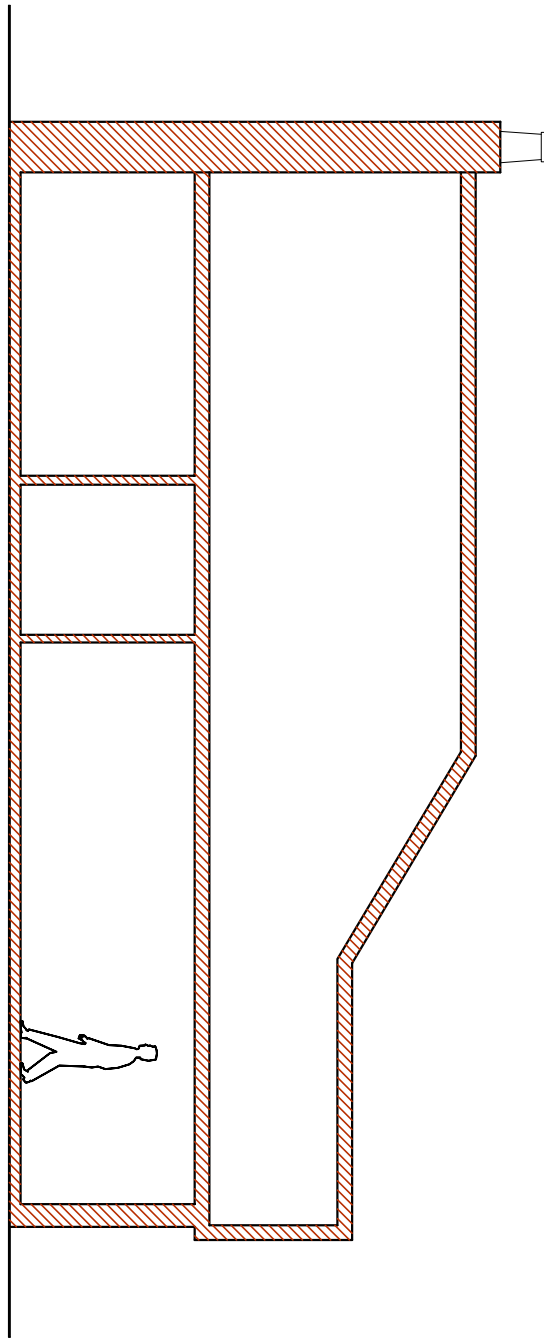


Section A-A
1:100

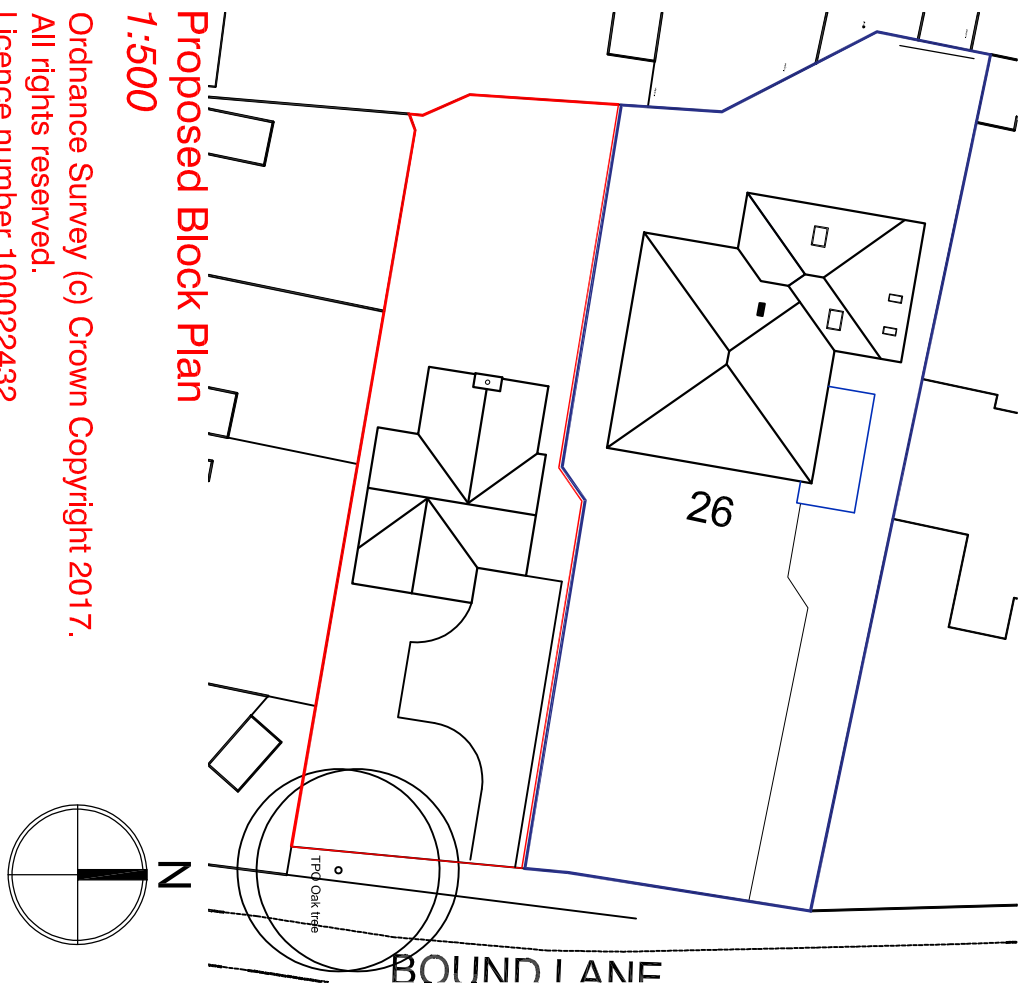


Proposed Block Plan
1:500
Ordnance Survey (c) Crown Copyright 2017.
All rights reserved.
Licence number 100022432

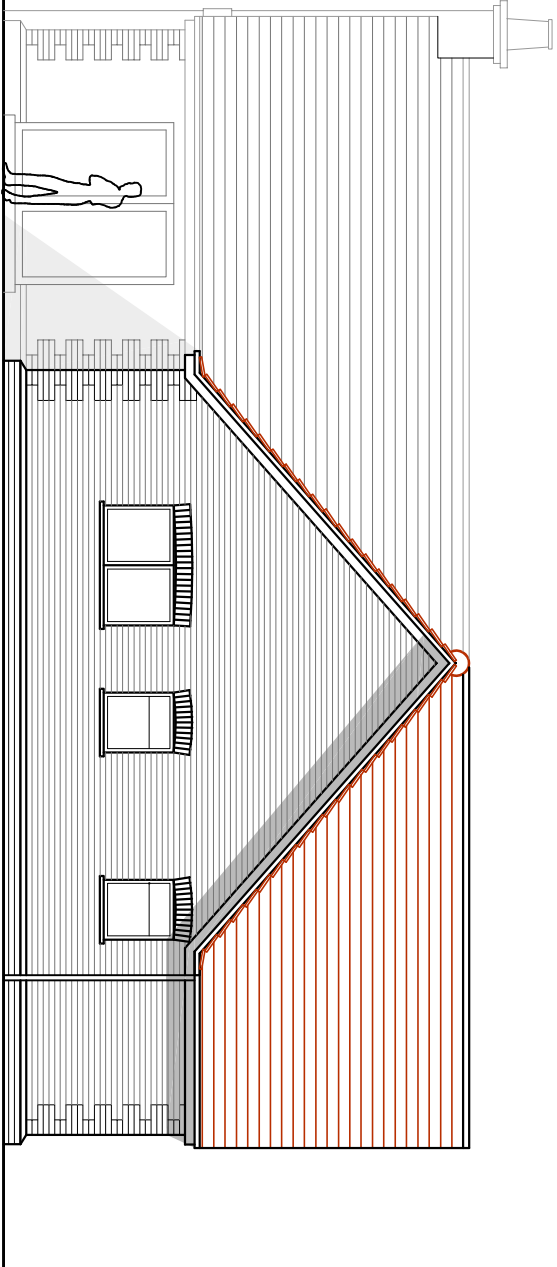


Proposed Elevation South
Scale 1:100

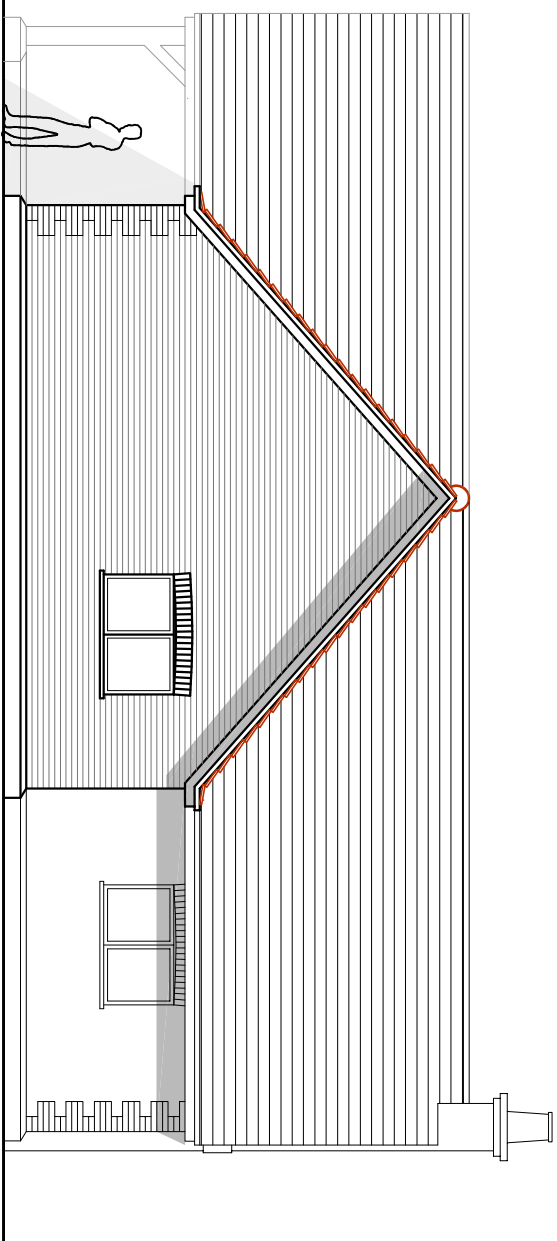


Proposed Elevation North
Scale 1:100

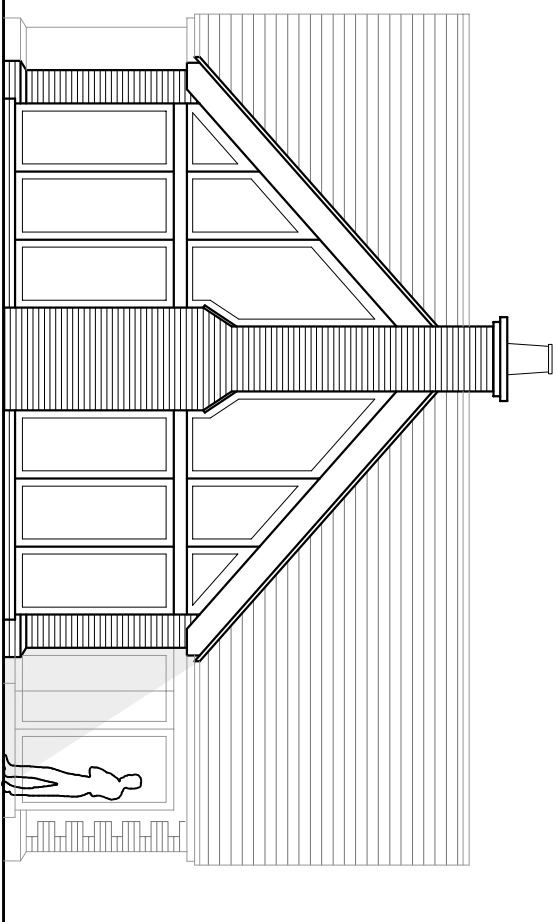


Proposed Elevation West
Scale 1:100

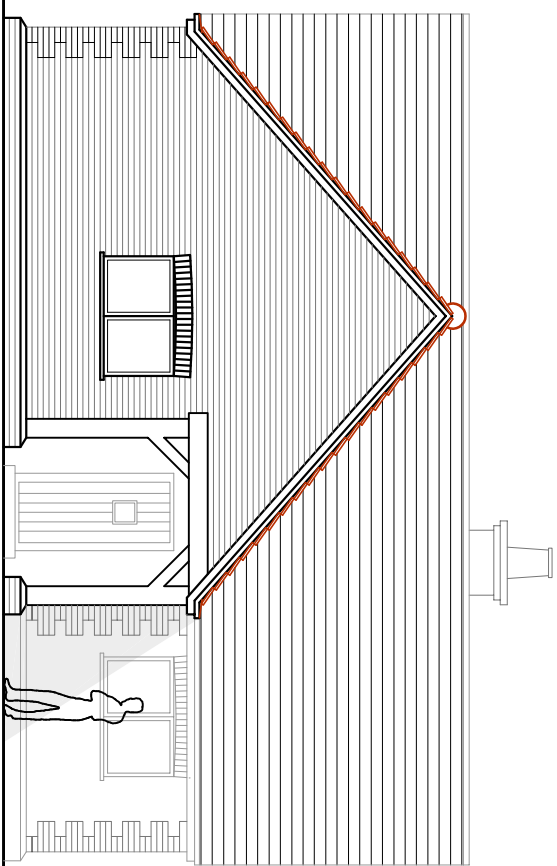

Proposed Elevation East
Scale 1:100

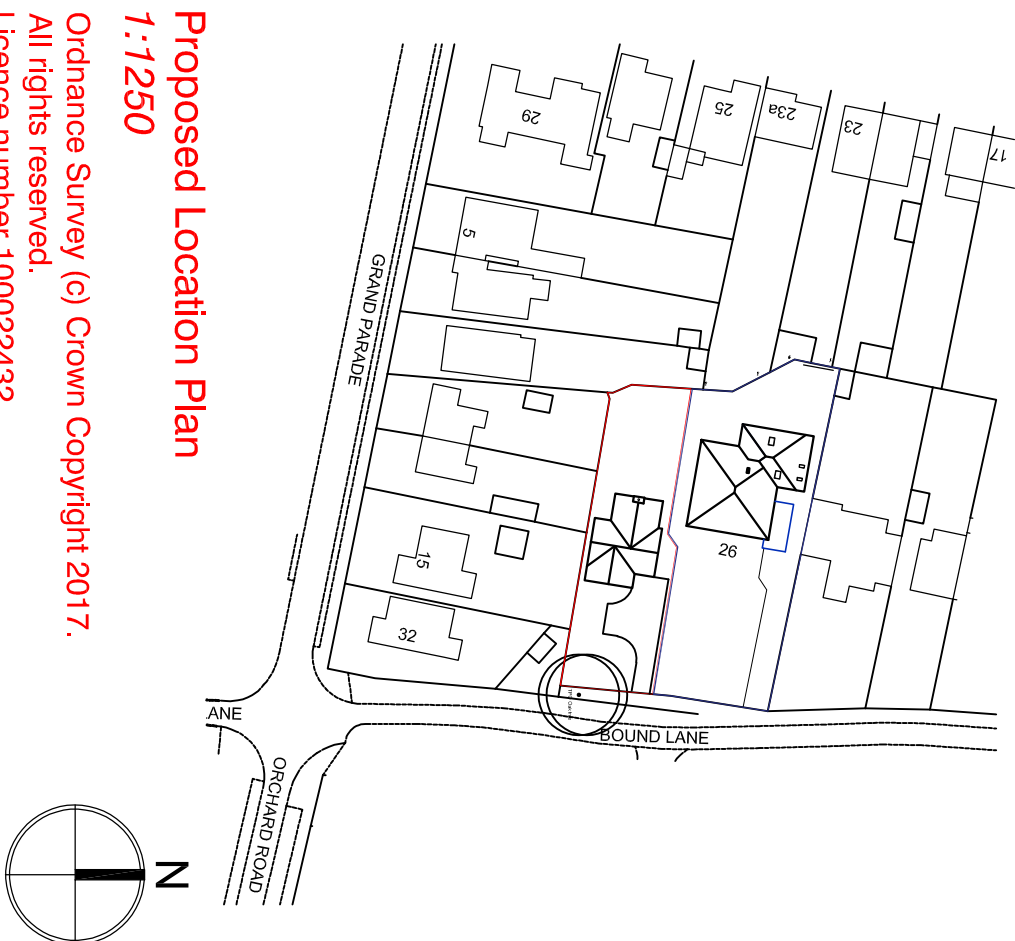

Proposed Location Plan
1:1250
Ordnance Survey (c) Crown Copyright 2017.
All rights reserved.
Licence number 100022432

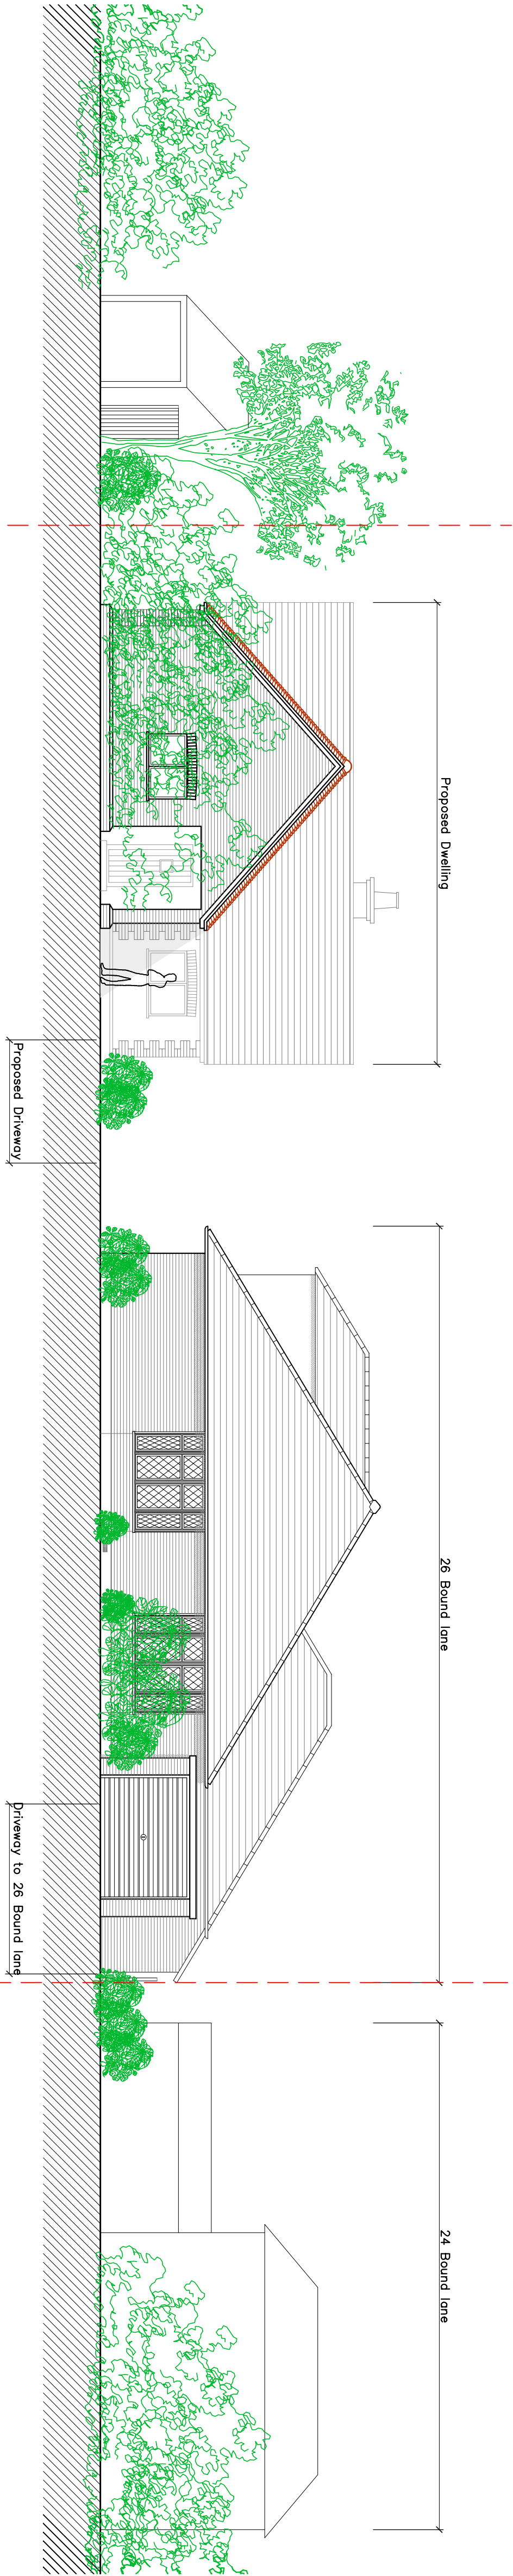

Street Elevation
Scale 1:100

NOTES:
Dimensions to be checked on site before commencing work. Any discrepancies shall be reported to the architect immediately.
Do not scale from these drawings except for planning purposes.
Use figured dimensions only.
Where applicable this drawing is to be read in conjunction with other consultants' drawings.
All drawings to be read in conjunction with specification and all other drawings / specification

REV	DATE	AMENDMENT	DRAWN

hd architects	Helpier Davies architects Ltd 1 The Old Flour Mill, Emmott, PO10 7BT 01243 370 715 mail@hdarchitects.co.uk www.hdarchitects.co.uk
------------------	--

CLIENT	Mr Tony Johns
--------	---------------

PROJECT	26 Bound Lane Hayling Island Hampshire PO11 9HU
---------	--

DRAWING	Proposed Plans Elevations	SCALE	1:100 at A1 1:100 at A1
---------	------------------------------	-------	----------------------------

DATE	September 2017	DRAWN	JF
DRAWING NUMBER	17001-151	REVISION	A