


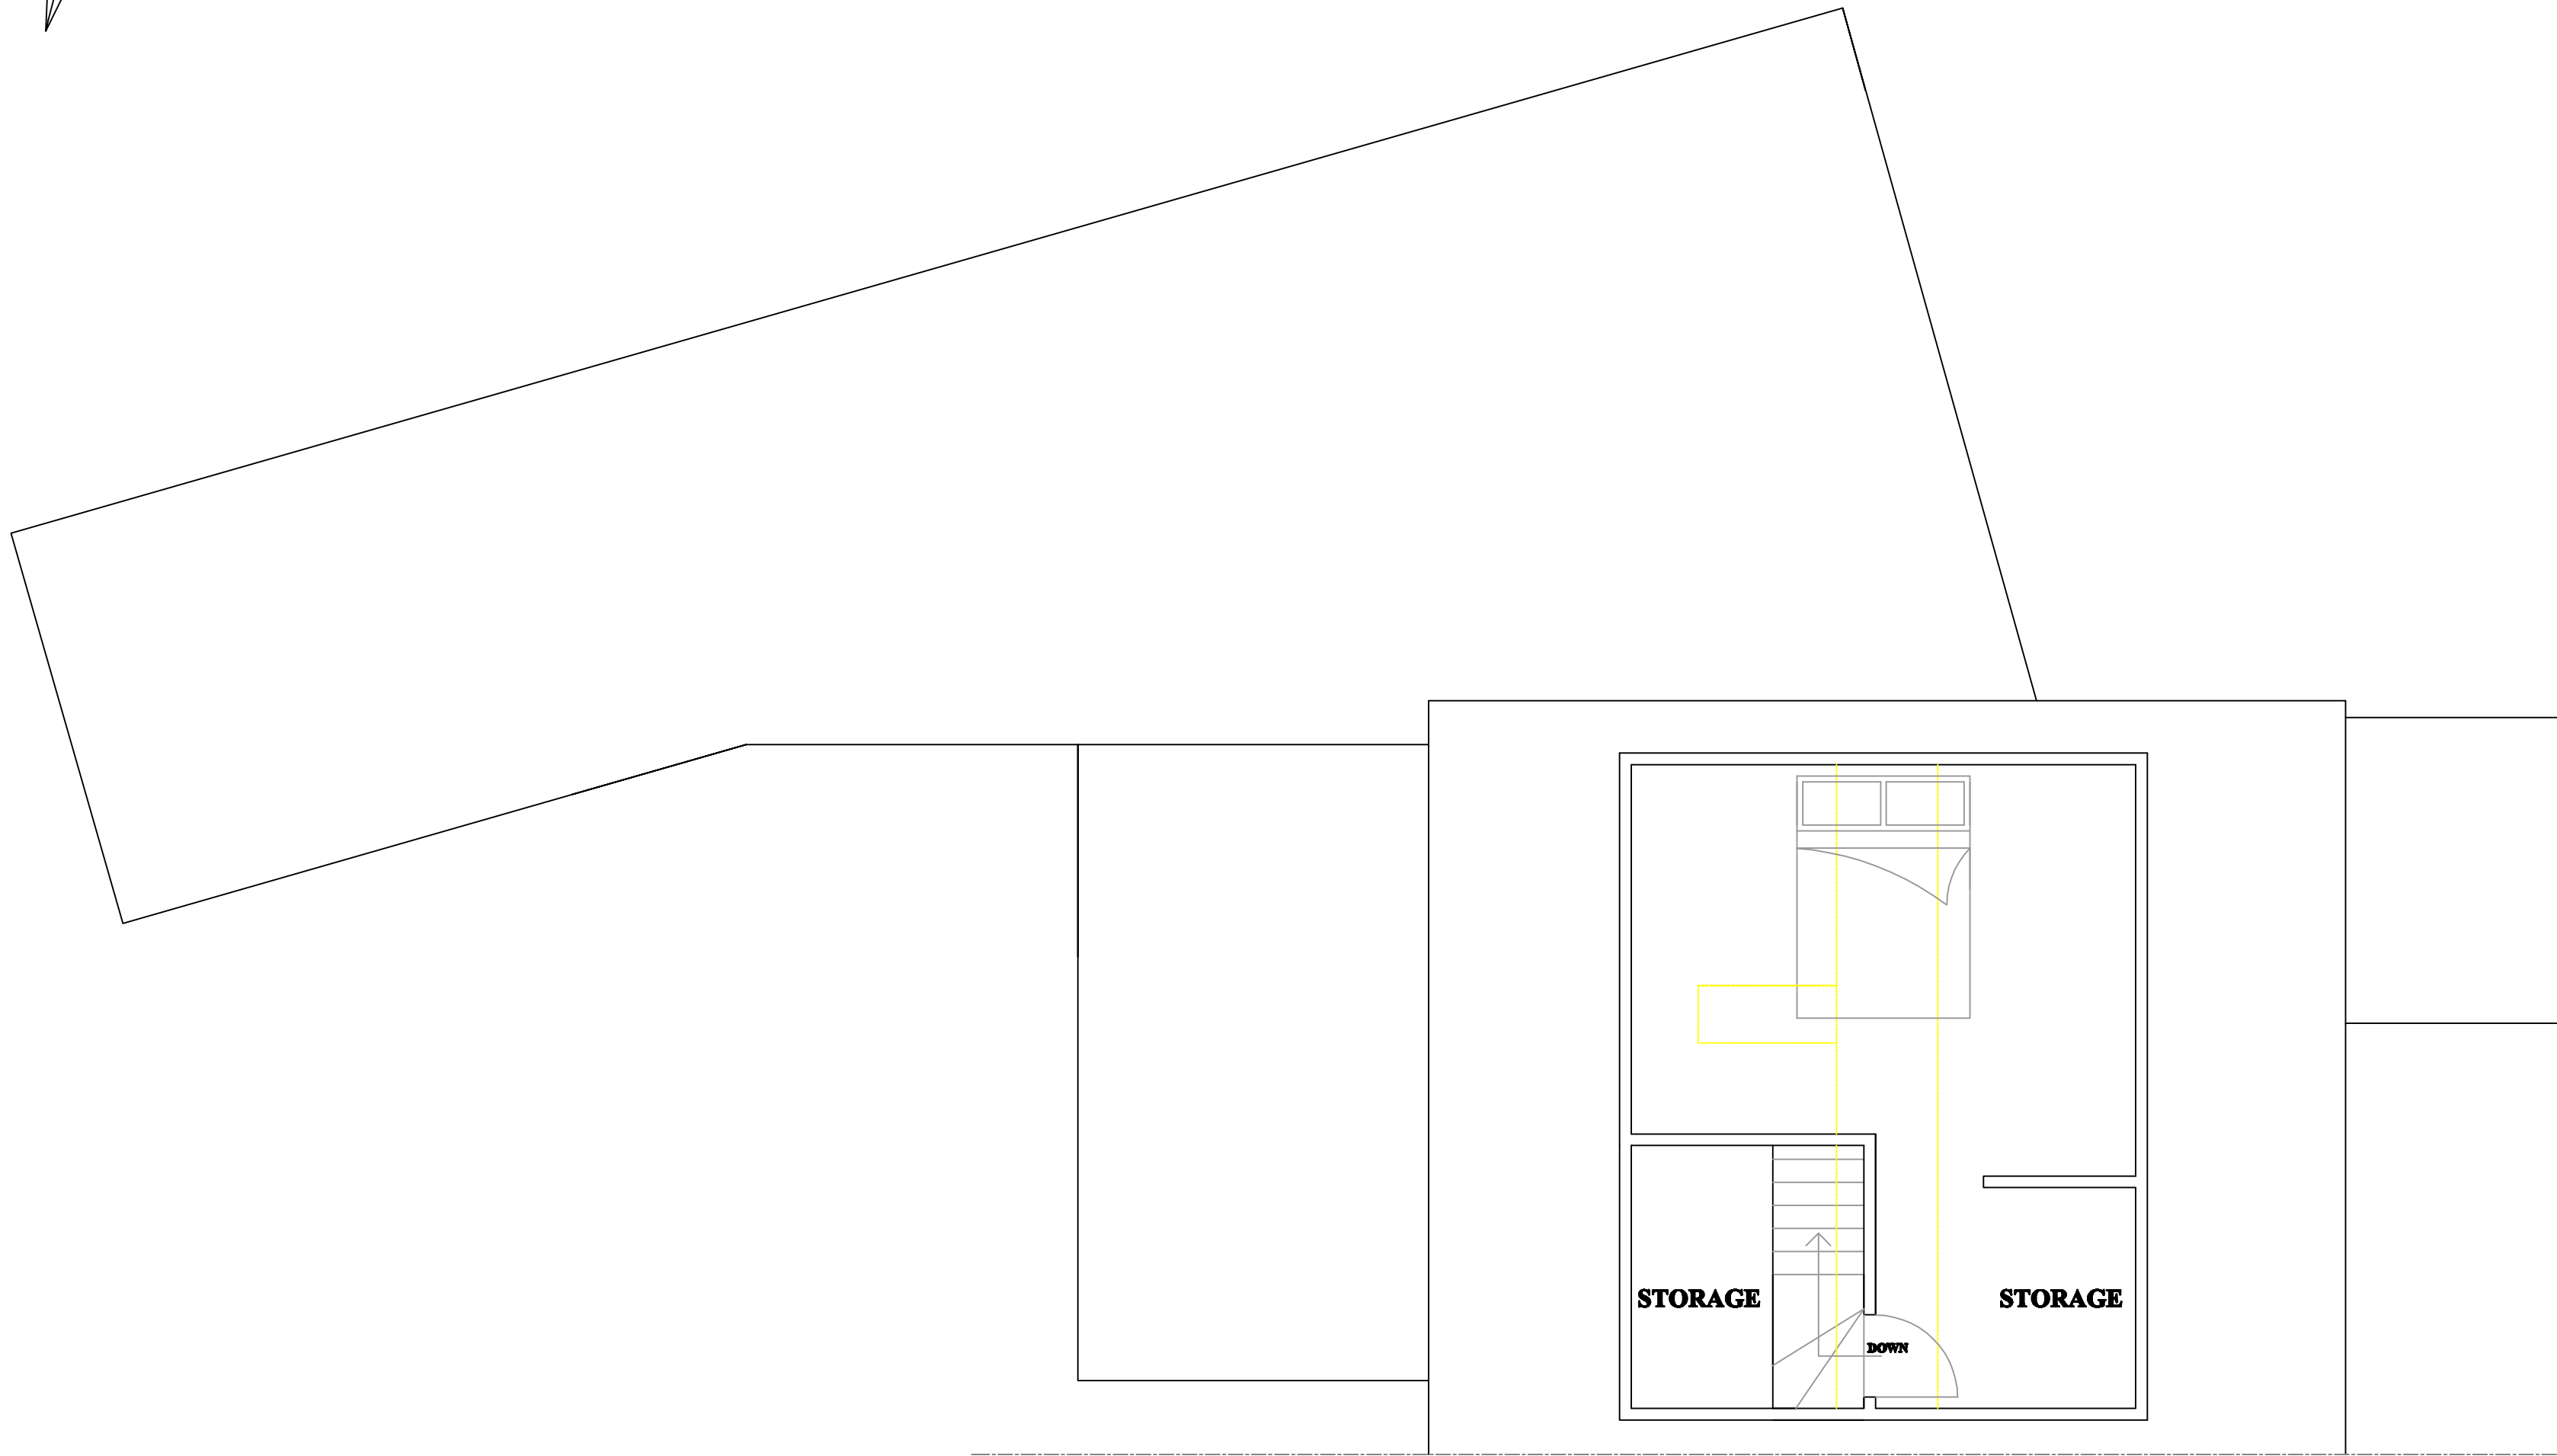

EXISTING LOFT FLOOR PLAN.

Notes:-

THIS PLAN SHOWS THE EXISTING LOFT LAYOUT.

THE DOTTED LINES REPRESENT THE FLAT SECTION OF CEILING AND THE OUTLINE OF THE VELUX ROOF WINDOW.

ALL DIMENIONS FOR THE PROPERTY HAVE BEEN TAKEN ON THE INITIAL SURVEY. ANY UNKNOWN HAVE BEEN ASSUMED.

ALL DIMENSIONS SHOWN IN MILLIMETRES TO BE CONFIRMED ONSITE BY CONTRACTOR.

Woodhill Design & Build
07778 527169

Produced by Peter Evans

Site address:-
**27 CORHAMPTON CRESCENT,
HAVANT, P09 3BX.**

Details:-
**TWO STOREY EXTENSION OVER THE GARAGE,
CONVERSION OF REAR OF GARAGE INTO
HABITABLE SPACE.**

Drawing title:-
EX LFT PLAN 01

Date:- 06/09/2017 Scale:- 1:50 @ A2

