


06/59346/005

PLOT NO.	TYPE	FLOOR AREA	HAB ROOMS	BEDROOMS	PARKING
PLOT 1	3 BED HOUSE	90.8m ² GIA	4	3	2 SPACES
PLOT 2	2 BED HOUSE	78.6m ² GIA	3	2	2 SPACES
PLOT 3	2 BED FLAT	54.3m ² GIA	3	2	2 SPACES
PLOT 4	1 BED FLAT	40.7m ² GIA	2	1	1 SPACE
PLOT 5	1 BED FLAT	39.2m ² GIA	2	1	1 SPACE
PLOT 6	3 BED HOUSE	116.2m ² GIA	4	3	2 SPACES
PLOT 7	3 BED HOUSE	116.2m ² GIA	4	3	2 SPACES
TOTAL =		531.3m ² GIA	22	15	12 SPACES

REV C: PLOTS 3 - 7 Renumbered & Revised
Communal Garden Shown
Cycle Storage Shown
Bin Spaces Added
Schedule Of Accommodation Added
31/3/06/JAT

REV B: Units 1 & 2 Revised
New design for Units 5 & 6
Unit 7 Omitted.
Parking Layout Revised
21/3/06/JAT

Rev: A -
Units 1 & 2 Revised To 2 Bed Units
Unit 4 Garden Size Increased
Parking Layout Revised
1m Sideways Along East & West Boundary
22/2/06/JAT

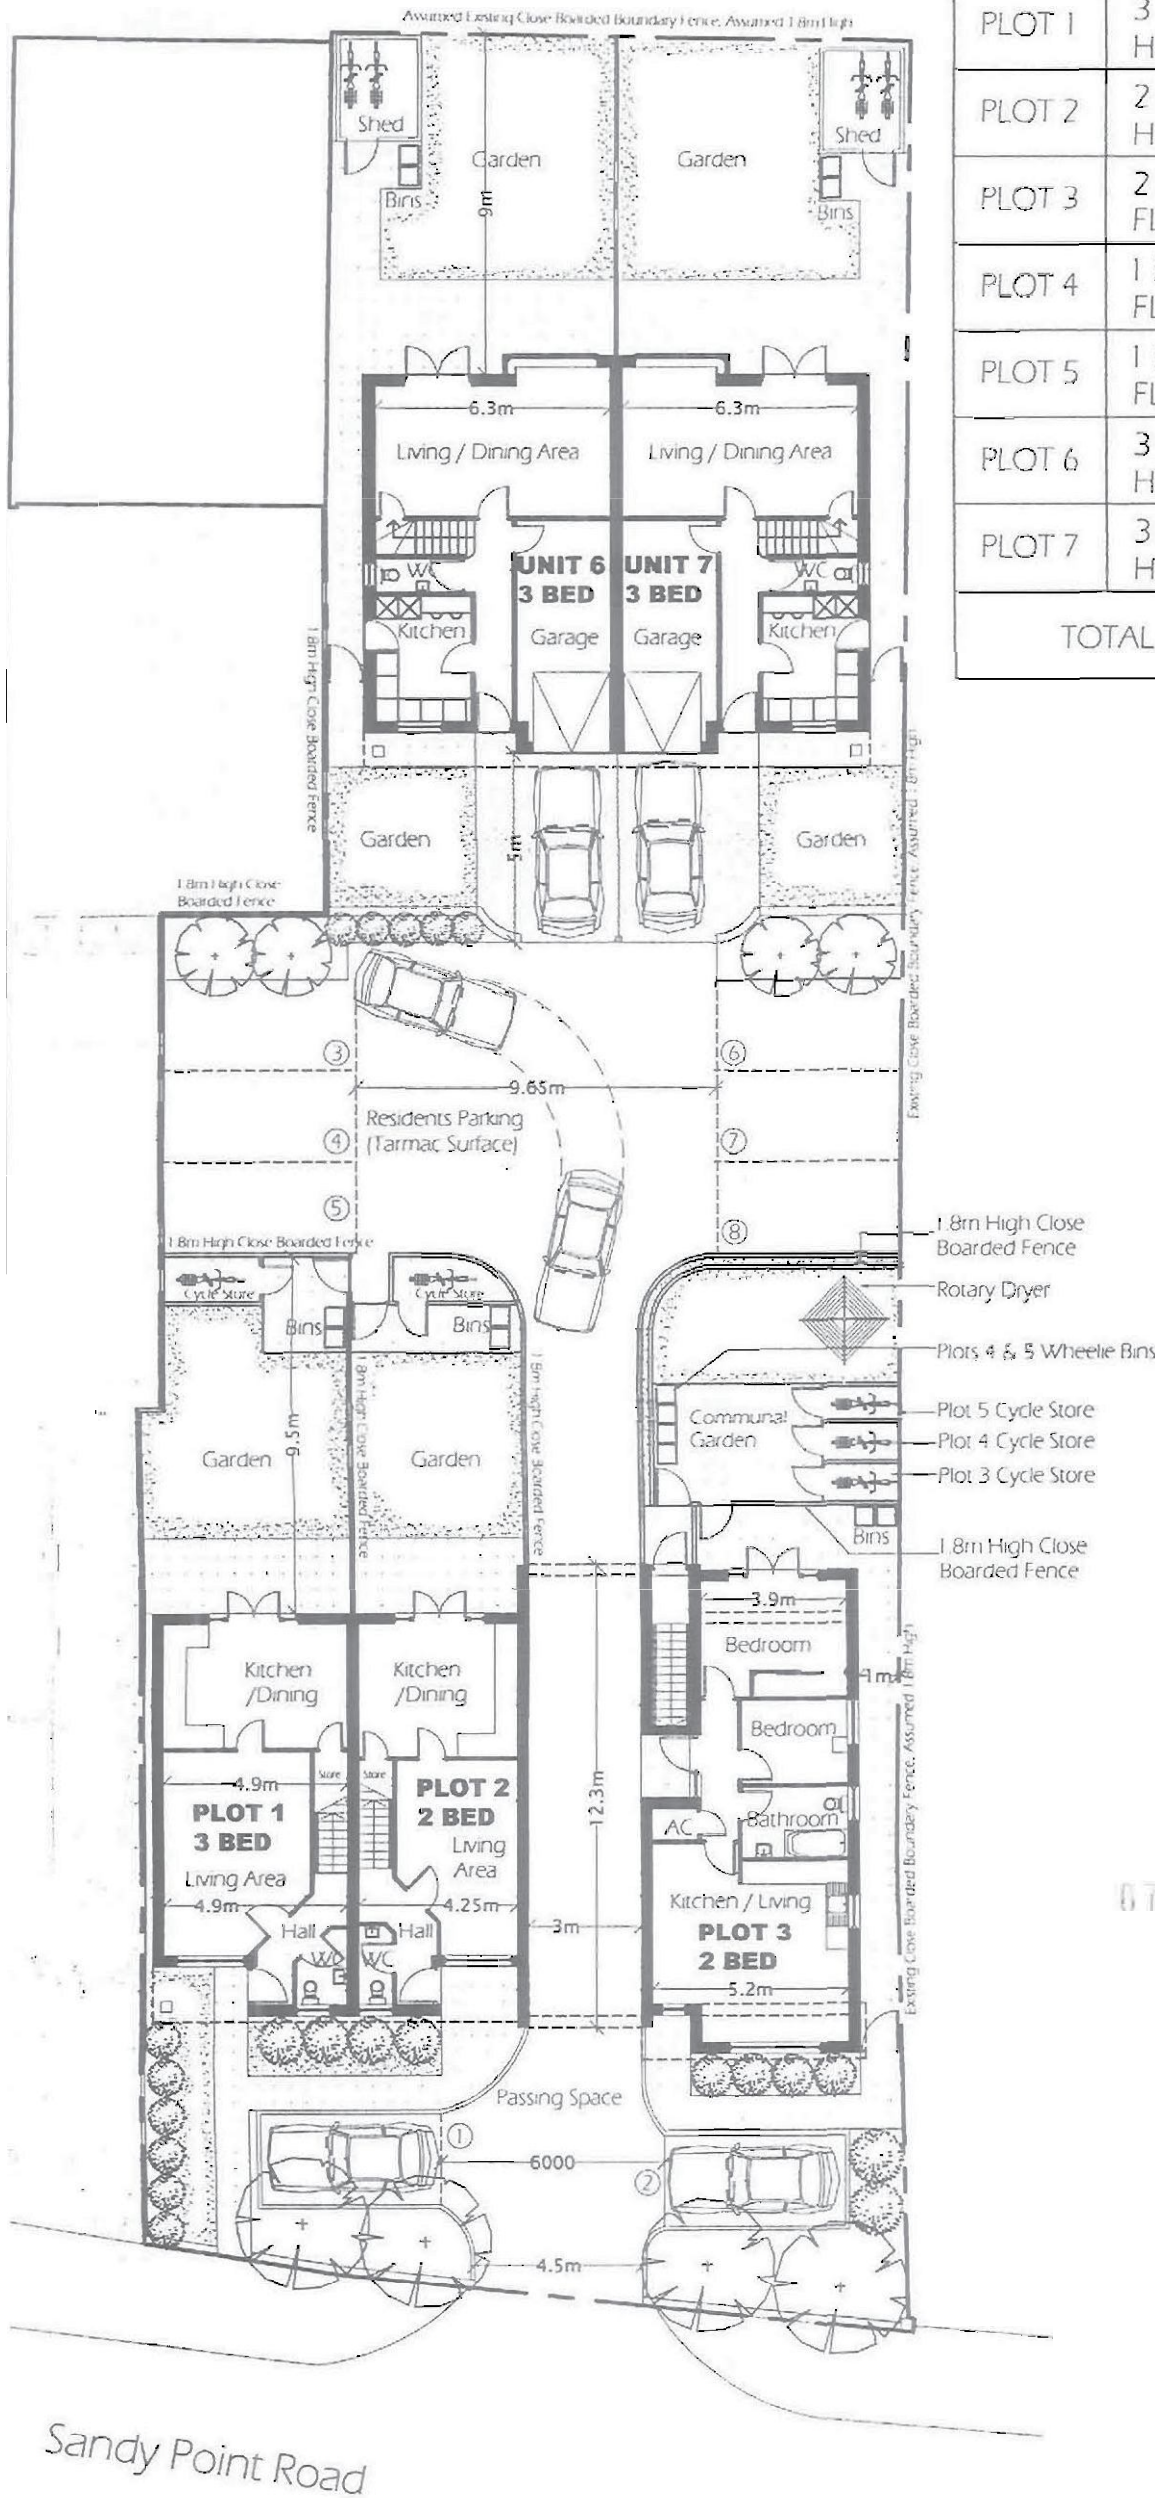

REV.	DRAWN	APPD.	DATE	COMMENTS
<p>NOTES:</p> <p>This drawing is copyright and remains the property of Graham Ash Architects. All dimensions are to be checked on site. Any discrepancies are to be reported to the Architect before work commences. The scheme is subject to town planning and all other necessary consents.</p>				
<p>GRAHAM ASH ARCHITECTS</p> <p>CHARTERED ARCHITECTS TOWN PLANNING CONSULTANTS 18A MARKET PLACE, ROMSEY, HAMPSHIRE, SO51 8NA. TELEPHONE 01794 518706 FAX 01794 511034 EMAIL: ASHPLAN@AOL.COM WEBSITE: WWW.GrahamAshArchitects.com</p>				
<p>CLIENT: Marblesea Ltd</p>				
<p>PROJECT: The Kittiwake Sandy Point Road Hayling Island PO11 9RP</p>				
<p>TITLE: Proposed Site Plan</p>				
DESIGNED BY: GA/JAT		DATE: 24/11/05		DRWN / DTALD BY: JAT
SCALE: 1:200		PLOTTED: 21/3/06		REV: C

CHECKED BY:

DATE:

SIGNED:

PURPOSE OF ISSUE:

☒ information ☐ approval ☐ tender ☐ construction

DWG. NO.

05:025:11REVC