

notes

1. No alterations may be made from the scale system on this drawing without prior permission of the architect. Any discrepancy found between this drawing and any other drawings must be reported and be returned immediately to the architect. If in doubt ask.
2. No alteration to be scaled from this drawing unless for planning or building regulation purposes
3. This drawing is to be removed from currency immediately a revised version is issued
4. The contractor must check the existing conditions on site prior to the commencement of the works

revision

neil caie architect

creative design & planning

W: neil@neil-caie.co.uk T: 01428 777022

3, The Grange, Green, Letchworth, Hertfordshire, SG10 7ST

Wren Centre

Westbourne Road, Emsworth


Planning application

Location and site plans

Drawn: 11/12/13 1:1250

Scale: 1:1250

WRE/100

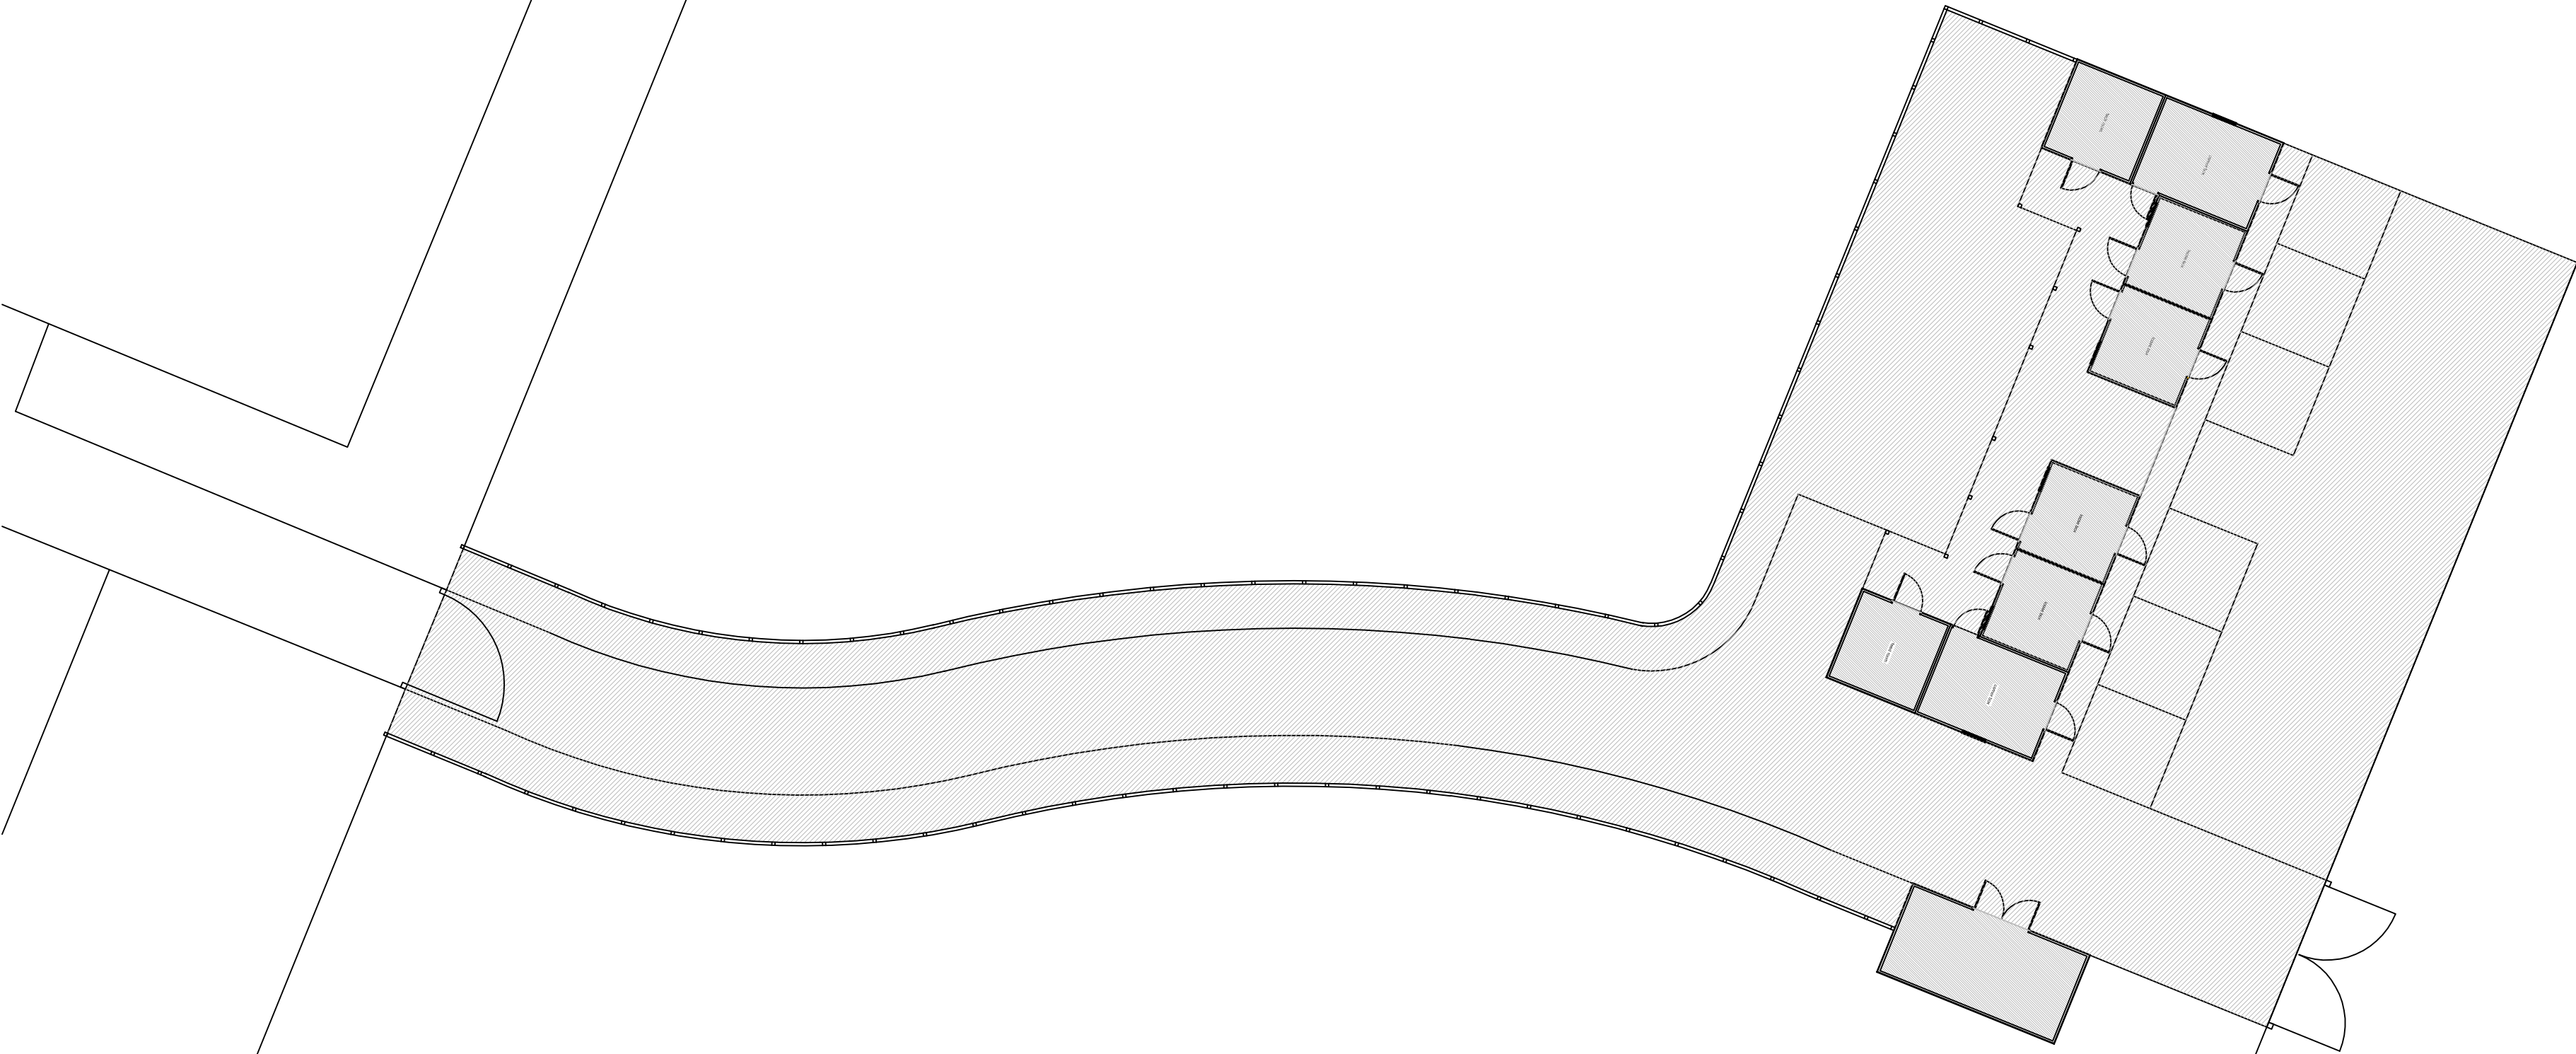

01 LOCATION PLAN - 1:1250

02 SITE PLAN - 1:200