


HAVANT BOROUGH
COUNCIL
11 APR 2017
RECEIVED

filed or single ply roof

weather boarding

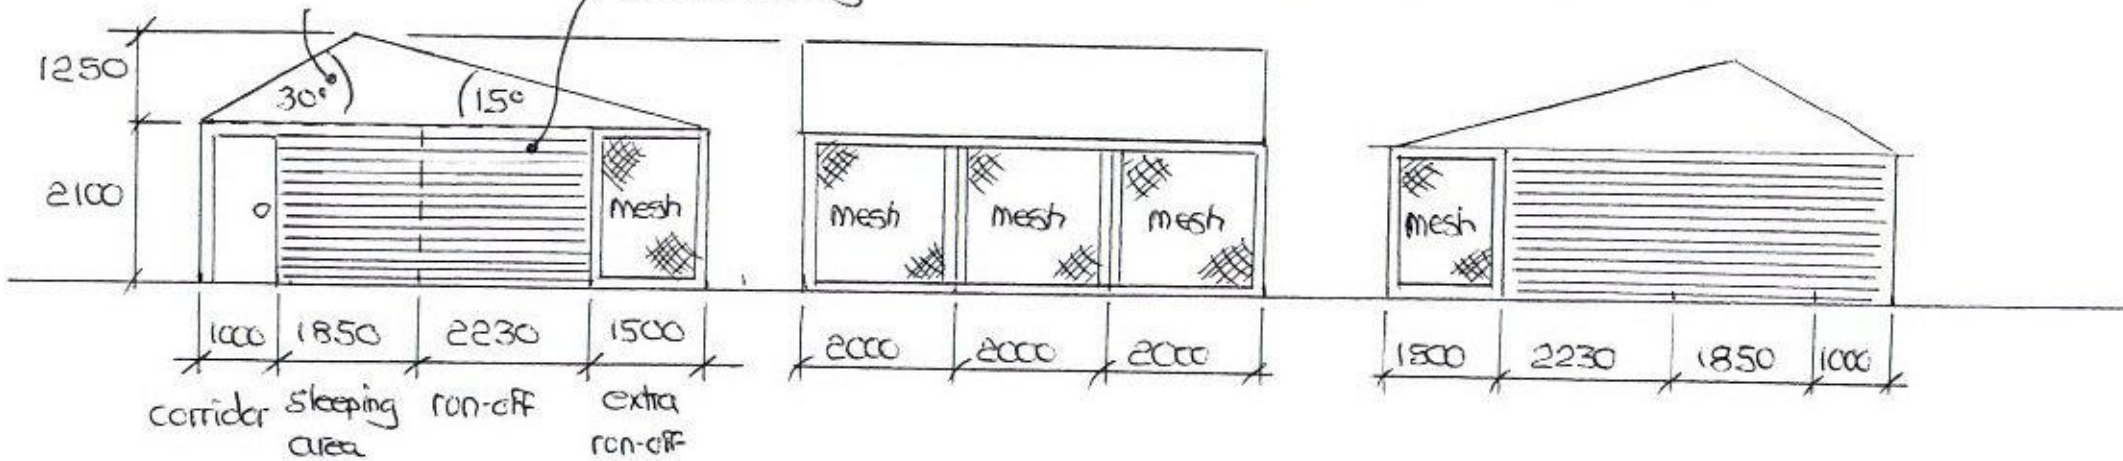

Side elevation

front elevation

Side elevation



rear elevation

PROPOSED CATTERY

1nr of 2nr blocks shown
Scale 1:100

Mrs P. Ross
203 London Rd, Cowplain, Hants
RG11 1JL
AND RAD