



This drawing may be scaled with reference to the scale bar for planning application purposes only. Do not scale for any other purpose, use only annotated dimensions. All dimensions are to be checked by parties using the drawing, and any errors or omissions are to be reported to James Potter Associates Ltd.


Rev.	Date	Note	Author	Checked
-	dd/mm/yy	Note	XXX	XXX

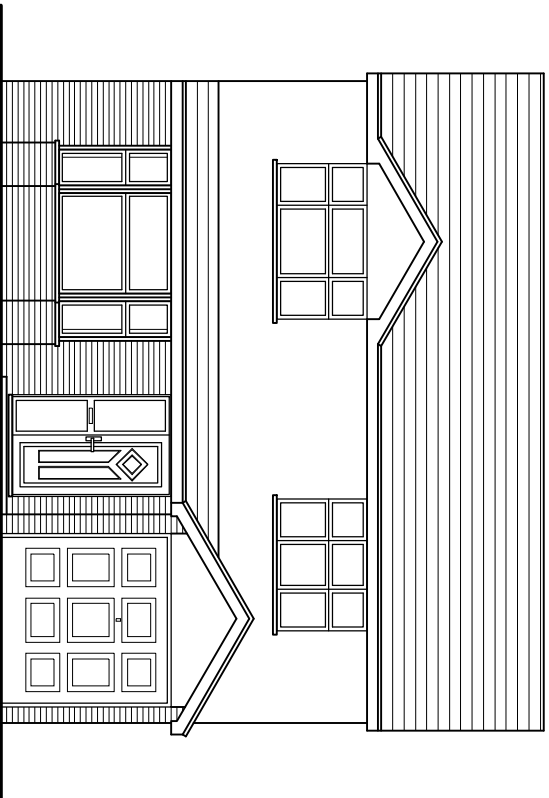


EXISTING SOUTH ELEVATION

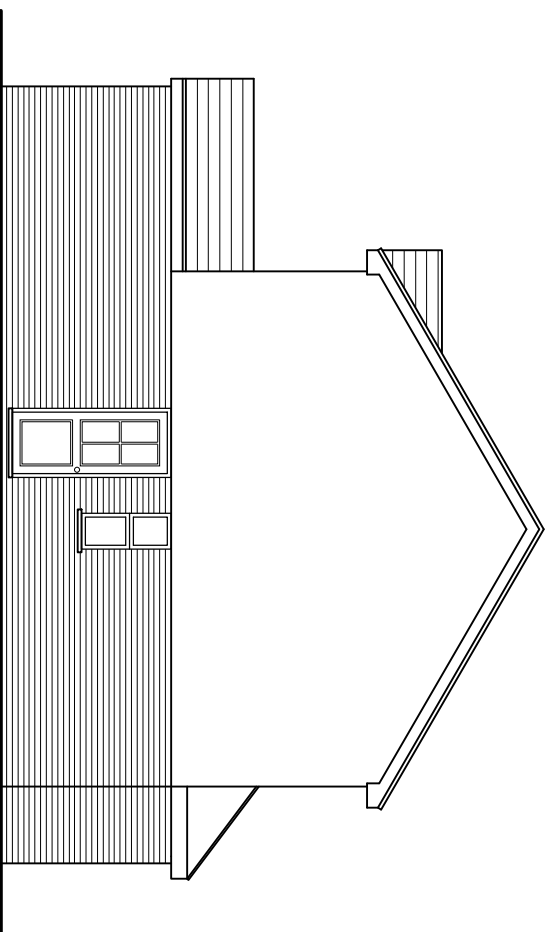

EXISTING EAST ELEVATION

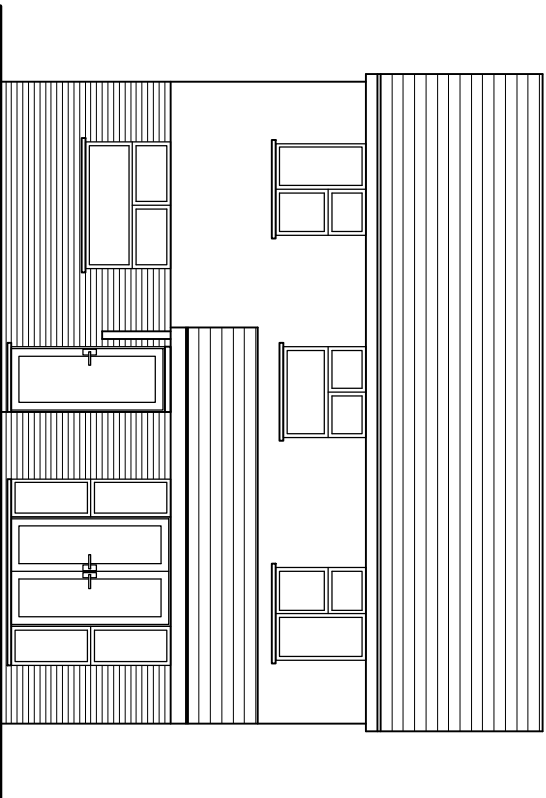

EXISTING NORTH ELEVATION

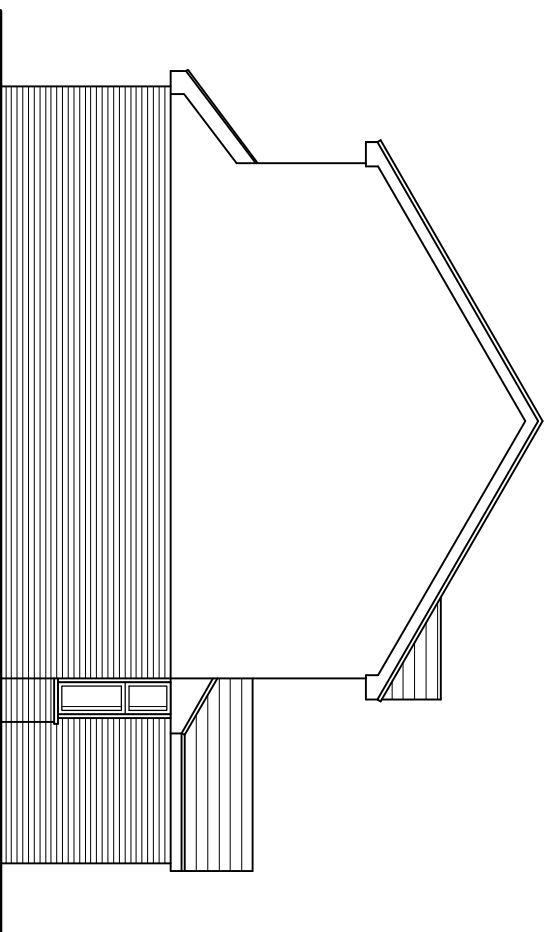

EXISTING WEST ELEVATION

Project		READ EXTENSION & HOME ALTERATIONS 84 WESTBOURNE AVENUE EMSWORTH PO10 7QN		
Client		MR & MRS SELL		
Status		DRAFT		
Scale		1:100		
Author		RH		
		Checked		
		JP		
		Date		
		11/07/17		
Drawing		EXISTING ELEVATIONS		
Job-Dwg Number		17049-PL-004		
Rev		-		

1:100

0 1 2 3 4 5 10m

SCALE 1:100

www.jpa.design

JPA - PORTSMOUTH
Suite 1, Winter Works, Rear of PO4 8DS
Southsea, Portsmouth
T. +44(0)2393 871 000

JPA

JAMES POTTER
ASSOCIATES

© James Potter Associates Ltd.