




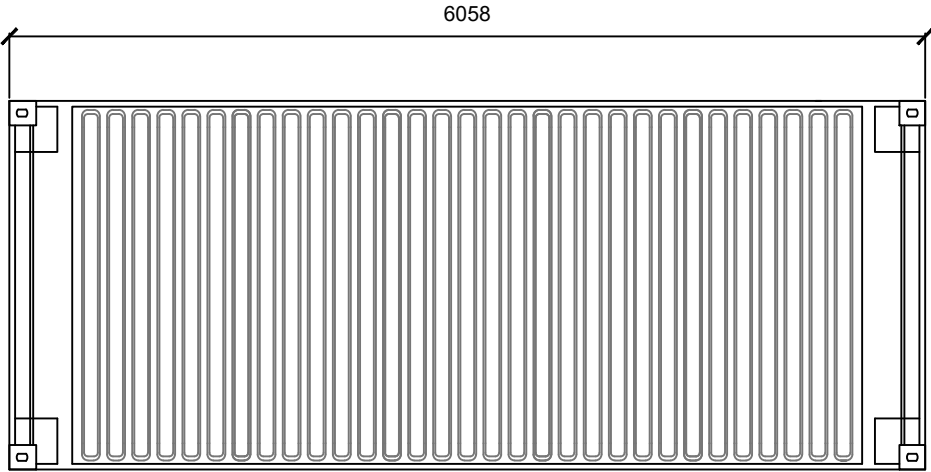


TOP VIEW

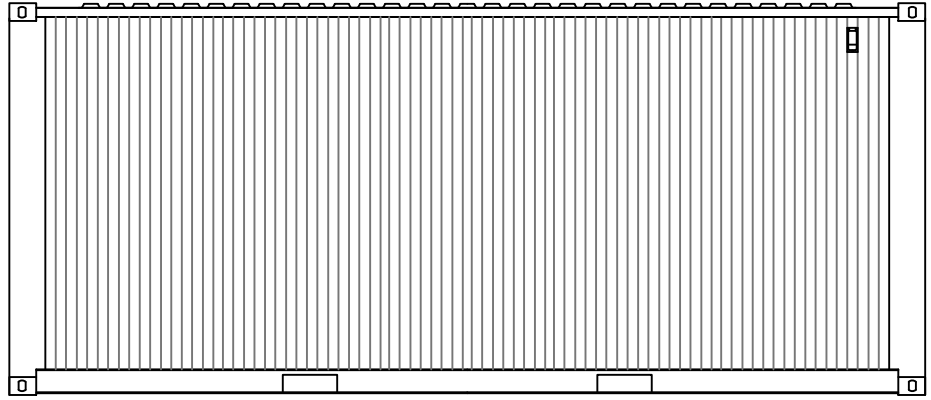

SIDE VIEW

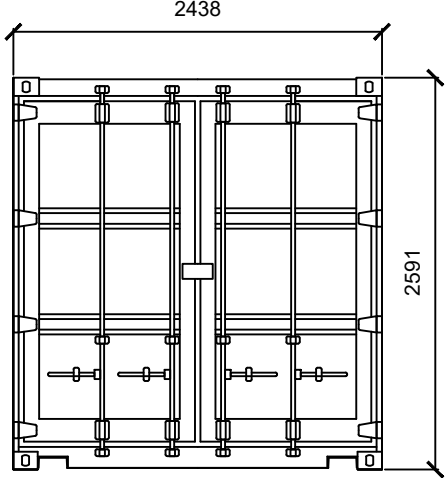

FRONT VIEW

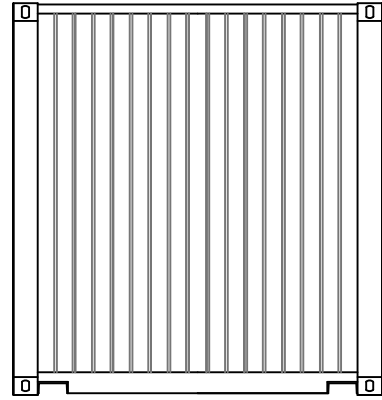

BACK VIEW



FLOOR PLAN



GFII Ltd, 17 The Courtyard,
Gorsey Lane, Coleshill, Birmingham, B46 1JA
Tel: 01675 437777

ALL DIMENSIONS TO BE CHECKED ON SITE.
WORK TO FIGURED DIMENSIONS ONLY.
REPORT DISCREPANCIES TO GFP AT ONCE BEFORE PROCEEDING
COPYRIGHT ACT APPLIES

Planning



Rev.

. .
. .
. .
. .

Date.

.
. .
. .
. .

By.

.
. .
. .
. .

Project Title:

STANDARD DETAIL

Drawing Title:

WORKSHOP

Scale: 1:50 @ A3

Date: Apr 2017

Drawing No:

STD_GF_DR_WS_331

Plot date: 12-Apr-17

Drawn: TB

Checked:

Rev:

-