






1 EXISTING REAR ELEVATION
1:100

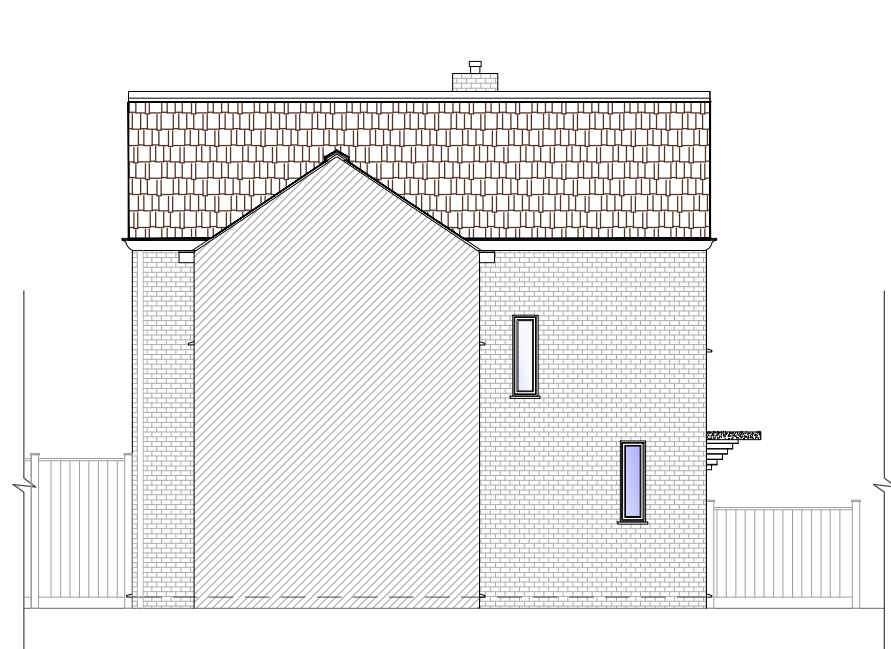


2 EXISTING SIDE ELEVATION
1:100

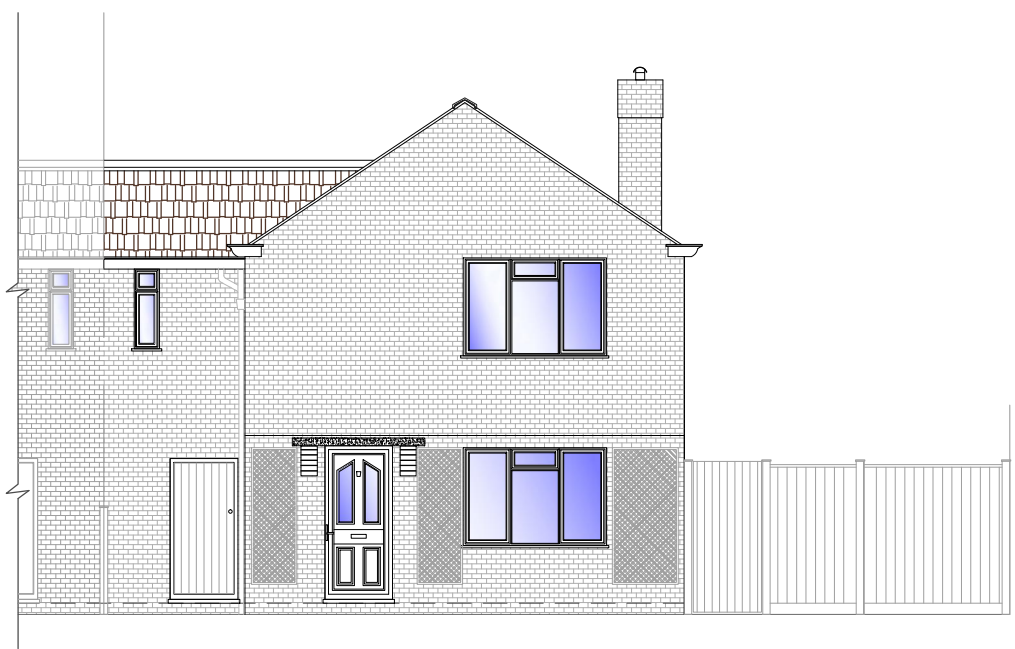


3 EXISTING FRONT ELEVATION
1:100

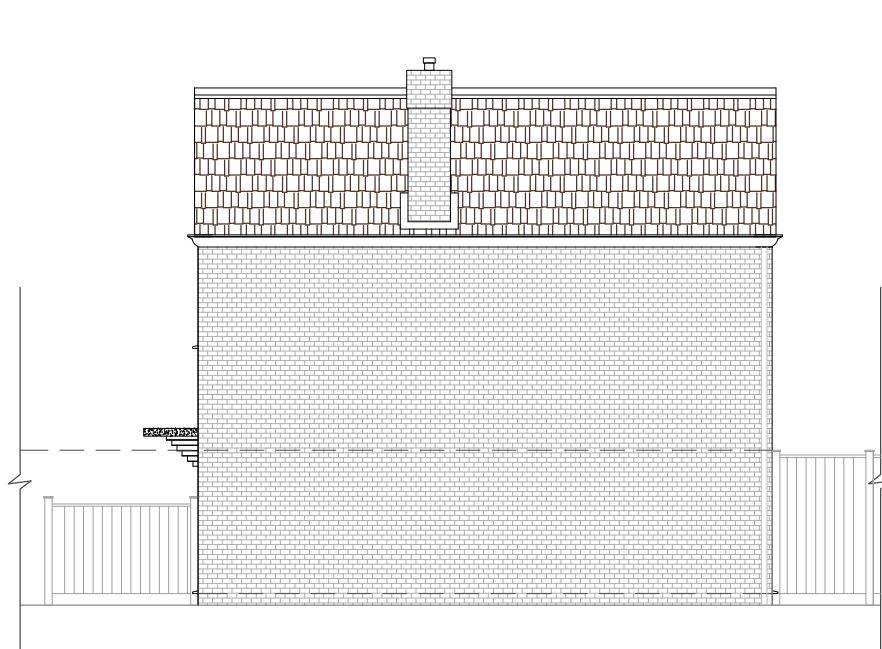


4 EXISTING SIDE ELEVATION
1:100

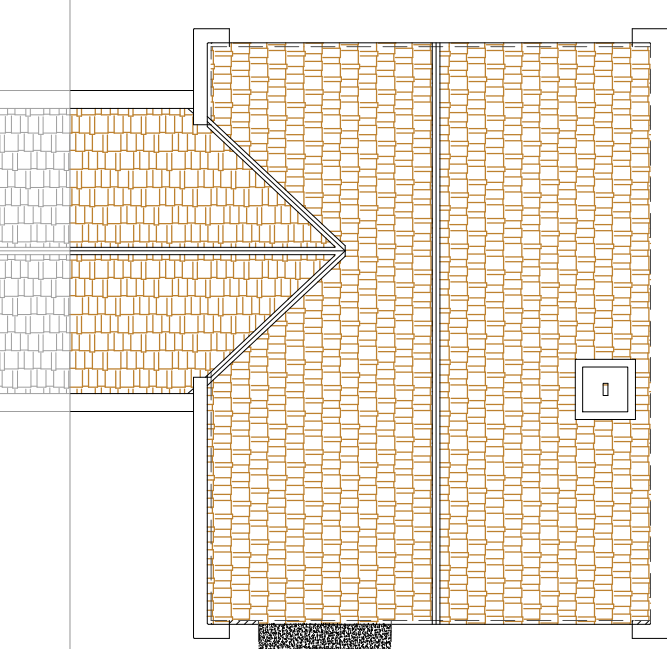

5 EXISTING ROOF PLAN
1:100

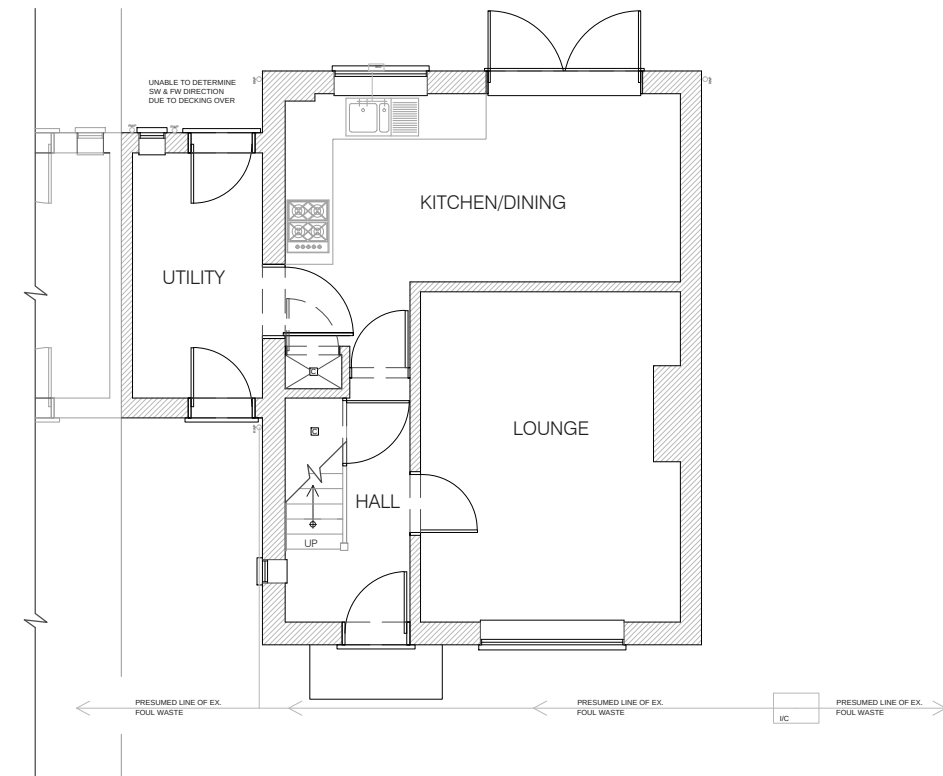


6 EXISTING GRD FLOOR PLAN
1:100

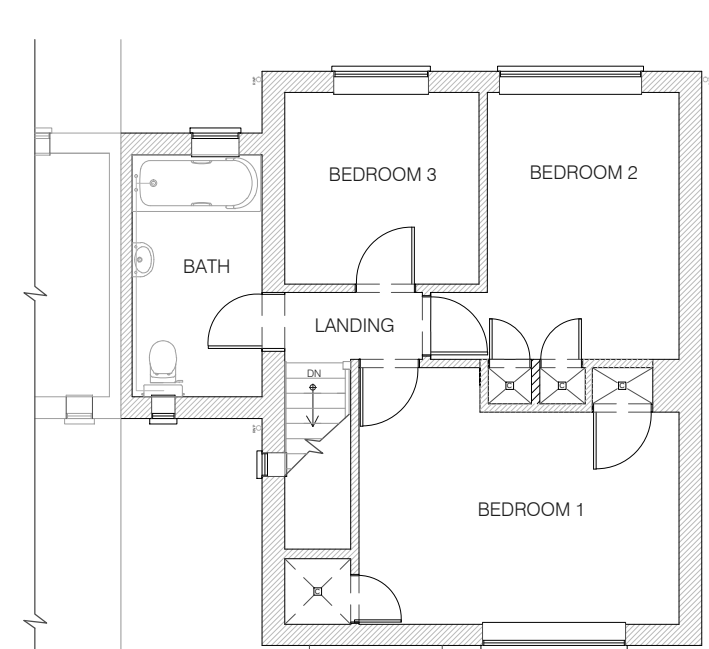

7 EXISTING FIRST FLOOR PLAN
1:100




8 PROPOSED REAR ELEVATION
1:50

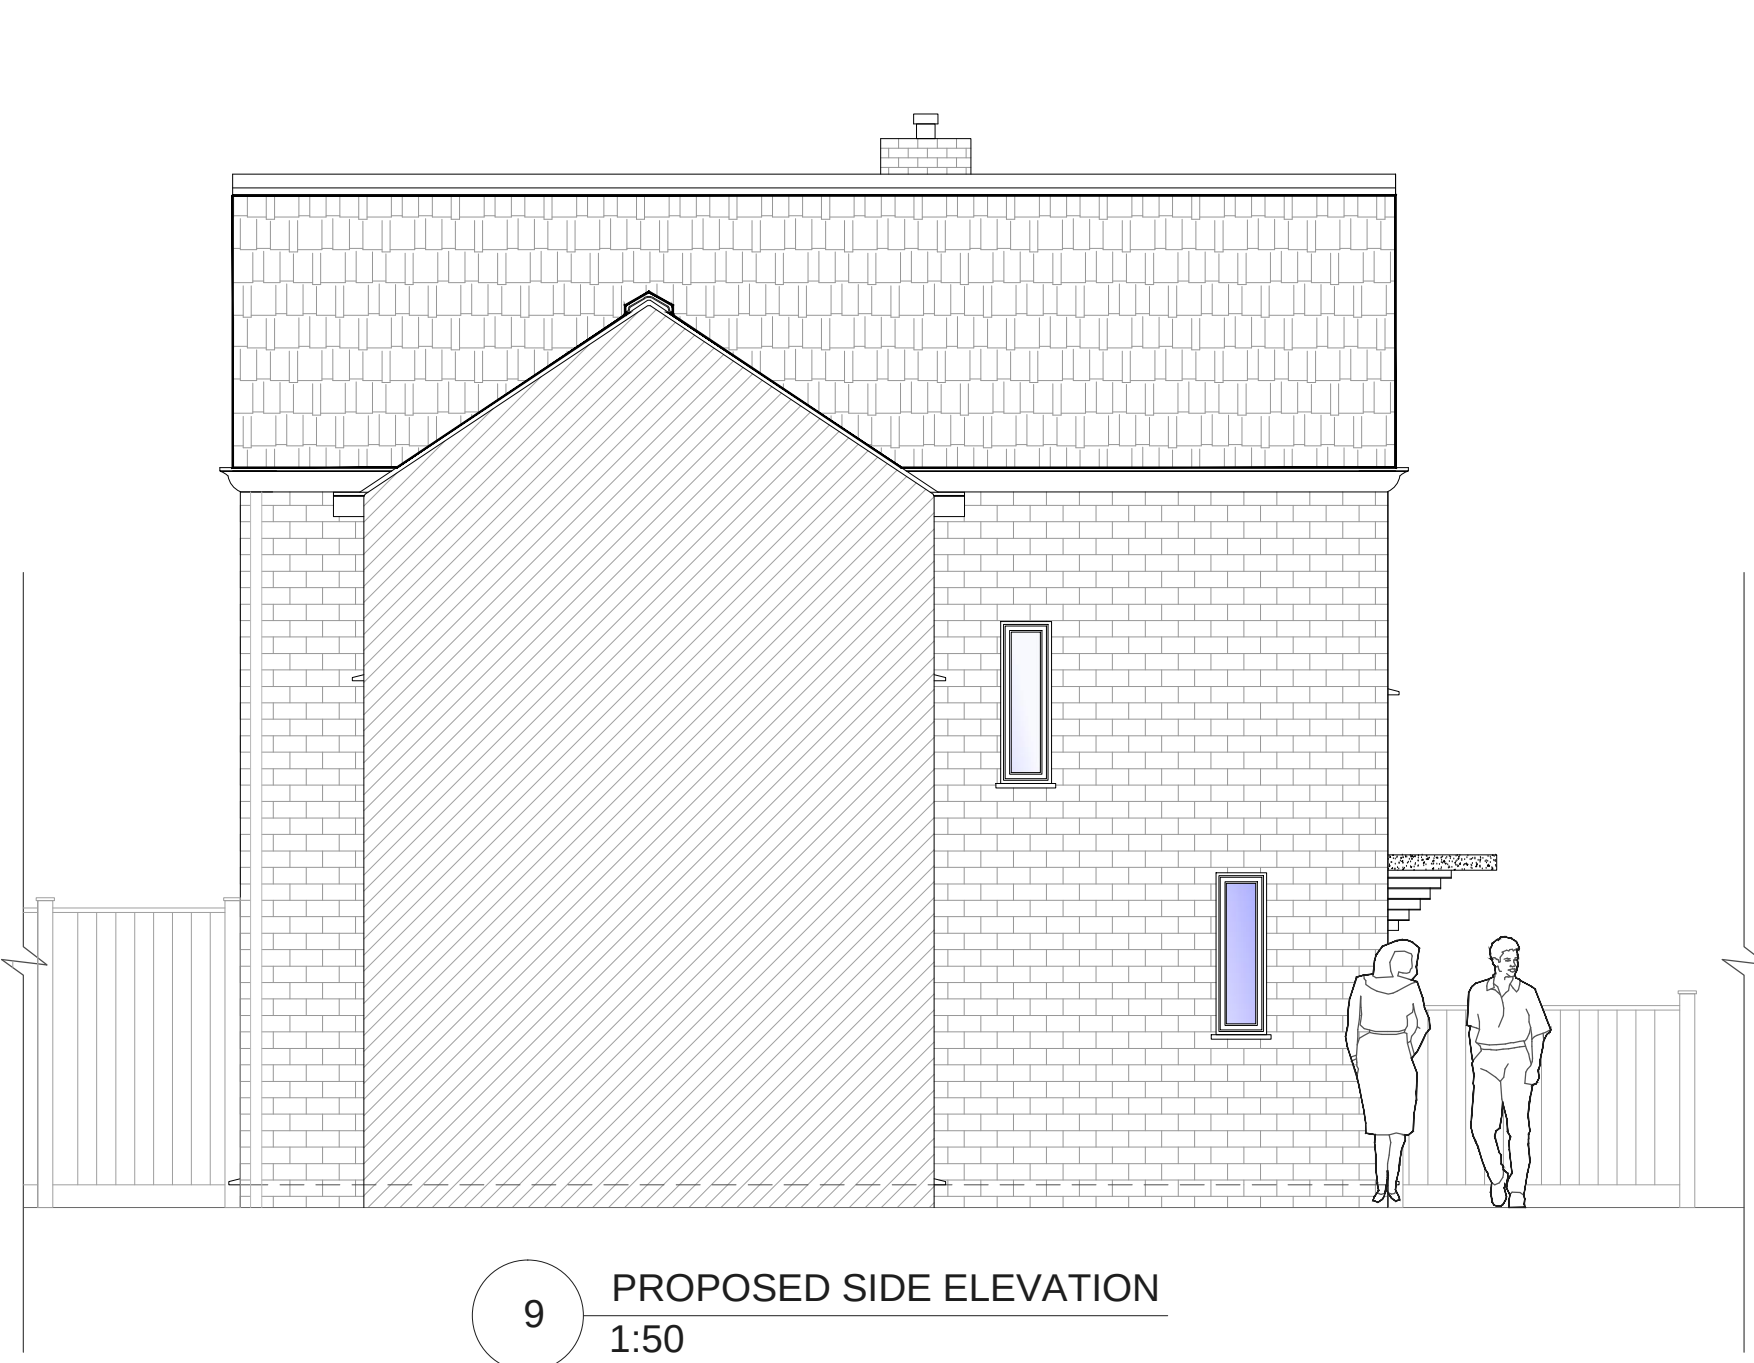


9 PROPOSED SIDE ELEVATION
1:50




10 PROPOSED FRONT ELEVATION
1:50

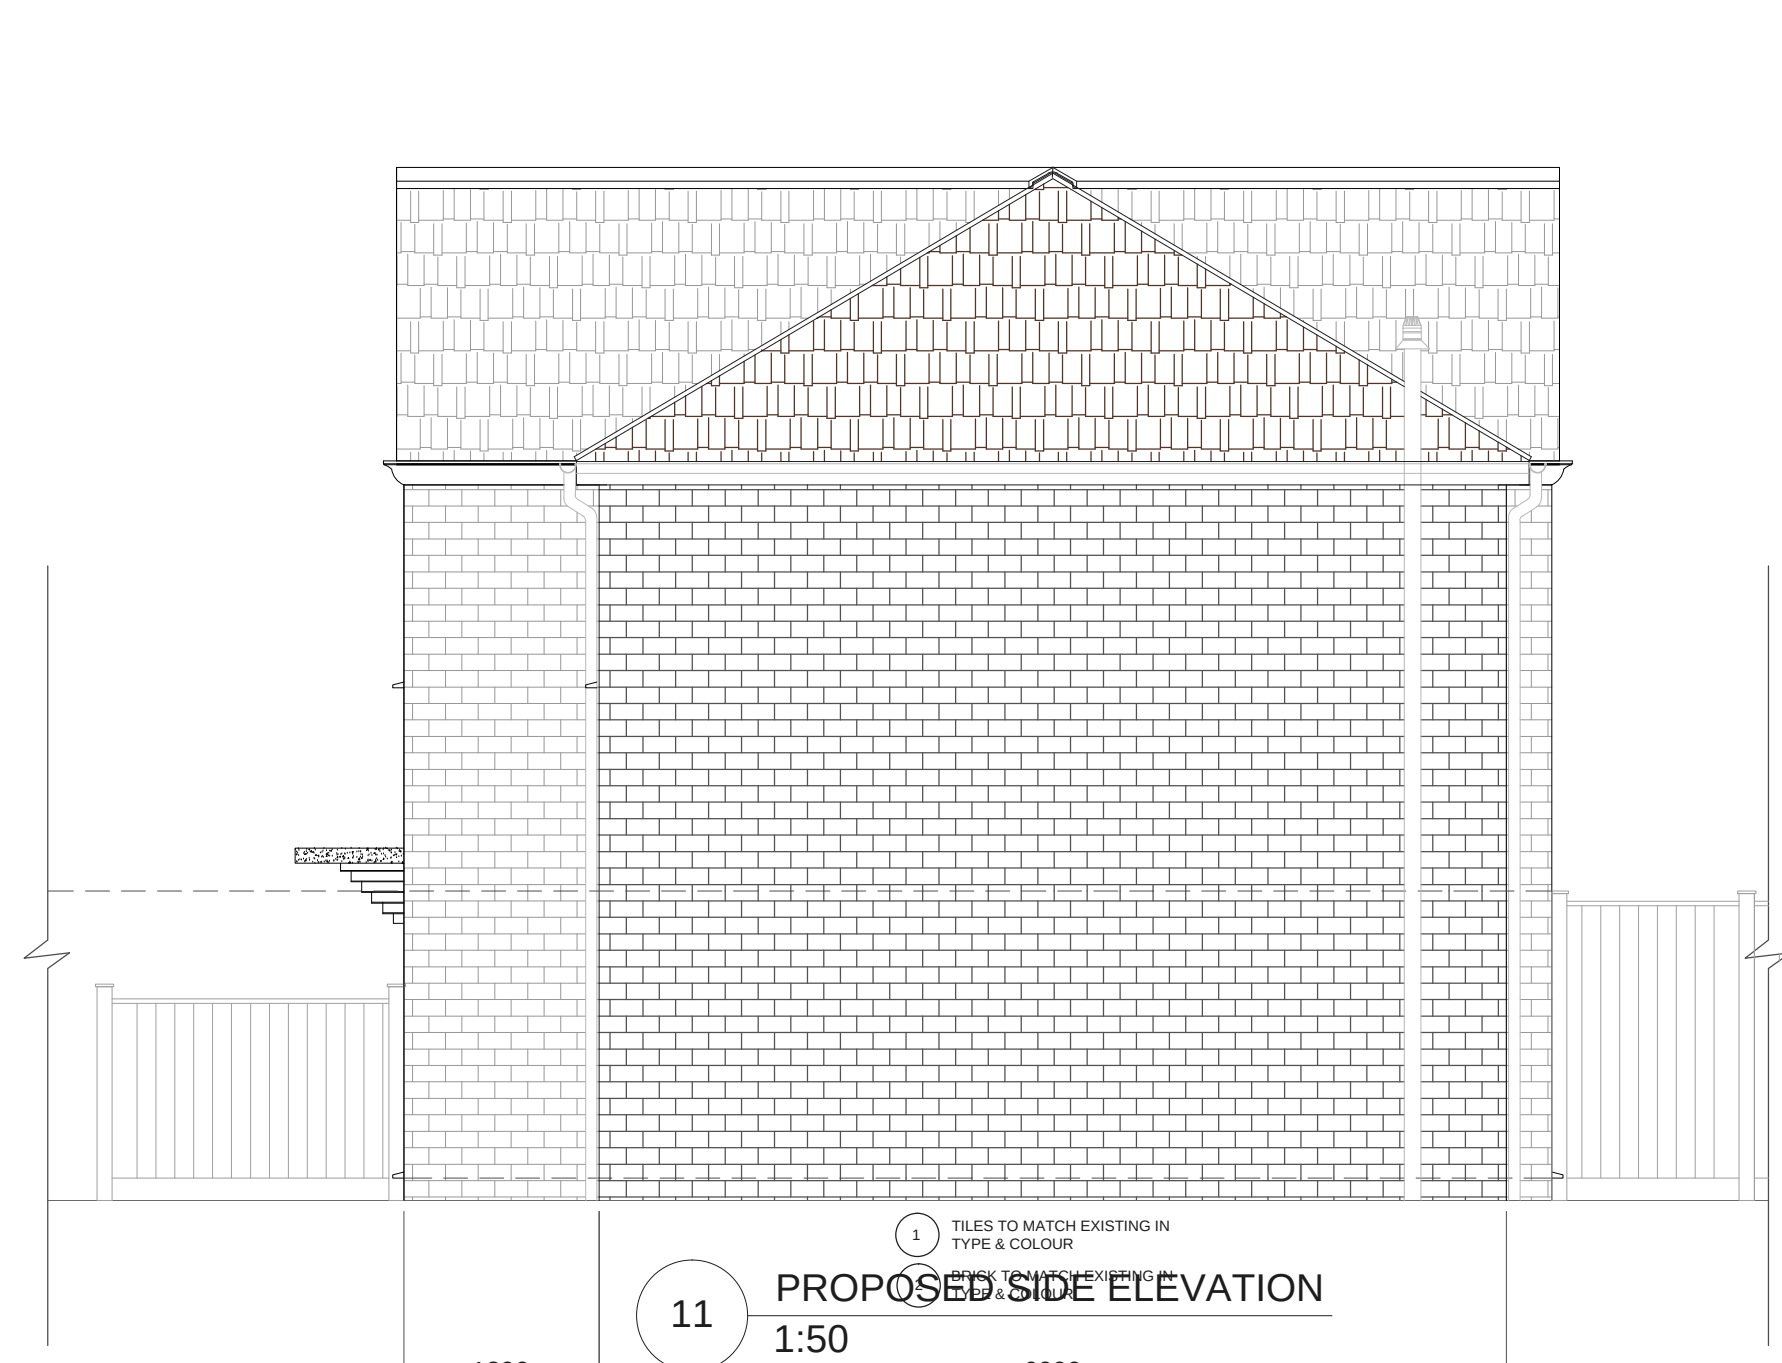


11 PROPOSED SIDE ELEVATION
1:50

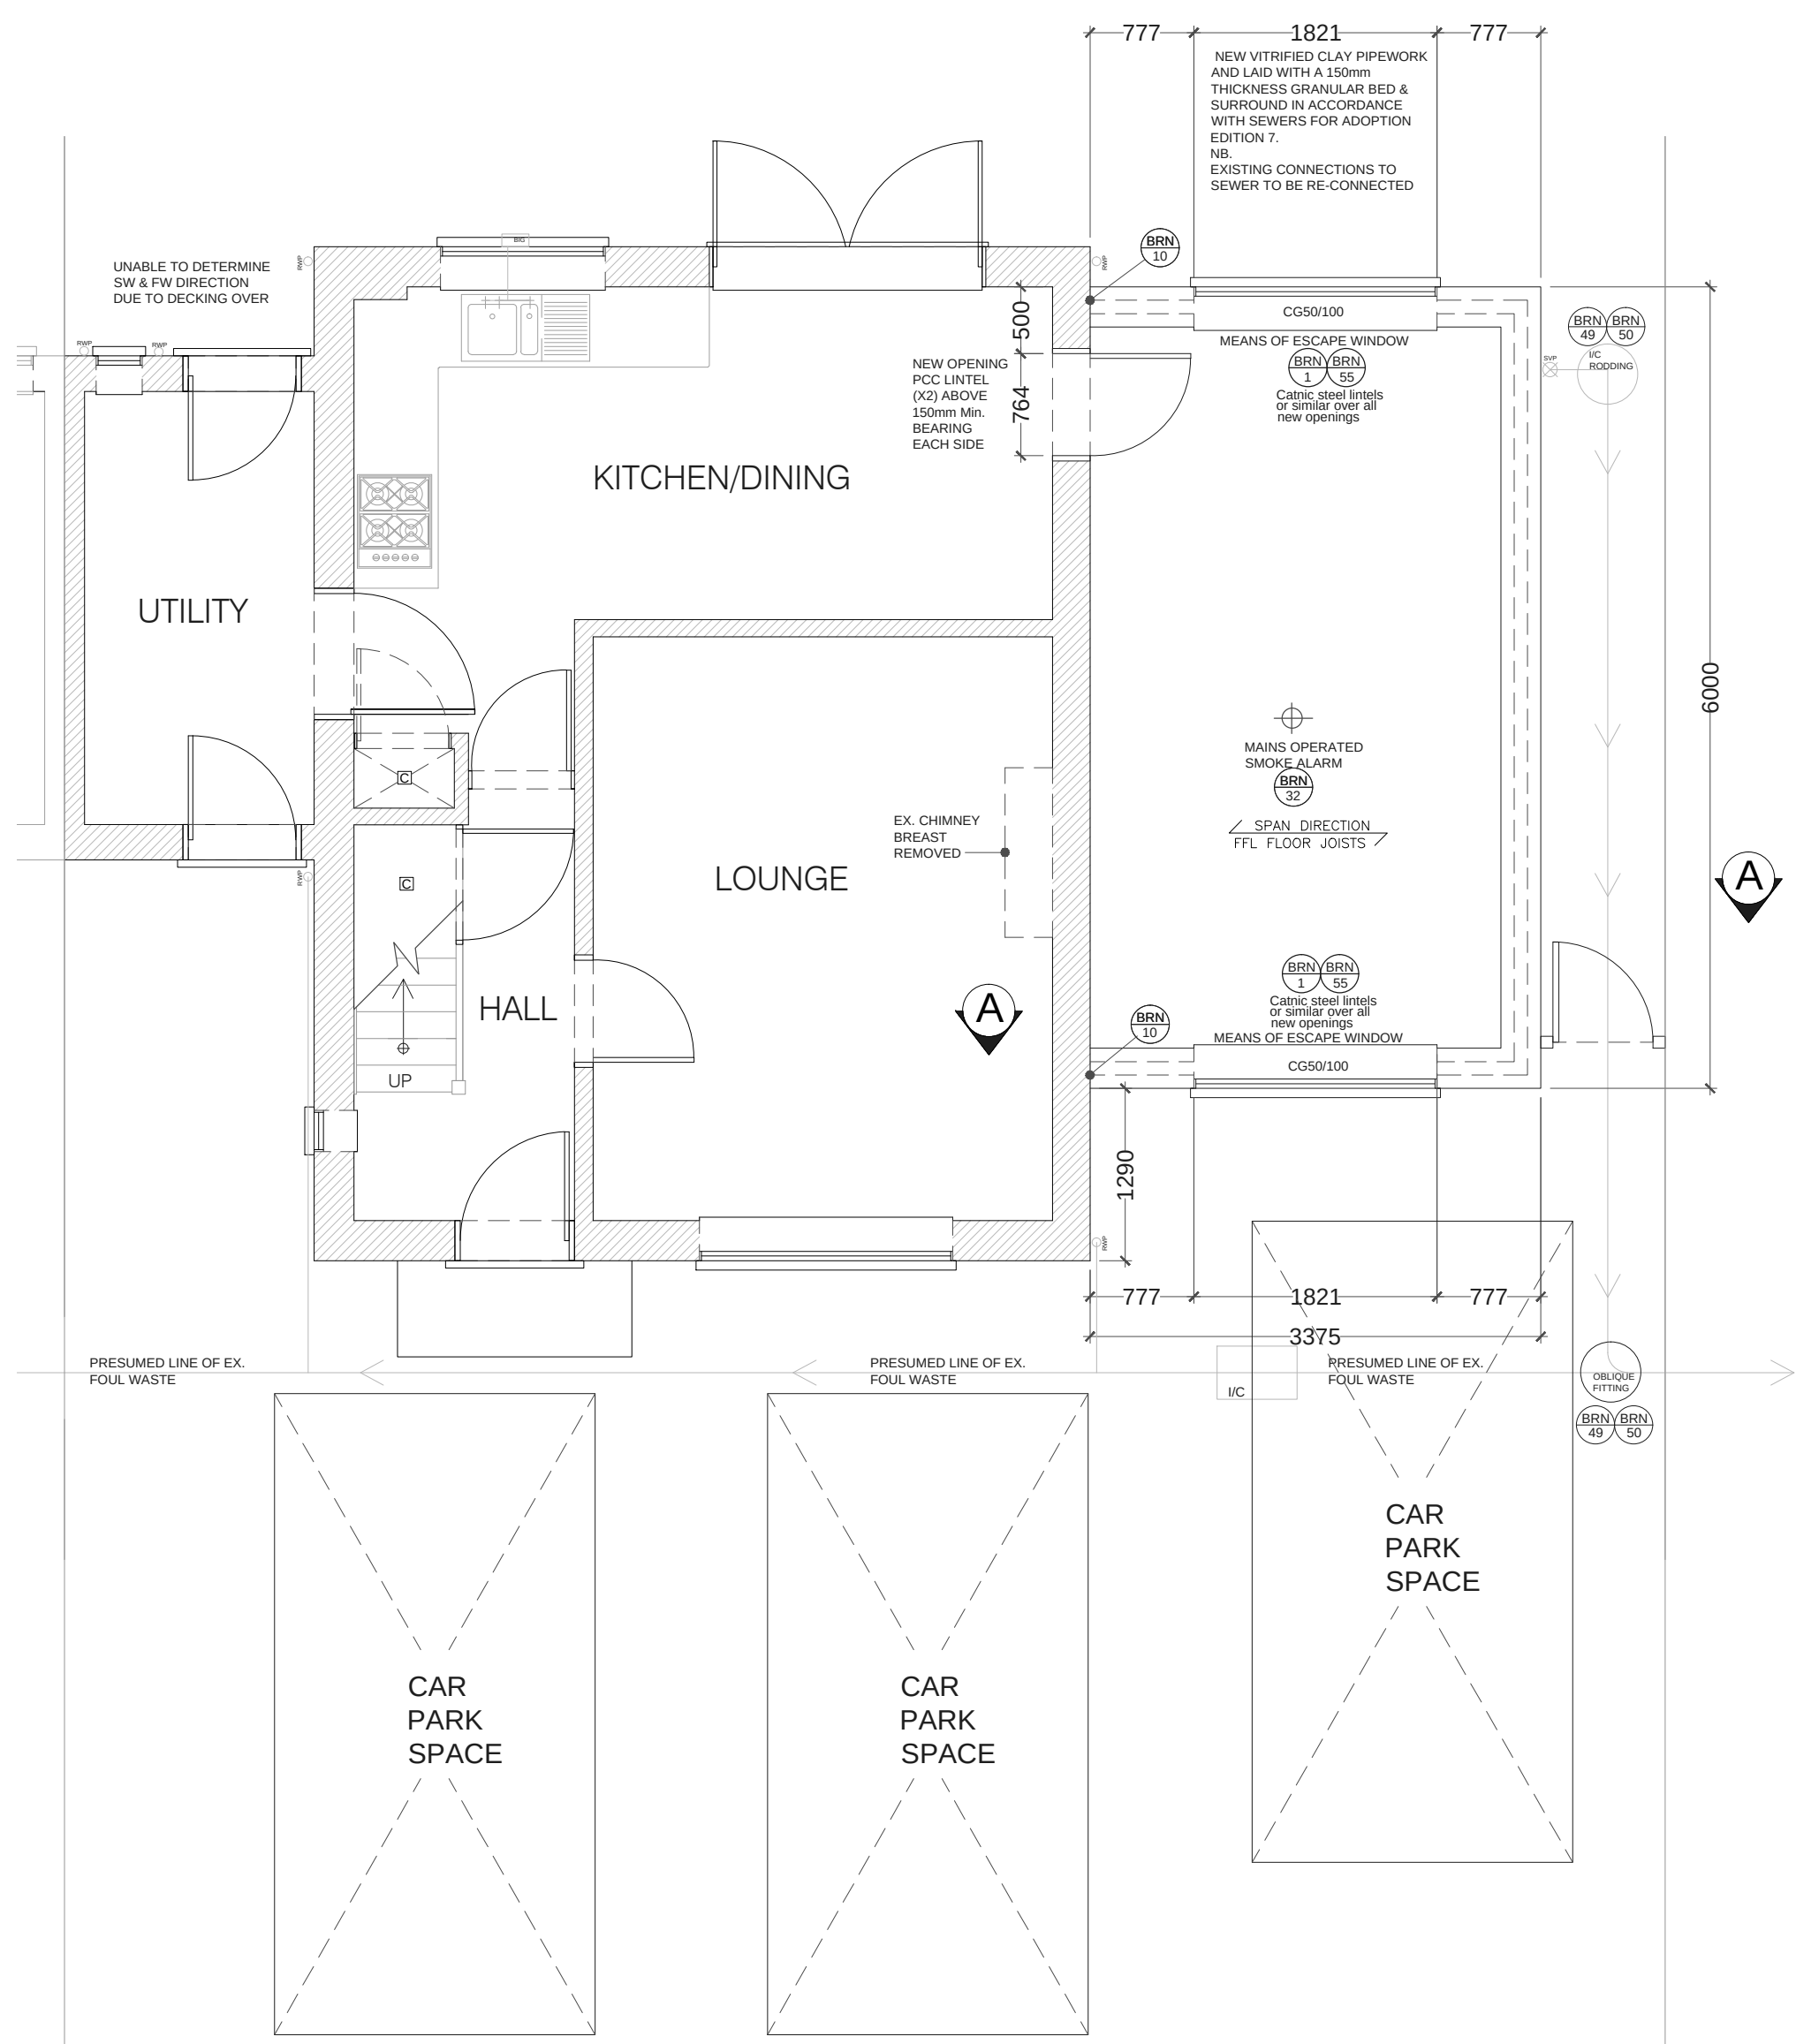


12 PROPOSED GRD FLOOR PLAN
1:50

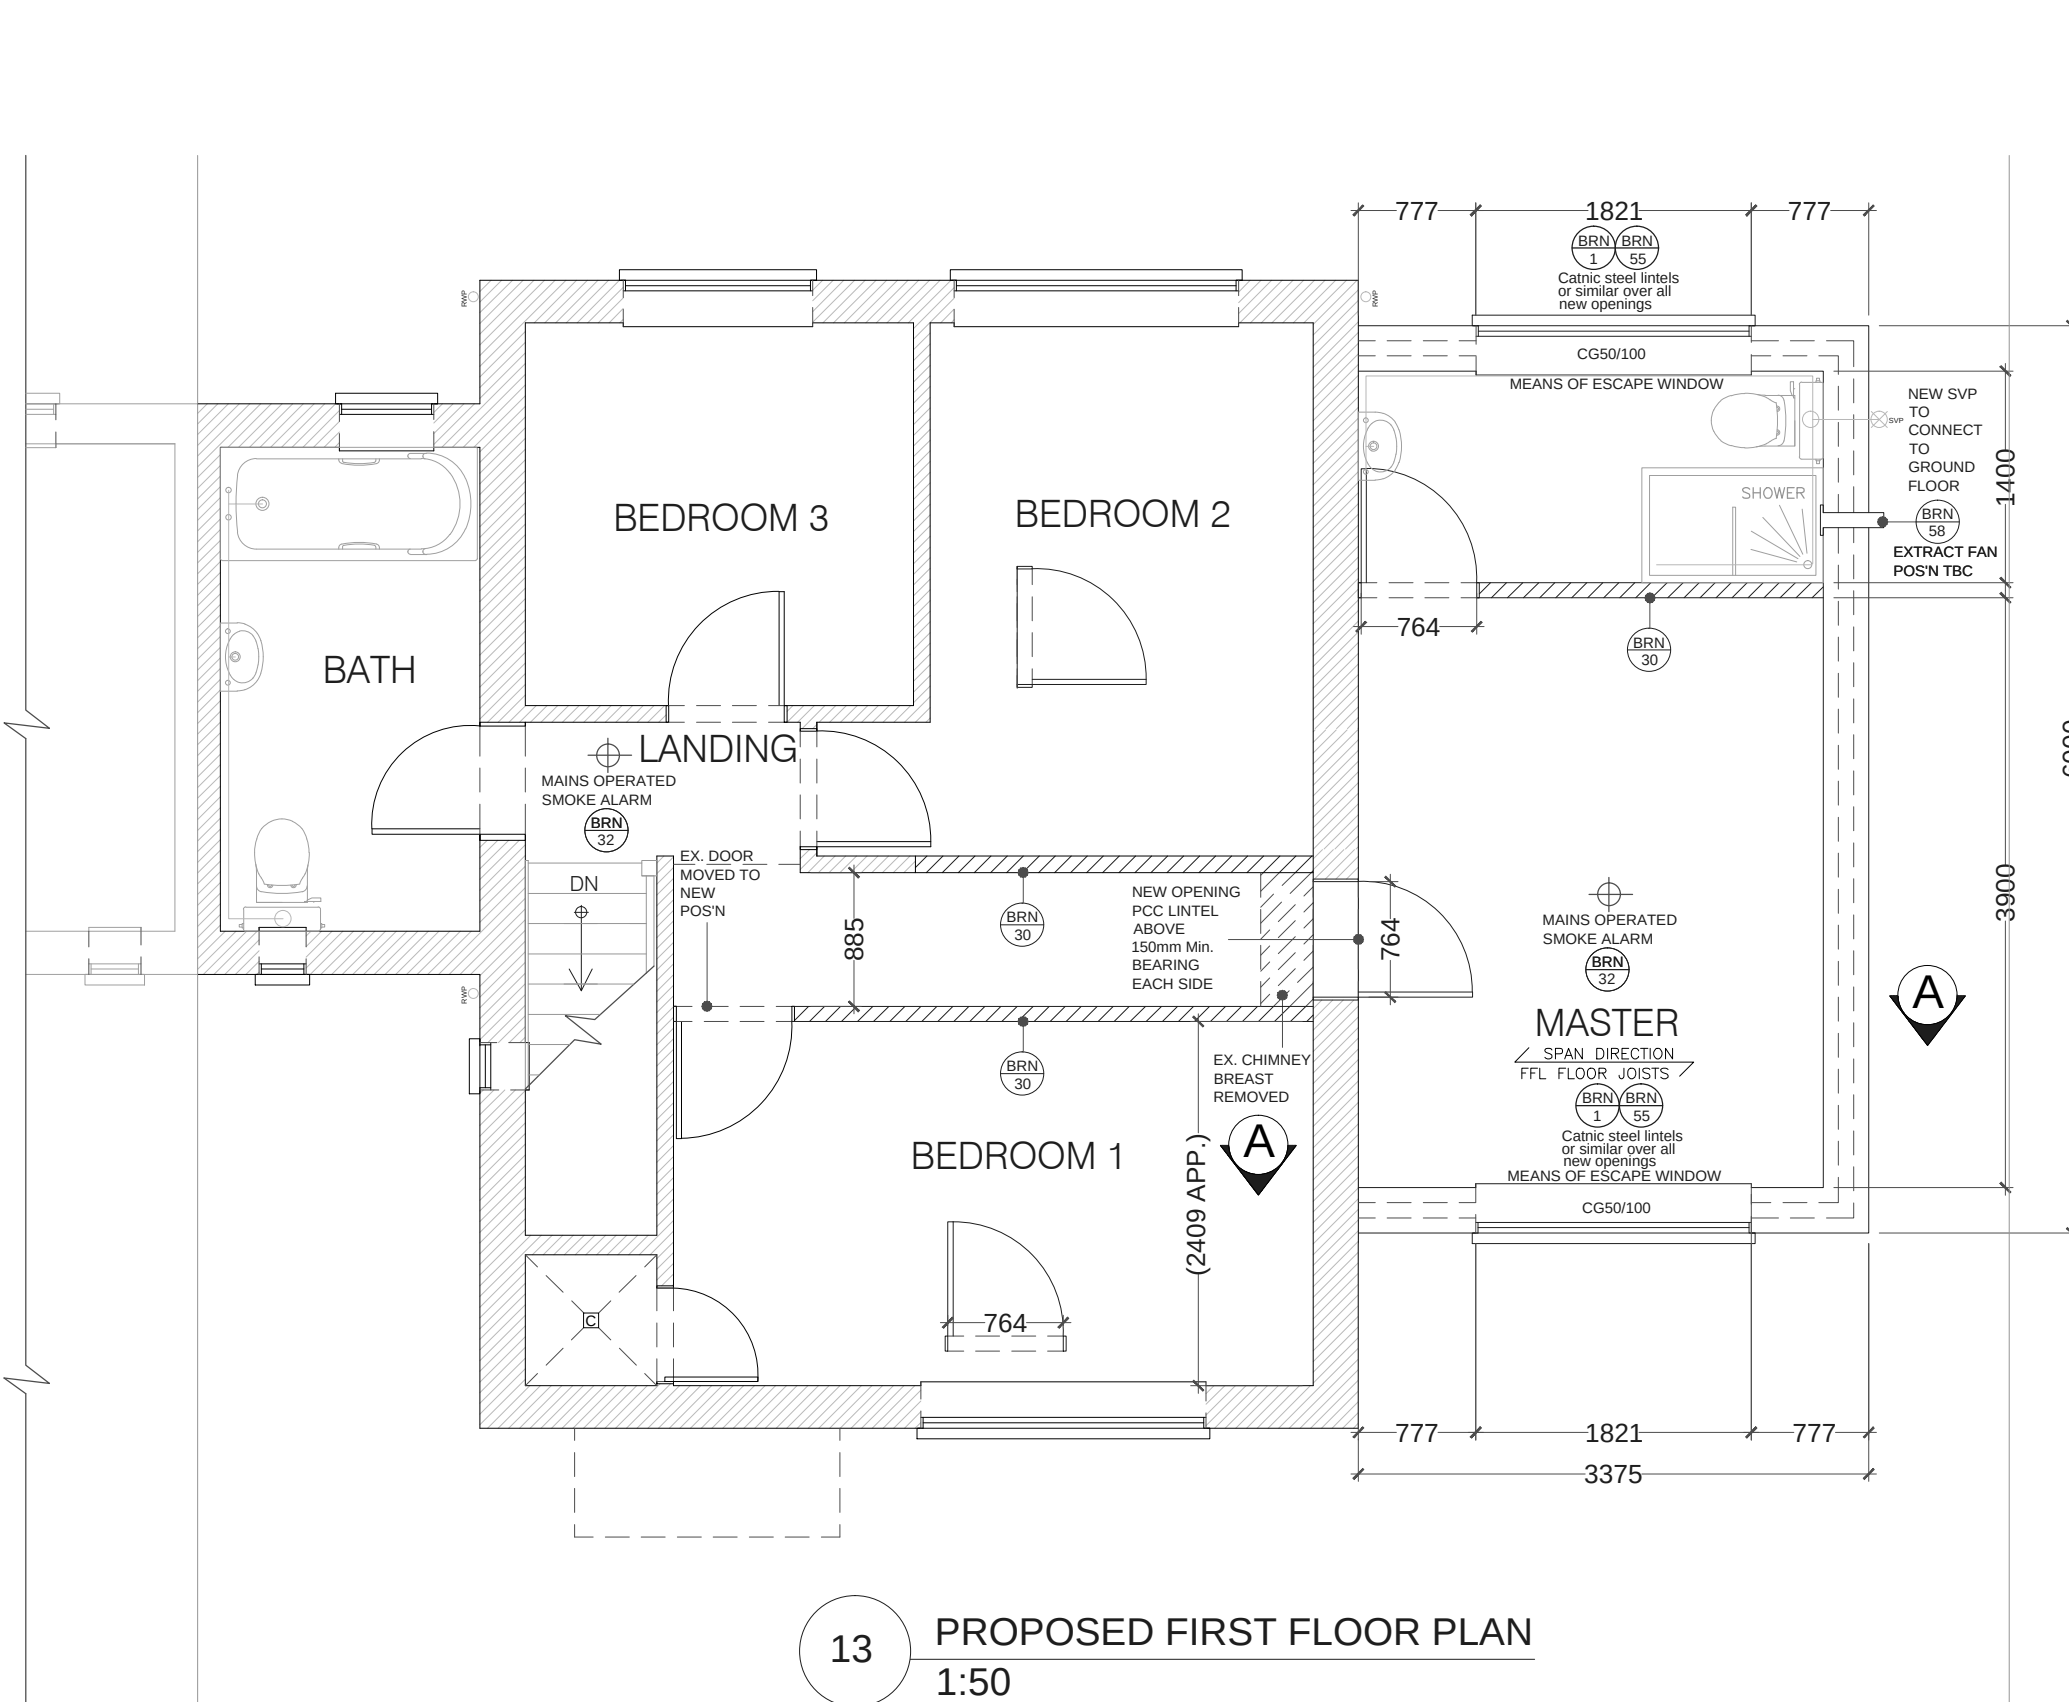


13 PROPOSED FIRST FLOOR PLAN
1:50

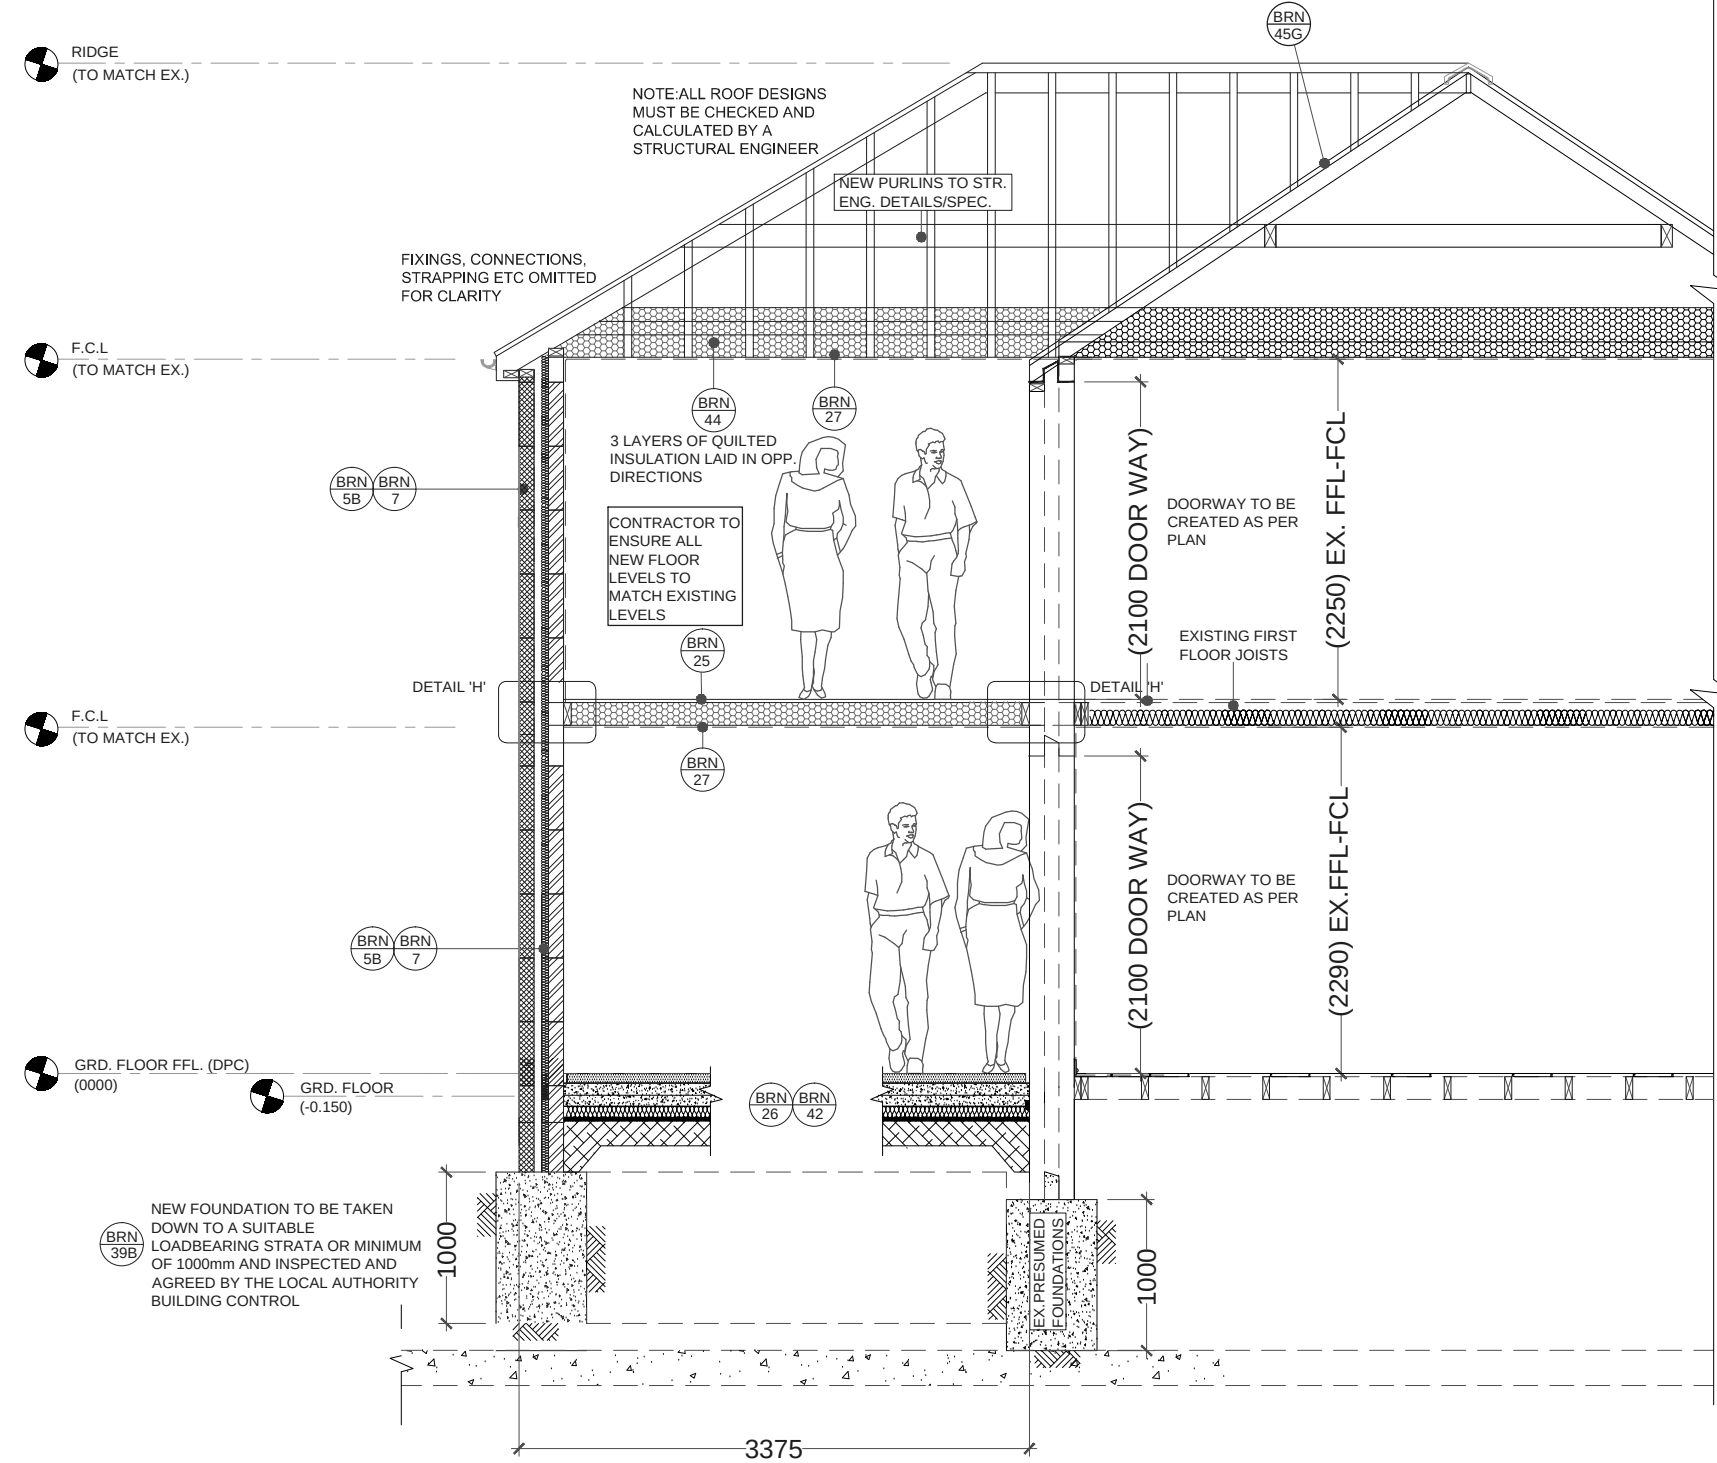


14 PROPOSED SECTION A-A
1:50

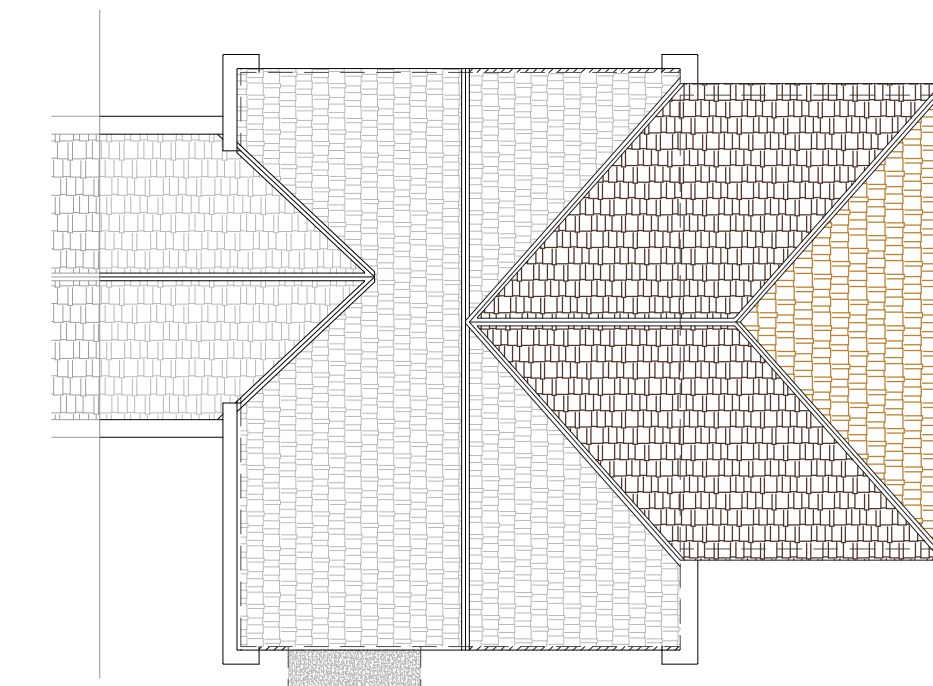

15 PROPOSED ROOF PLAN
1:100

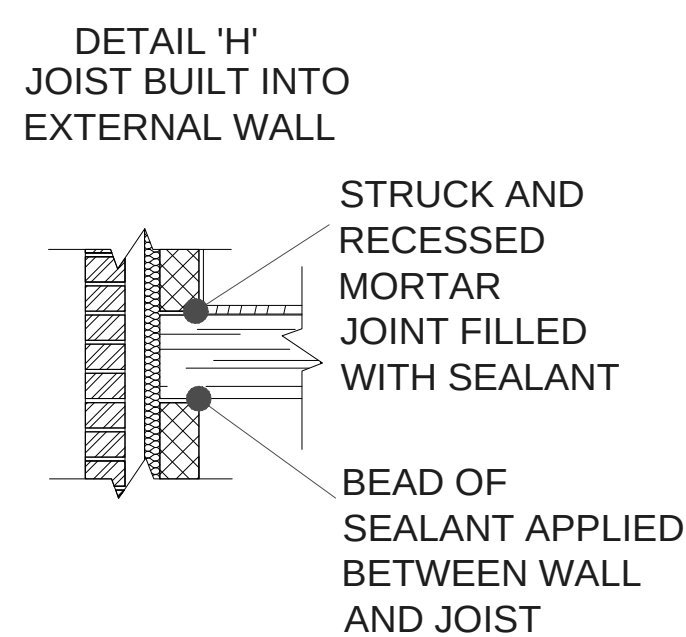

16 PROPOSED DETAIL 'H'
1:20

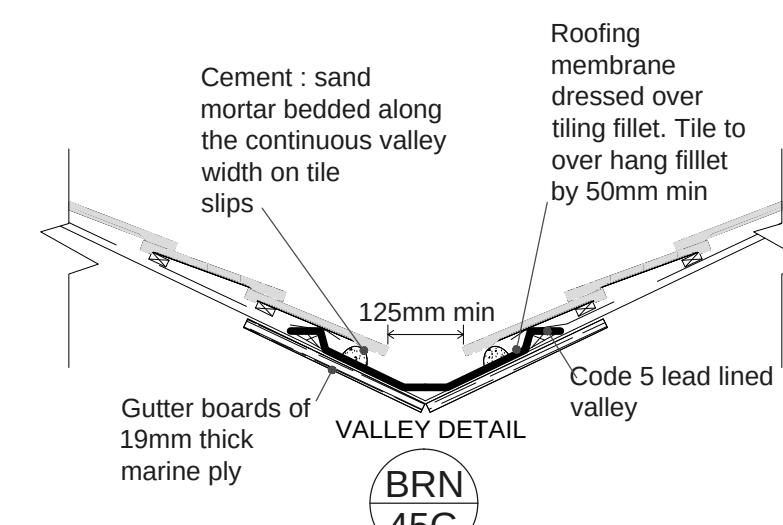


22 PROPOSED VALLEY DETAIL
1:20


NOTE:
DRAWING:MORGAN_01A TO BE USED IN
CONJUNCTION WITH ASSOCIATED BUILDING
REGULATIONS NOTES MORGAN/BRN.
DIRECTIONAL NORTH ARROW SHOWN ON BLOCK
& LOCATION PLANS MORGAN/BLP.

DETAILS AND DIMENSIONS OF ALL LEVELS OF PROPOSED
PLANS TO BE CHECKED ON SITE BY APPOINTED
CONTRACTOR PRIOR TO ANY
COMMENCEMENT/ORDERING OF MATERIALS OF WORK,
ANY QUERIES, VARIATIONS OR DISCREPANCIES
DIRECTED TO CLIENT - DM DESIGNS ACCEPTS NO
RESPONSIBILITY IN ANY PART ON DRAWINGS UNLESS
OTHERWISE AGREED PRIOR.


BRN No. DENOTES ATTACHED BUILDING REGULATION NOTES
No. DENOTES ITEM NO.

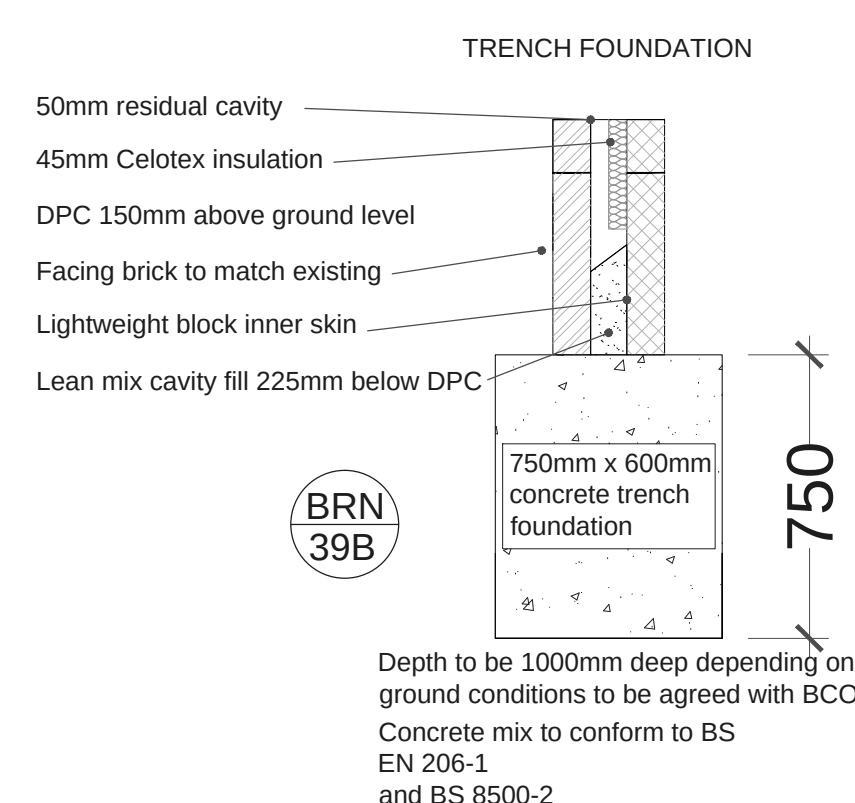


17 PROPOSED FOUNDATION DETAIL
1:20

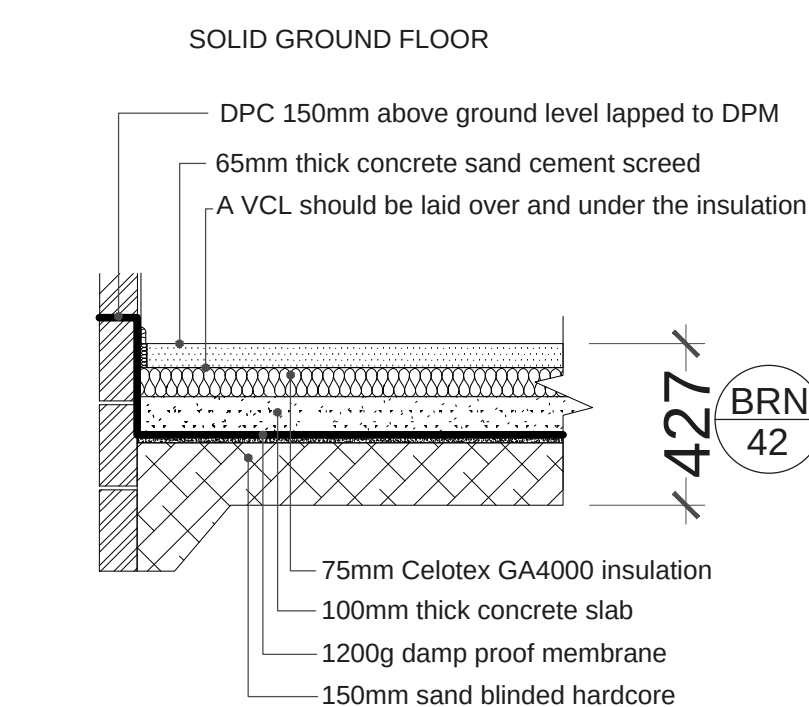


18 PROPOSED FLOOR SECTION
1:20

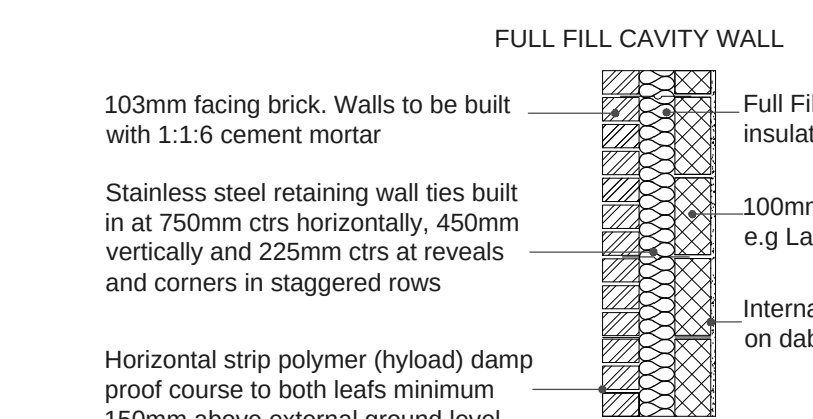

19 PROPOSED WALL SECTION THRU'
1:20

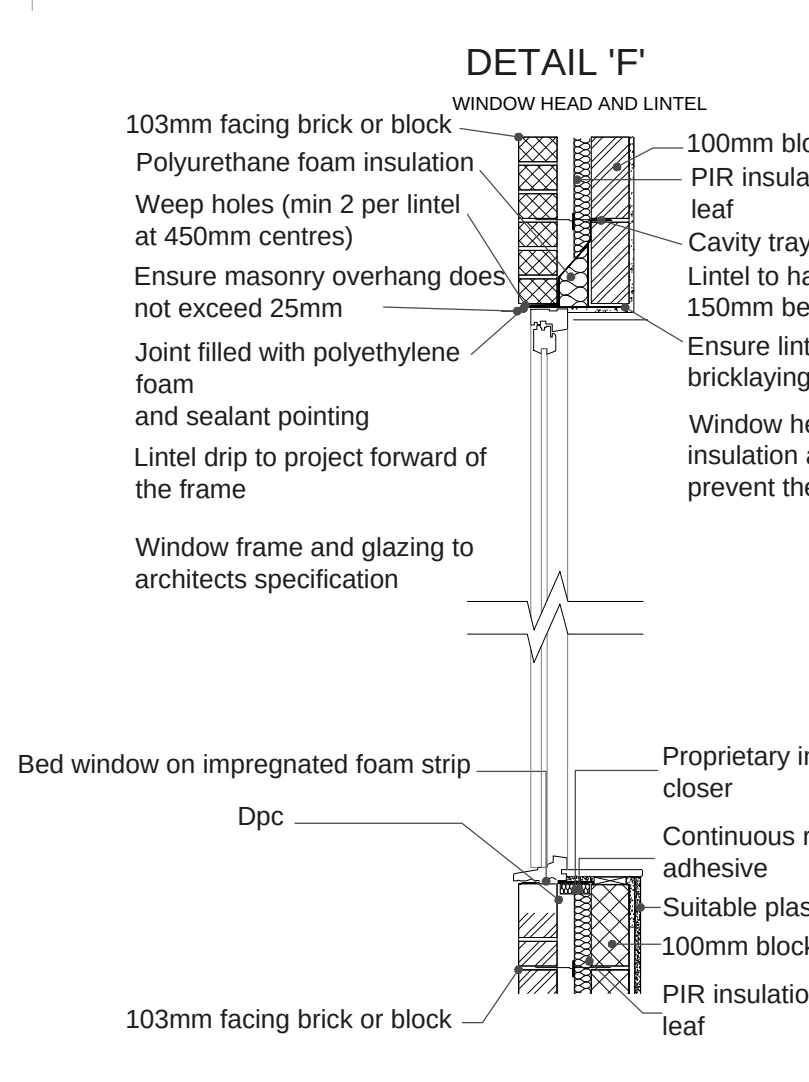

20 PROPOSED DETAIL 'F'
1:20

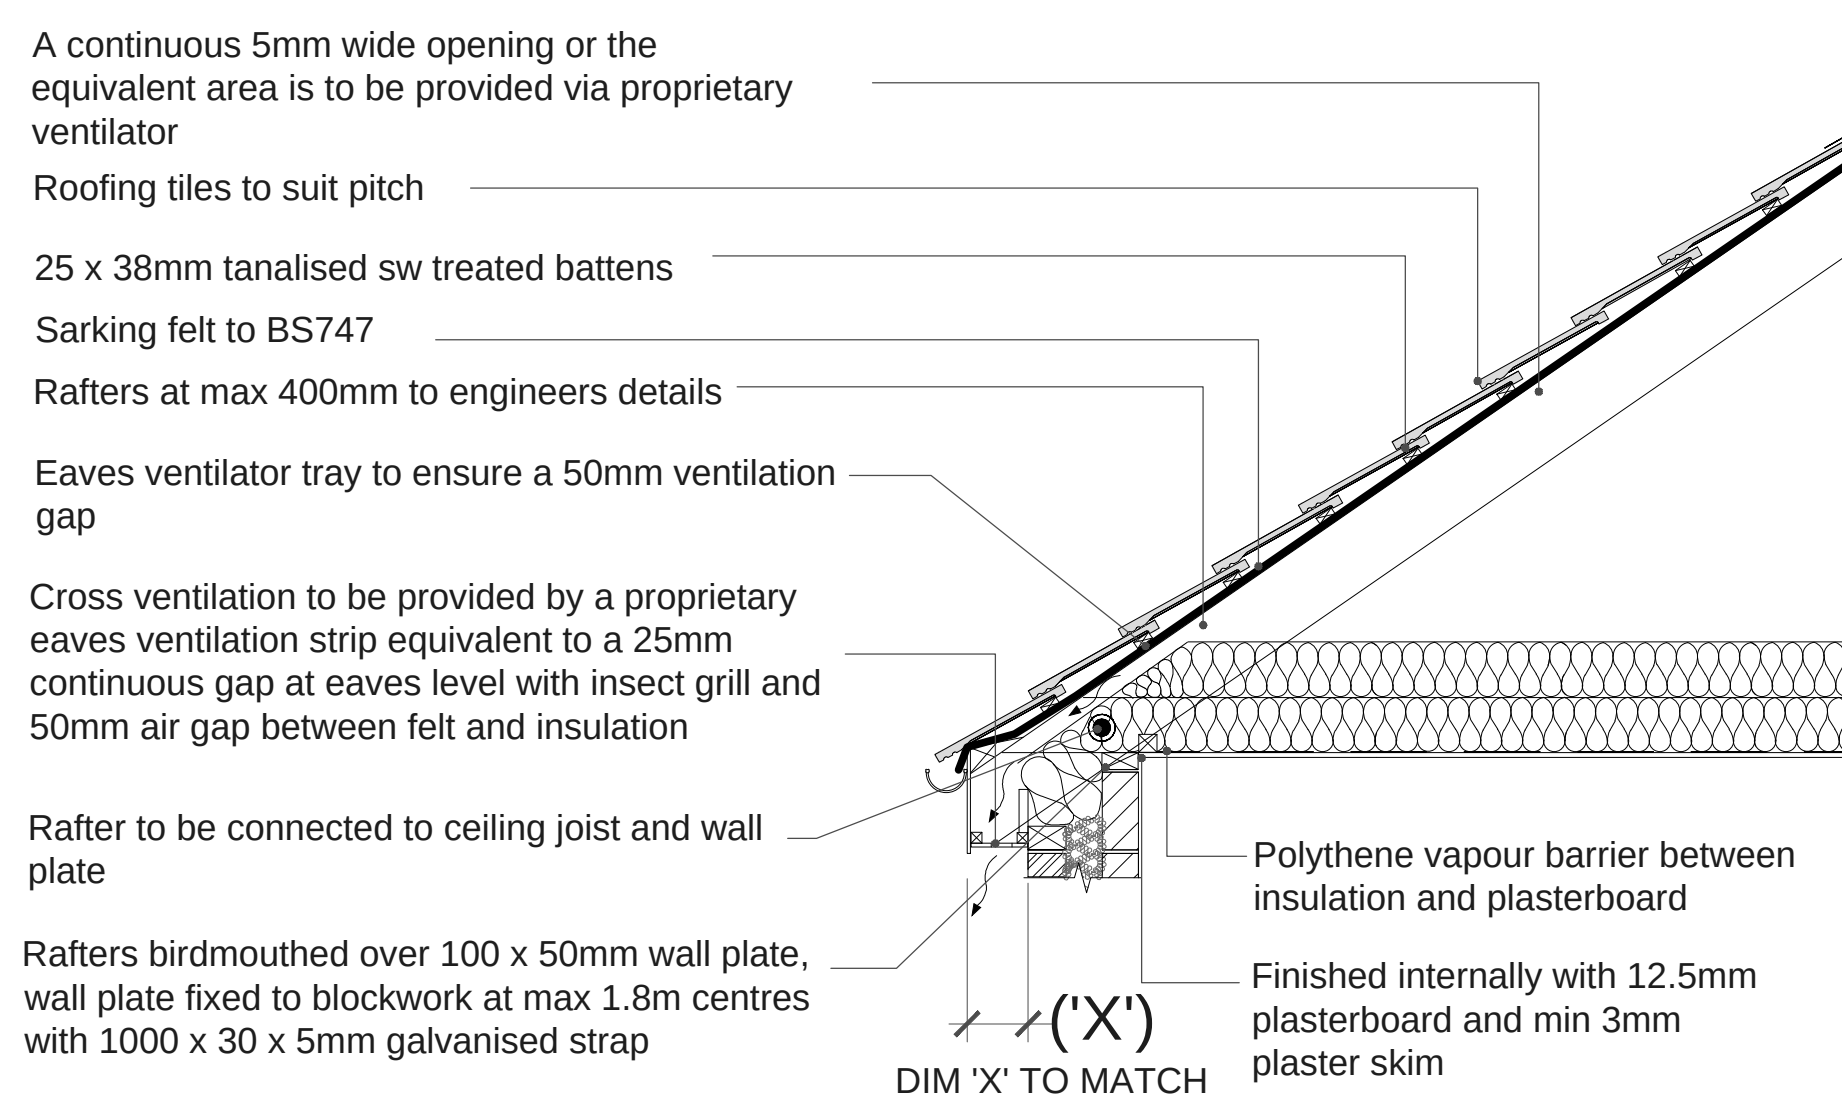

21 PROPOSED ROOF SECTION
1:20

MODIFICATIONS		ISSUE:
AMENDED LEGTH TO 6.0MTRS FOR PLANNING		08.02.17 - B
DOUBLE STOREY SIDE EXTENSION		
J MORGAN 78 MILL ROAD,, WATERLOOVILLE HANTS, PO7 7DA		
DRAWING NO: MORGAN 01A		1 OF 1
SCALE:		VARIES:
DATE:		24.11.2016
REVISION:		B AO