



South Elevation

East Elevation

West Elevation

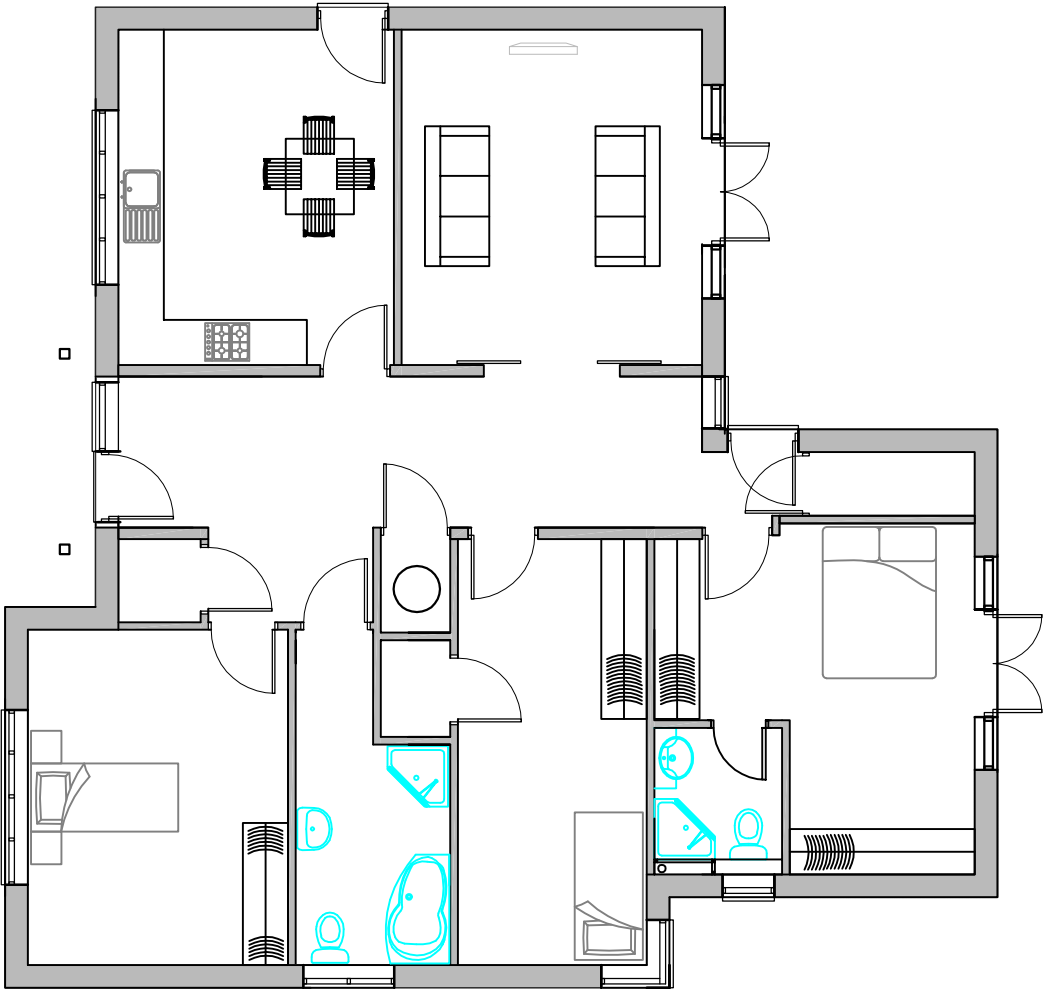

North Elevation

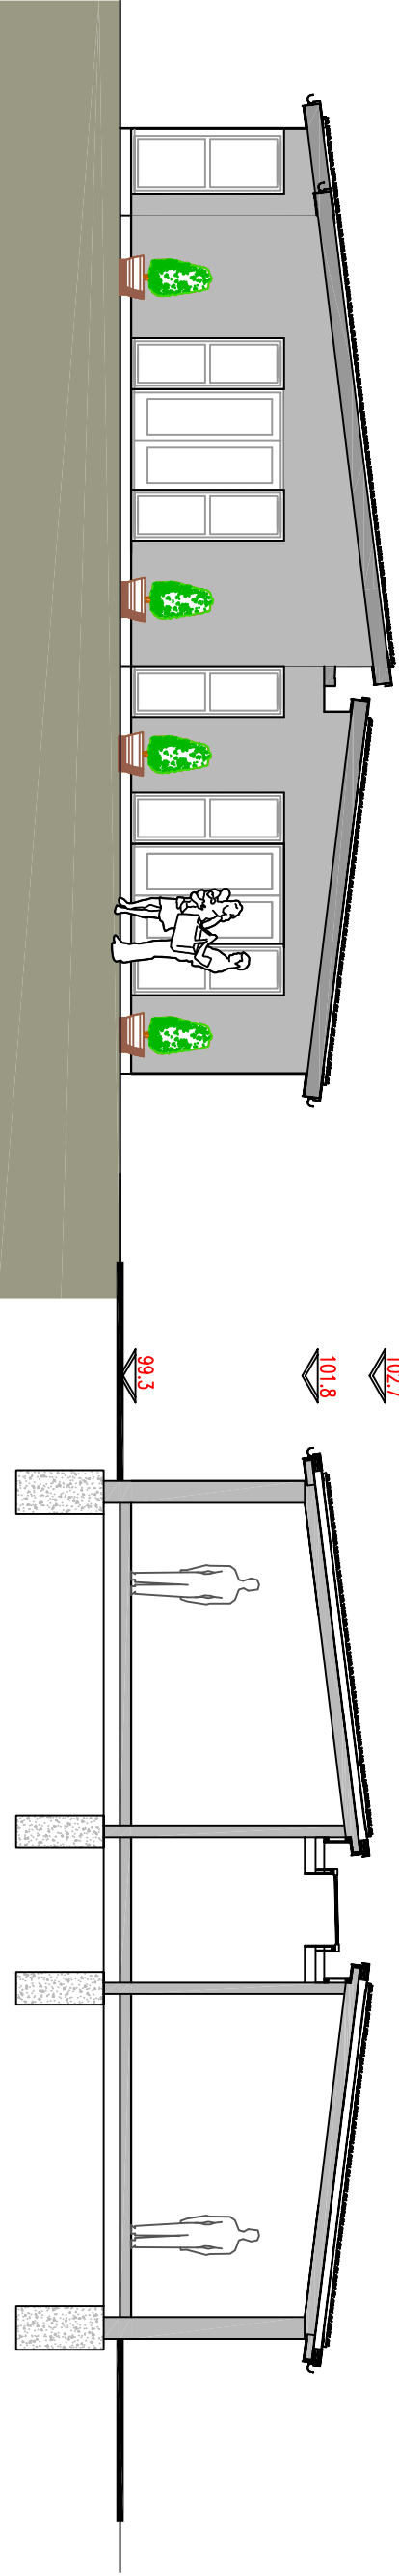

Typical Section

Scale in Metres
0 1 2 3 4 5 for 1:100

REVISION:

Drawing Title :

Proposed Bungalow

Project :

50 Silvester Road
Waterlooville

Drawn By

CRF

15/10/17

SHEET SIZE

A2

Approved By

Date

Drawing No.

CFA

FULL

BS

Revision:

Scale:

1-100

Chris Flint Associates Ltd

CHARTERED SURVEYORS - PROJECT MANAGERS

DEVELOPMENT CONSULTANTS

2 Emerald Close Waterlooville Hants PO7 8NZ
tel: 023 92 432484 fax: 023 92 355554
Email: chrisflintassociates@gmail.com

PLANNING