




Ground floor proposed extension is as previously approved application: App/15/01115 with the following minor changes: Reduced bi-folding door size and window added to the sitting area

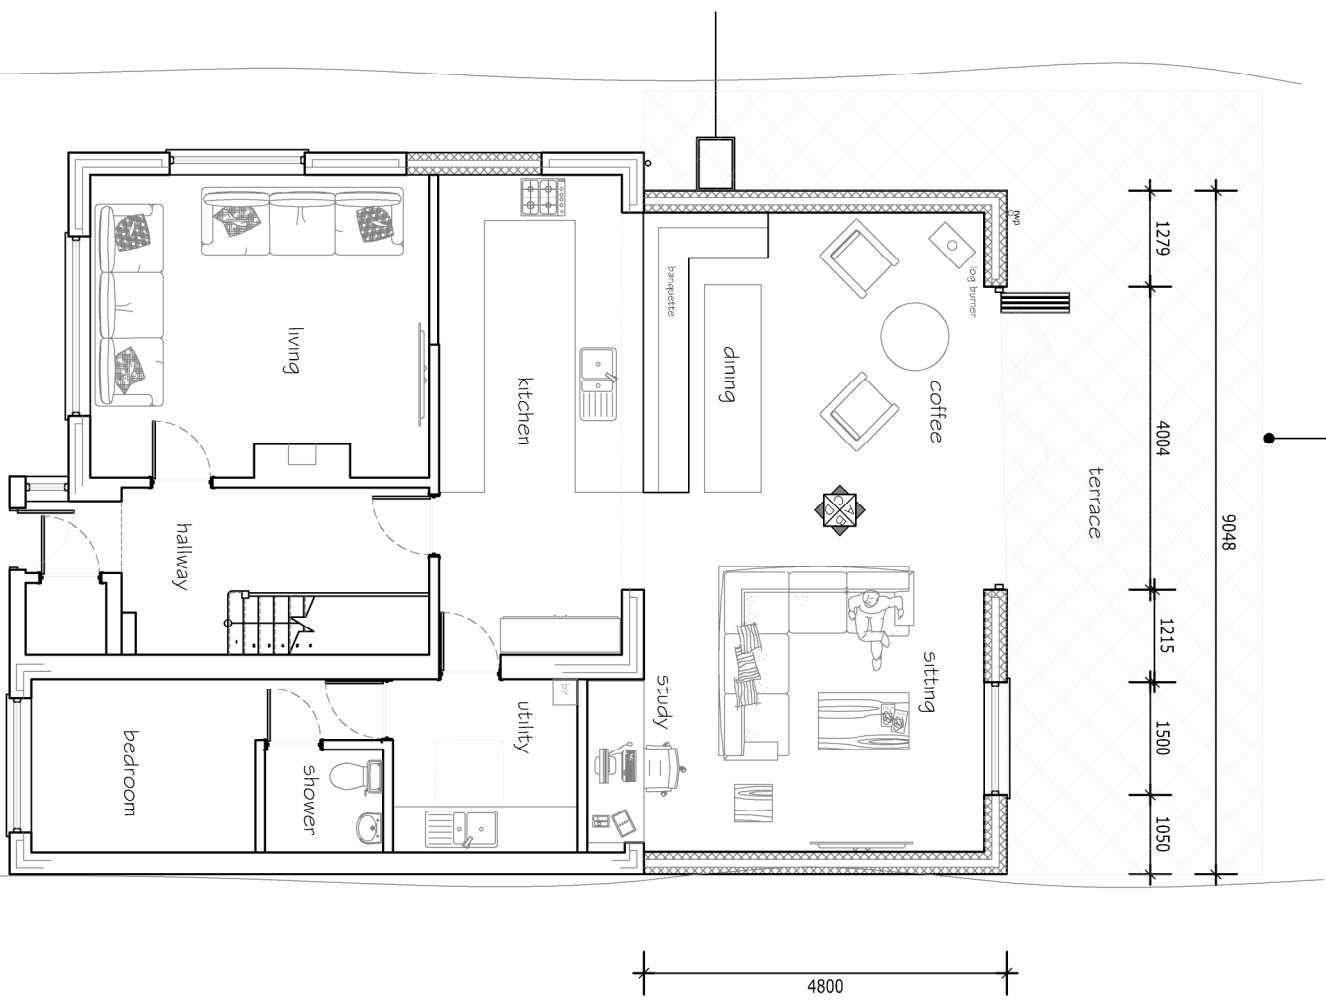


Proposed Ground Floor Plan
Scale 1:100

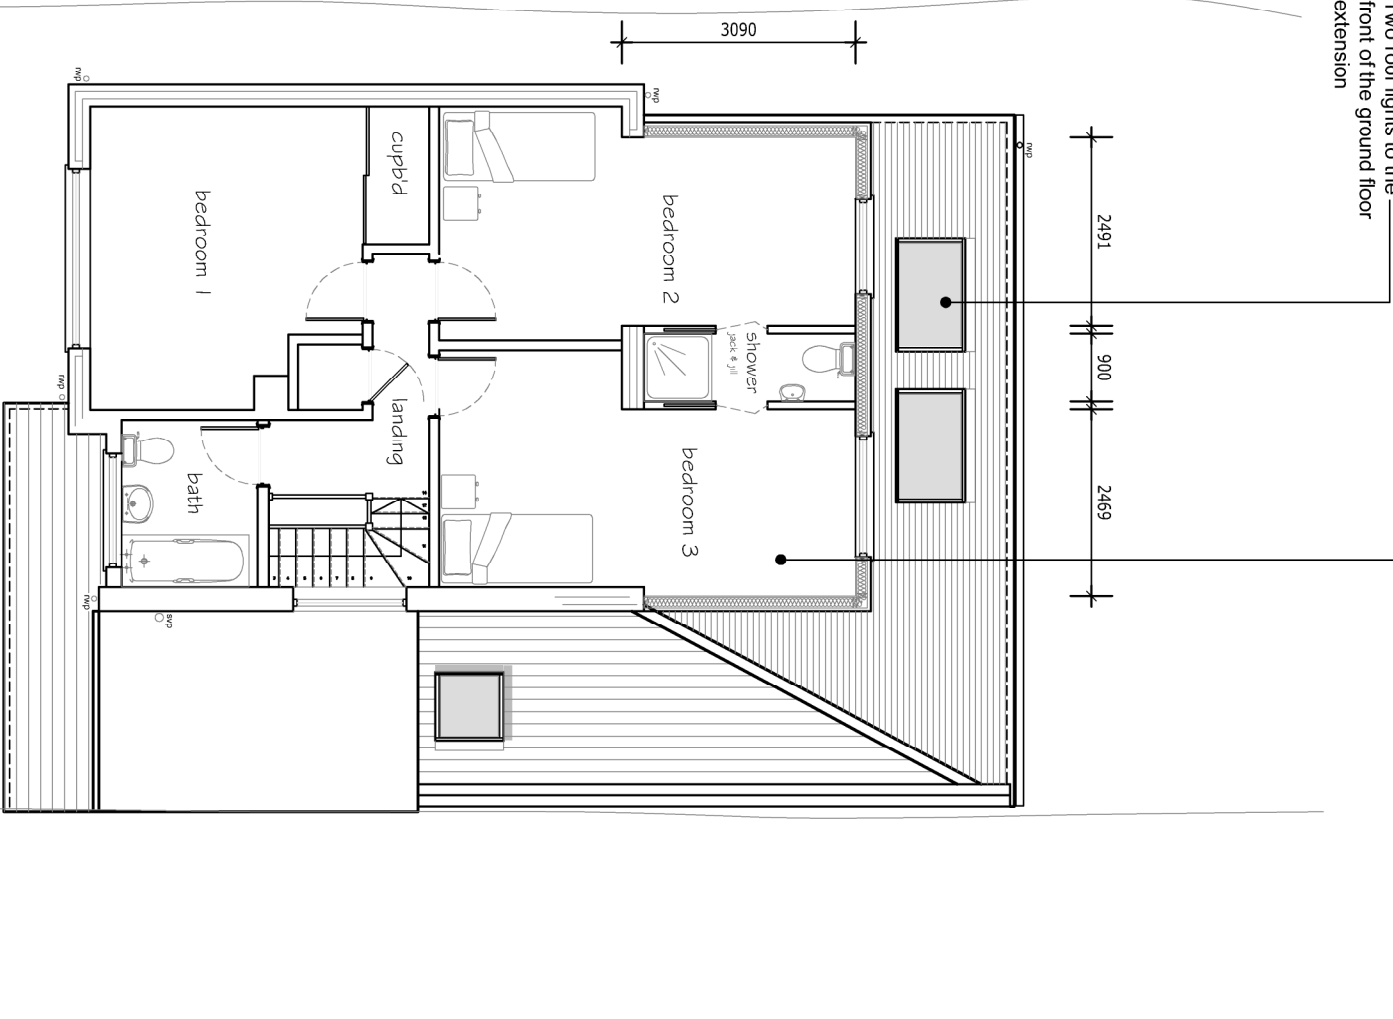


Proposed First Floor Plan
Not To Scale

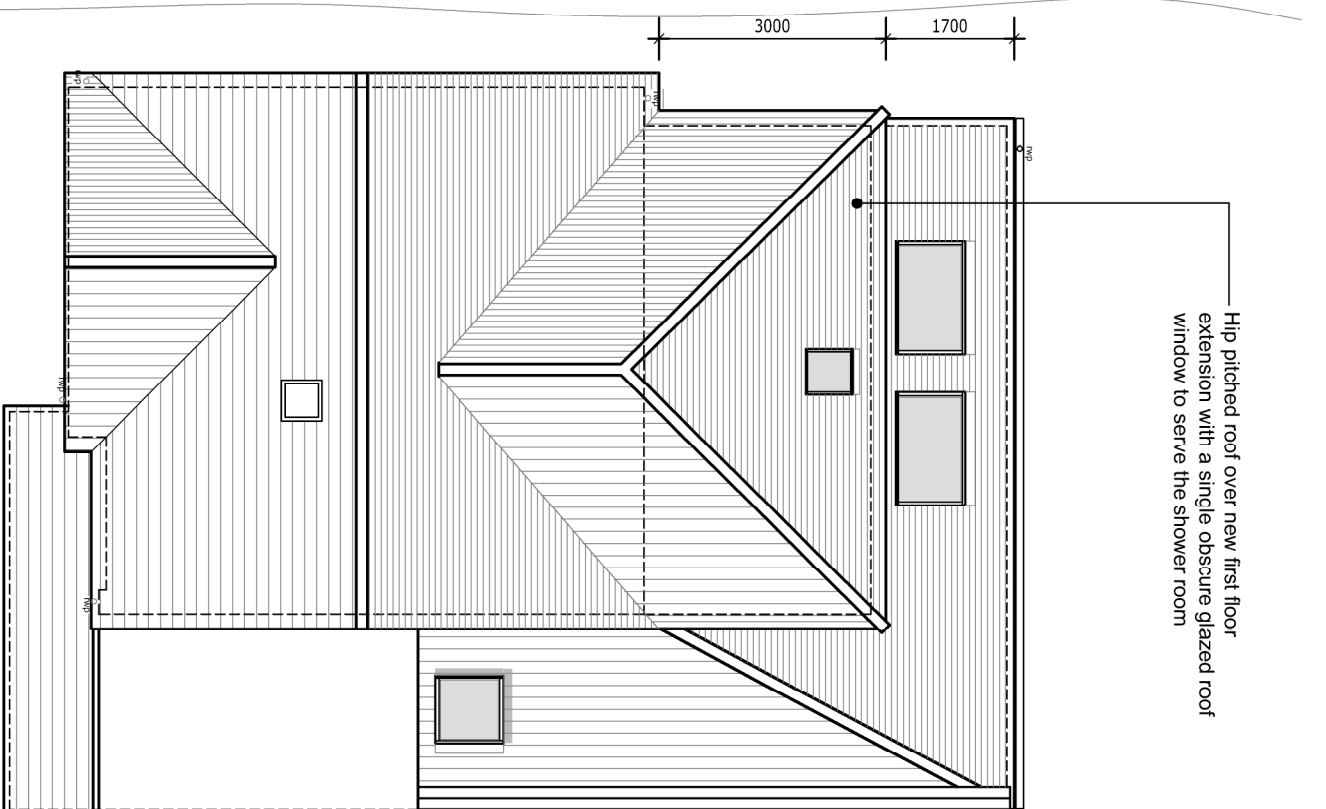


Proposed Roof Plan
Scale 1:100

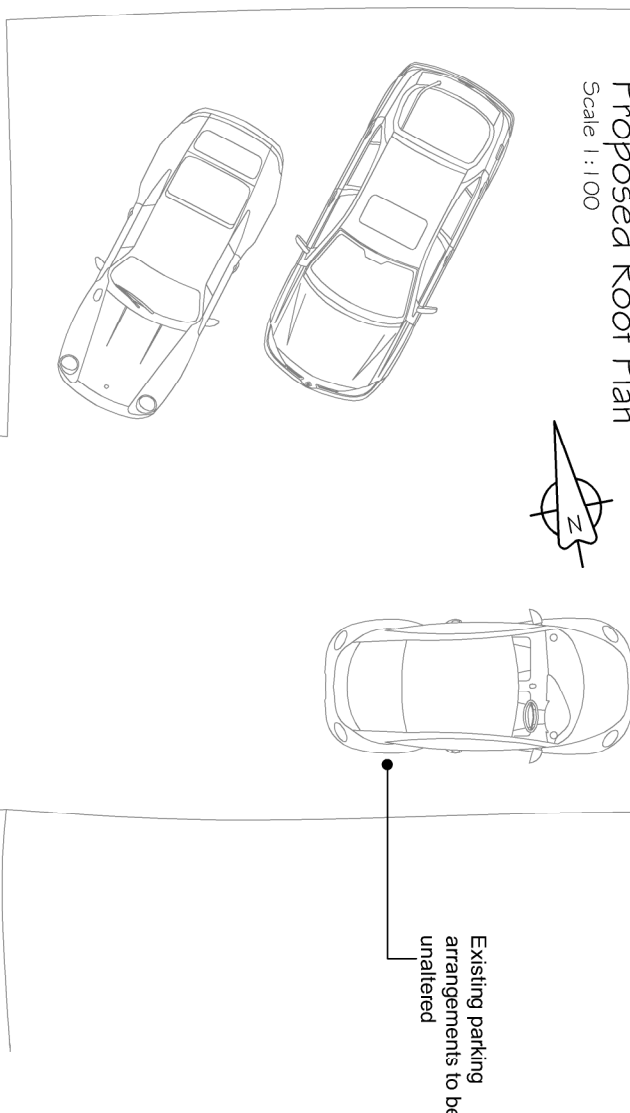


Existing parking arrangements to be unaltered

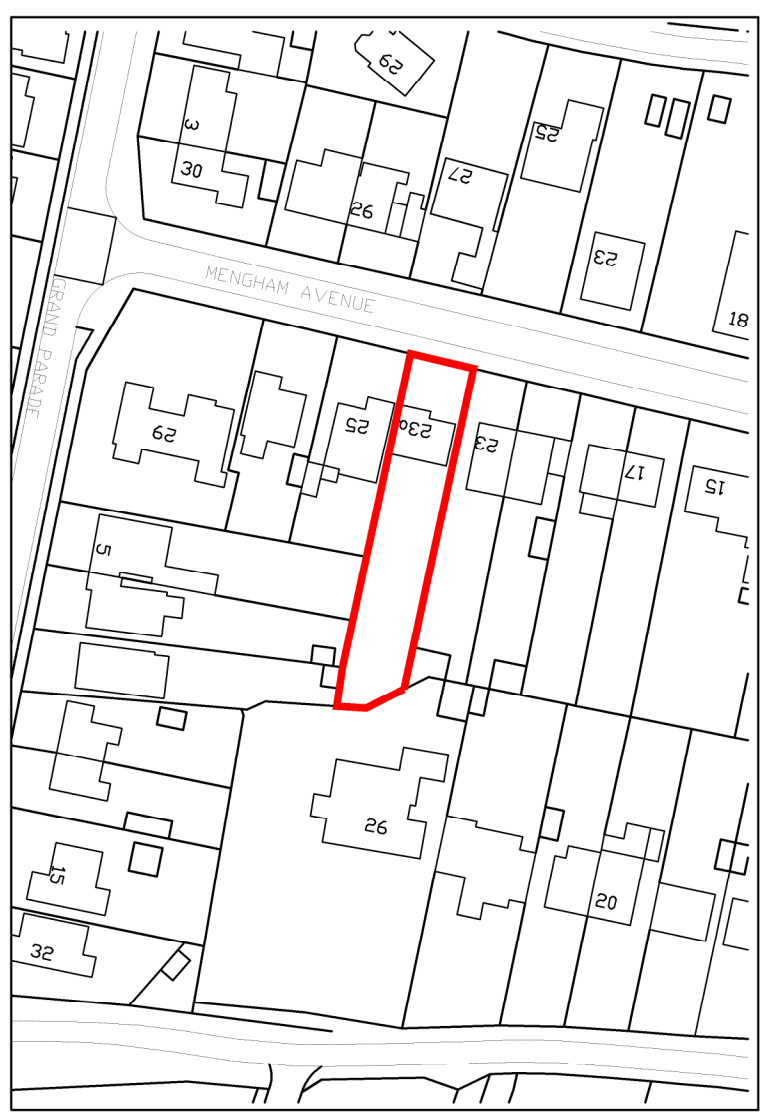


Location Plan
Scale 1:1250

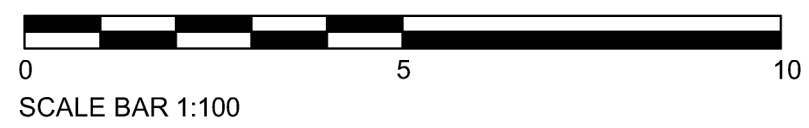



0
SCALE BAR 1:100

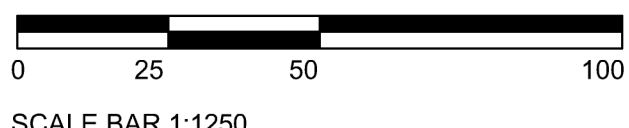


SCALE BAR 1:1250

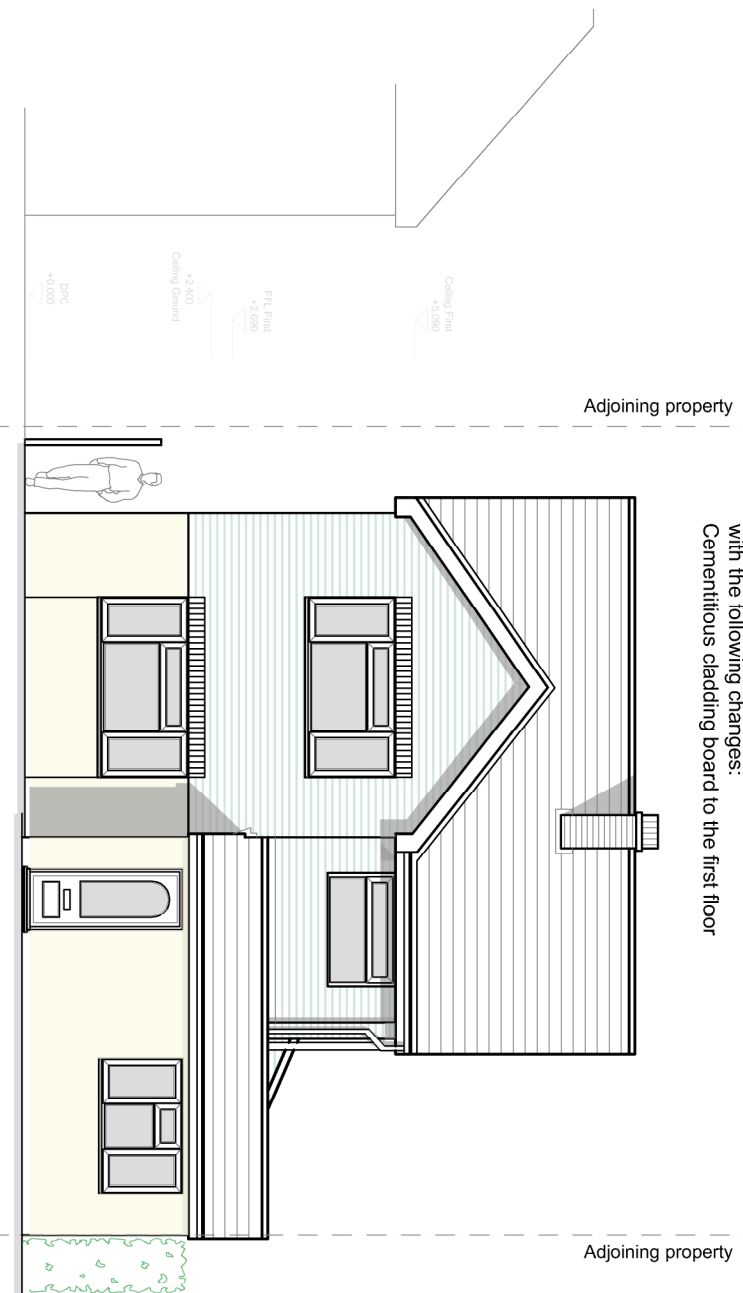



Proposed Front Elevation (West)
Scale 1:100

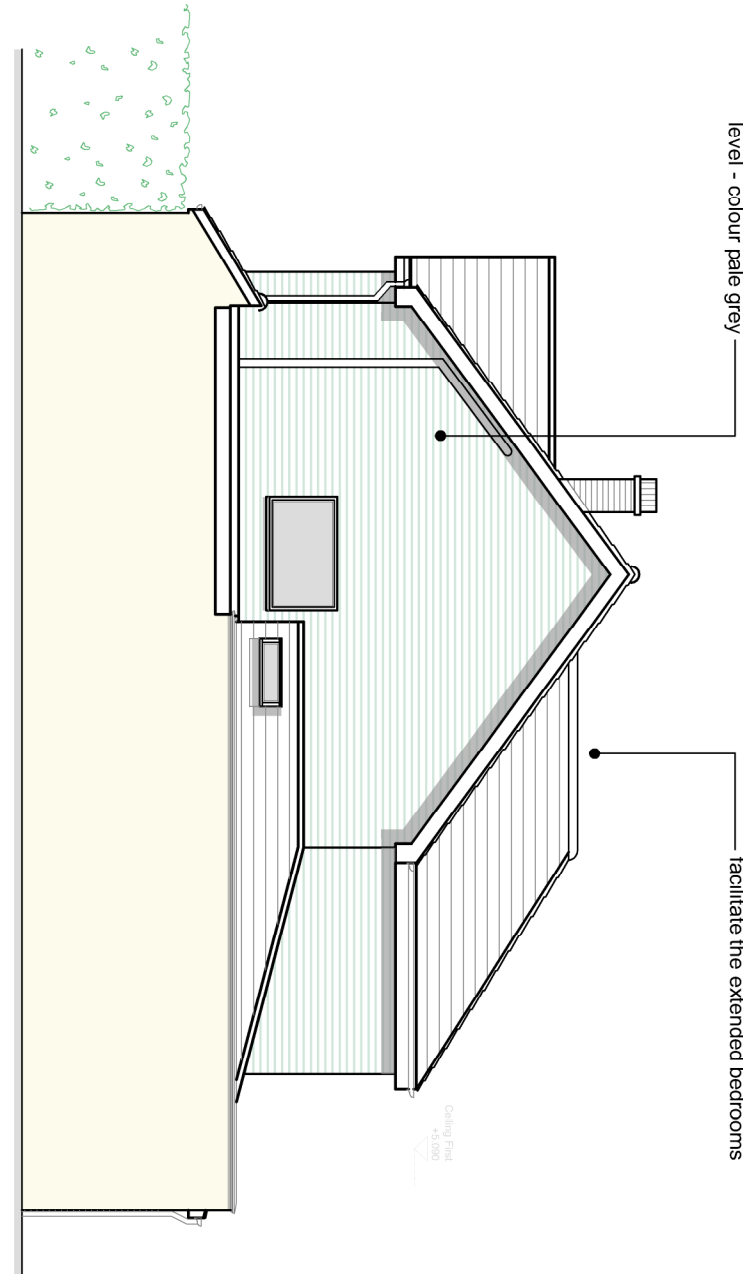 

Proposed Side Elevation (South)
Scale 1:100

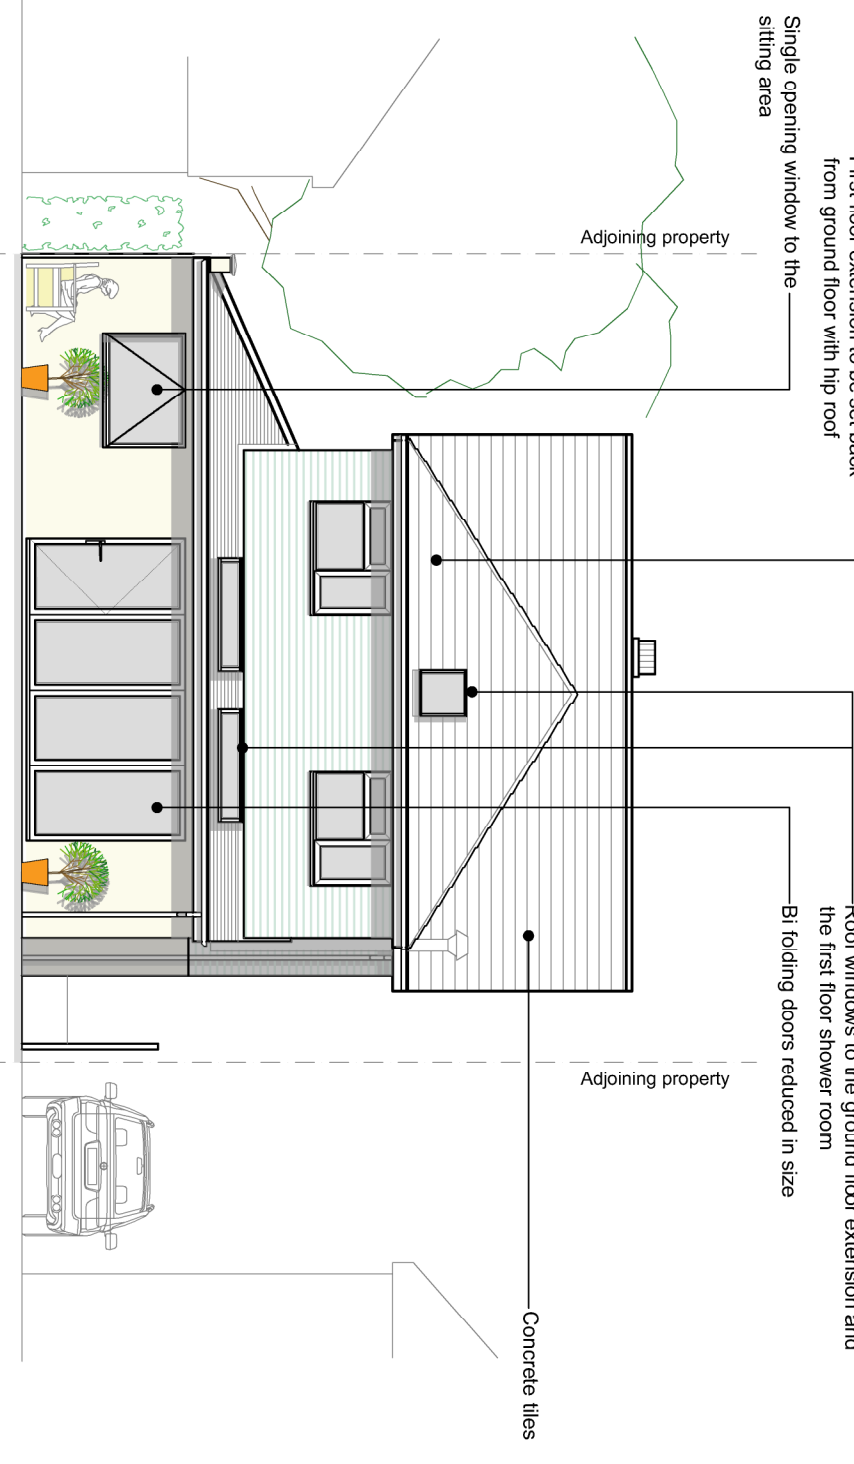

Proposed Rear Elevation (East)
Scale 1:100

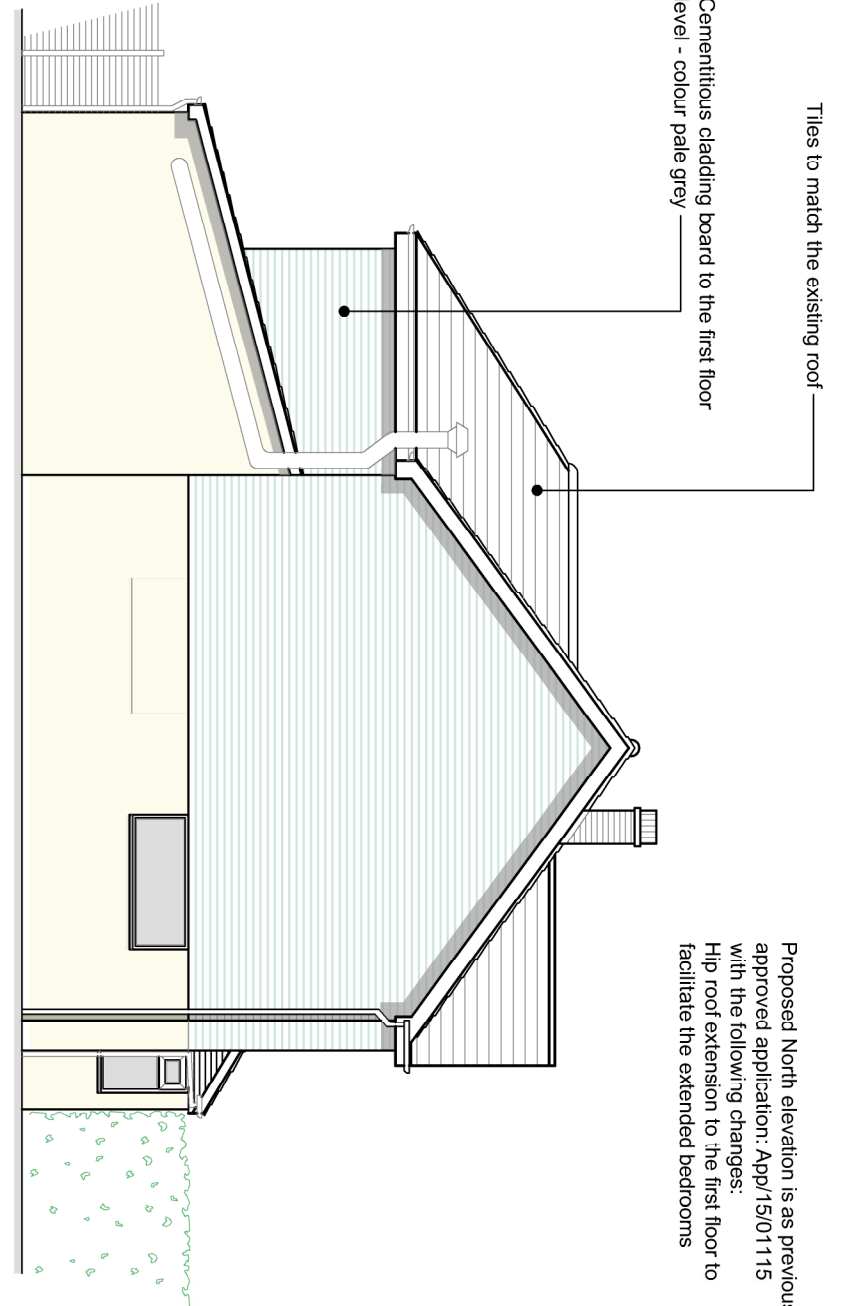 

Proposed Side Elevation (North)
Scale 1:100



Proposed North elevation is as previously approved application: App#15/01115 with the following changes:
Hip roof extension to the first floor to facilitate the extended bedrooms

		CLIENT		PROJECT		TITLE	
		Mr & Mrs Spittles		Alterations to 23A Mergnam Avenue Hayling Island Hampshire PO11		Proposed Floor Plans, Elevations, Block Plan and Existing Location Plan	
						 Edward LK 25 Southdown Road Haverhill, Hampshire PO8 9HT Tel: 02035 006 465 Mob: 07815 518 833 Email: edward@edward.co.uk www.edward.co.uk	
A Roof pitch over proposed 2nd floor reduced in height by 400mm		22.05.17		MD		Drawing No:	
Key Description		Date		Per		15.114.102	
REVISIONS						Scale: 1:100,500, 1250@A1 Date: 0 APRIL 2017 Drawn by: MD	
						Approved: 15.114.102 Date: 0 APRIL 2017	
						Planning Approved: 15.114.102 Date: 0 APRIL 2017	