




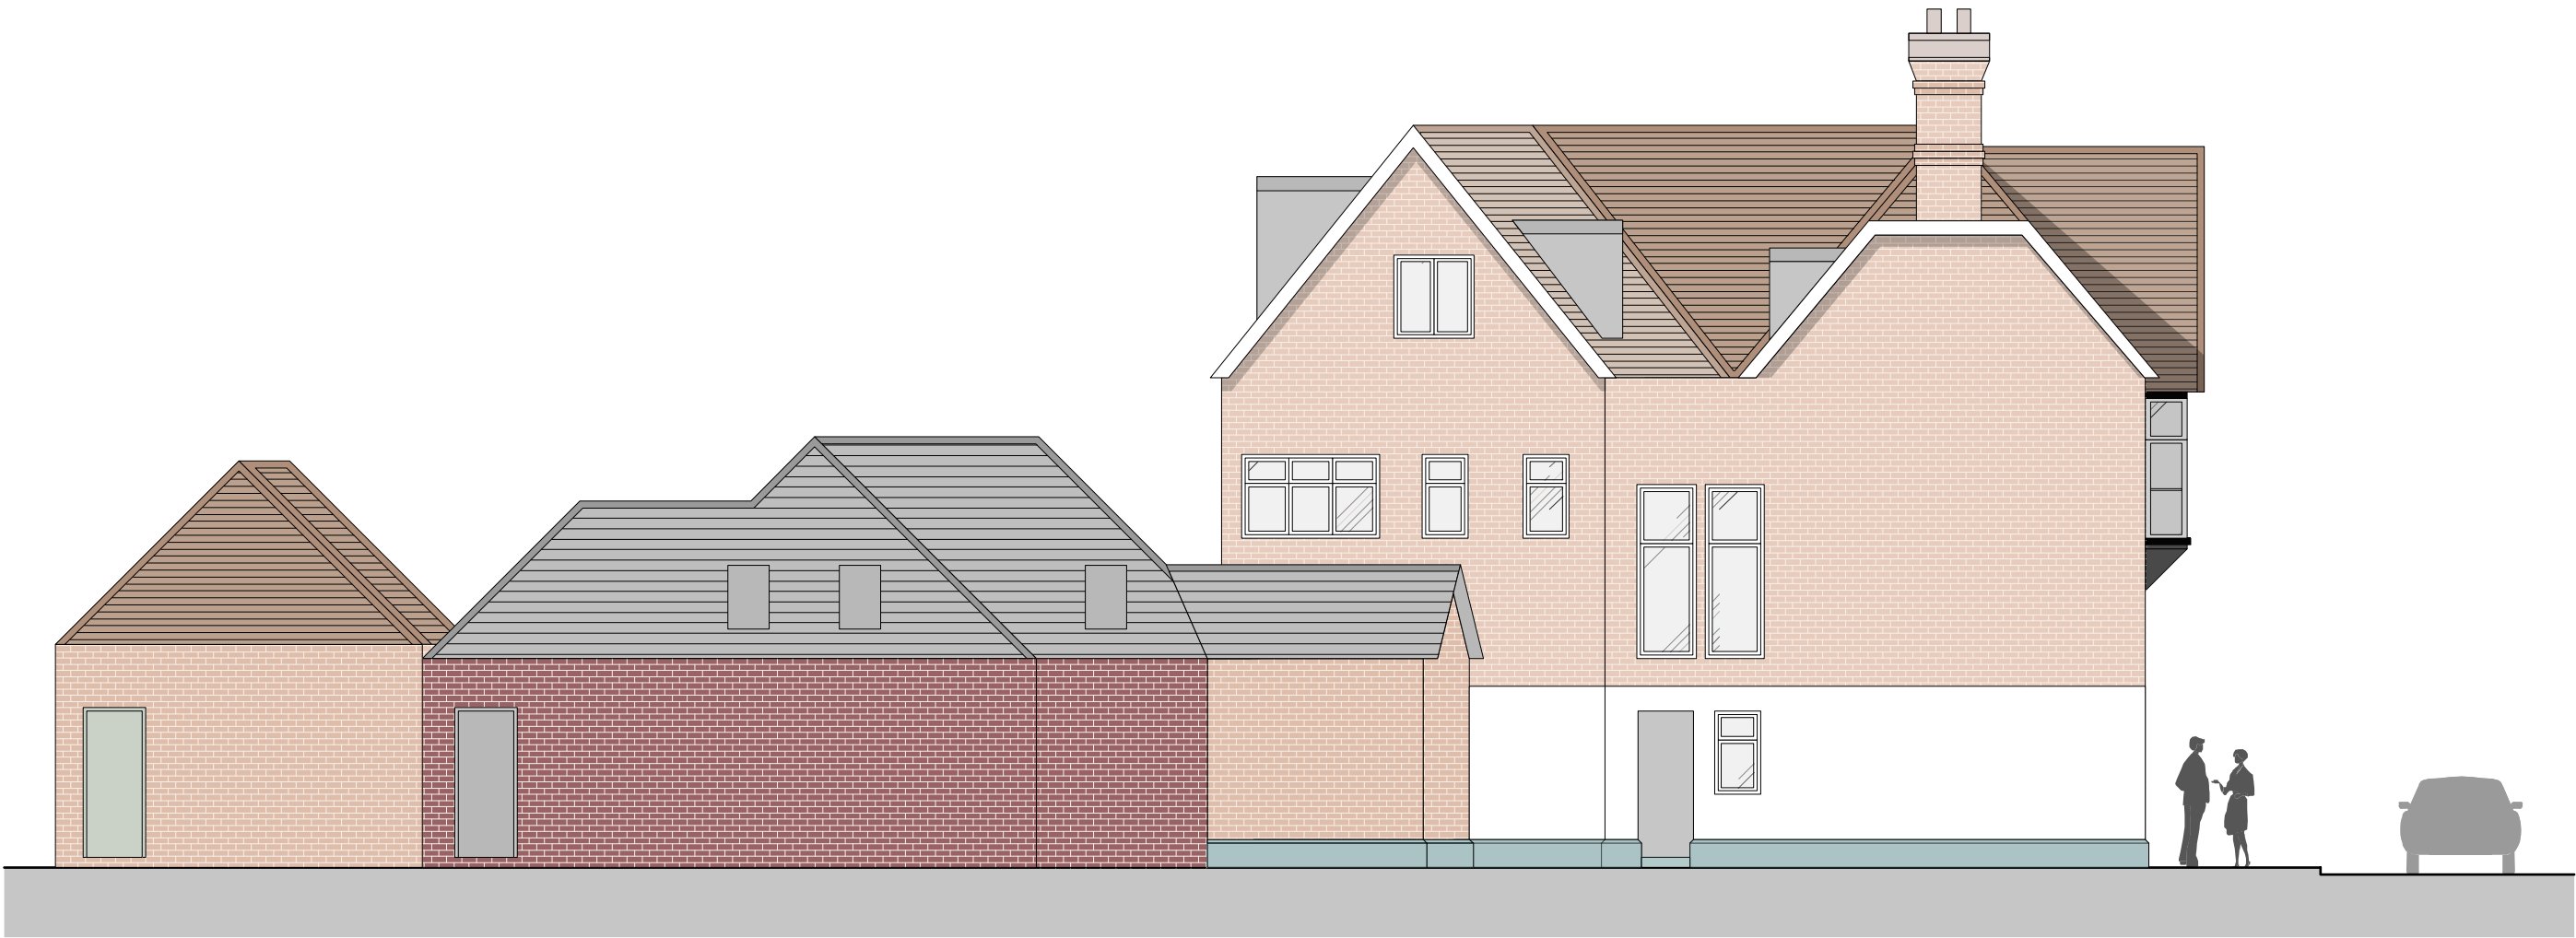

existing north elevation

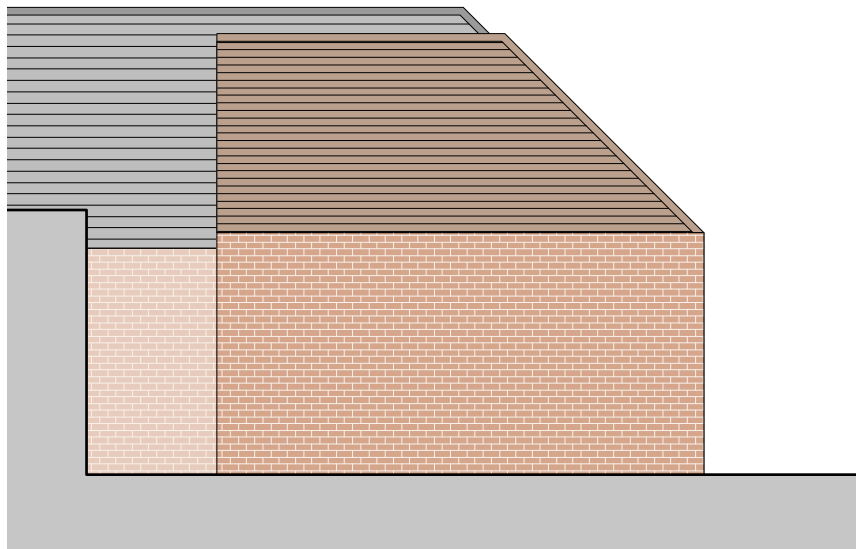

existing rear / east elevation

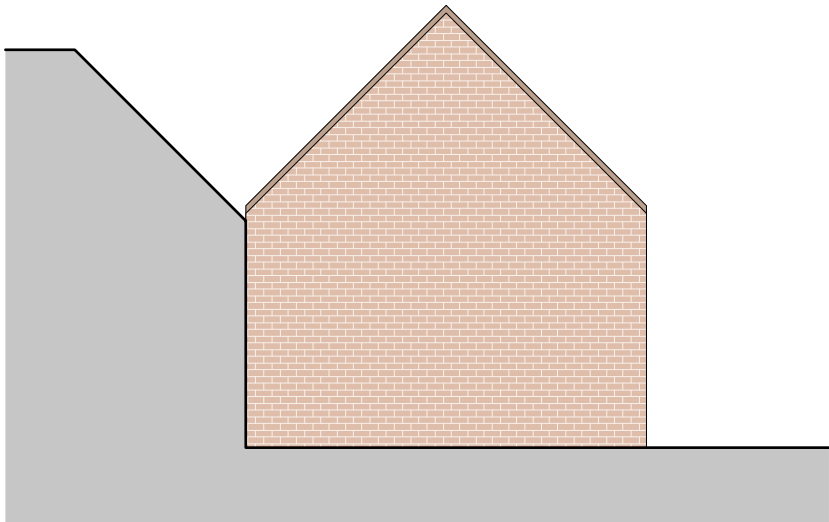

existing rear south elevation

- Material key:
- roof tiles
 - brick
 - render
 - hanging tiles
 - window



Rev:	Note:	Date:

Notes:

Do not scale from the drawing for other than planning purposes, all sizes to be confirmed on site before construction.

The copyright of this drawing is retained by Concept Design & Planning Ltd.

The site drawing is reproduced under the limited licence of the Ordnance Survey and cannot be reproduced.

 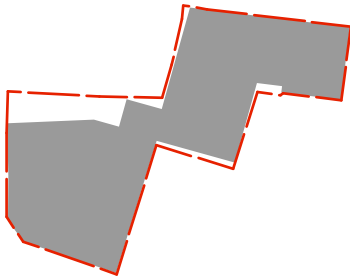

Project:	White Hart Pub, Havant	Drawn by: RW
Drawing:	Existing Elevations 3	Checked by: *
Drawing No:	C17/019.09	Revision: *
Scale:	1:100 @ A3	Date: Mar 2017

t. 023 8033 1010
e. studio@conceptdp.co.uk
www.conceptdp.co.uk