


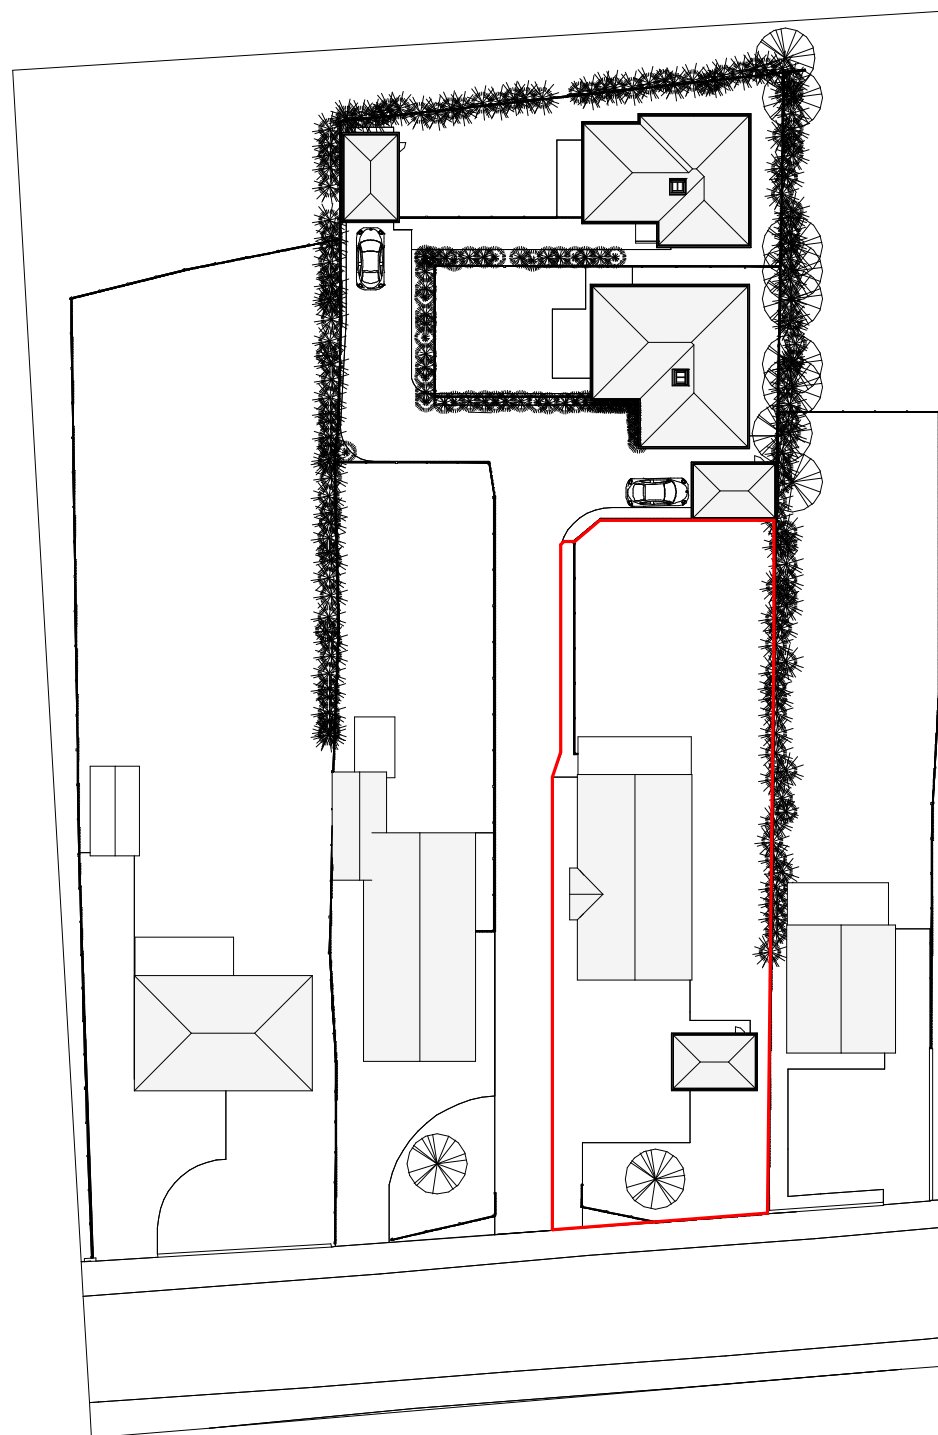

1 Site Plan
1 : 500

Construction area is flat hence no level survey has been provided
 Flood Risk
 This site does not fall in a flood risk area
 Tree Survey
 There are no trees in the construction areas
 Parking Provision
 The existing properties will retain their existing parking space numbers and the two new properties will have two spaces each
 Boundary Treatment
 The boundaries are made up of 1.8m / 1.2m timber panel fences and hedging to various heights with hedge and fence to the frontage (no changes proposed)



3 Location Plan
1 : 1250

This map was purchased from emapsite.com 24/4/2017 and is subject to the following © Crown copyright and database rights Ordnance Survey 0100031673



IJ Murray Associates

www.ijma.co.uk

No.	Description	Date

Alpine Homes
 Silvester Road
 Waterloooville

Proposed Site & Location Plans

Project number	Project Number	A105
Date	Issue Date	
Drawn by	Author	
Checked by	Checker	Scale
		As indicated