
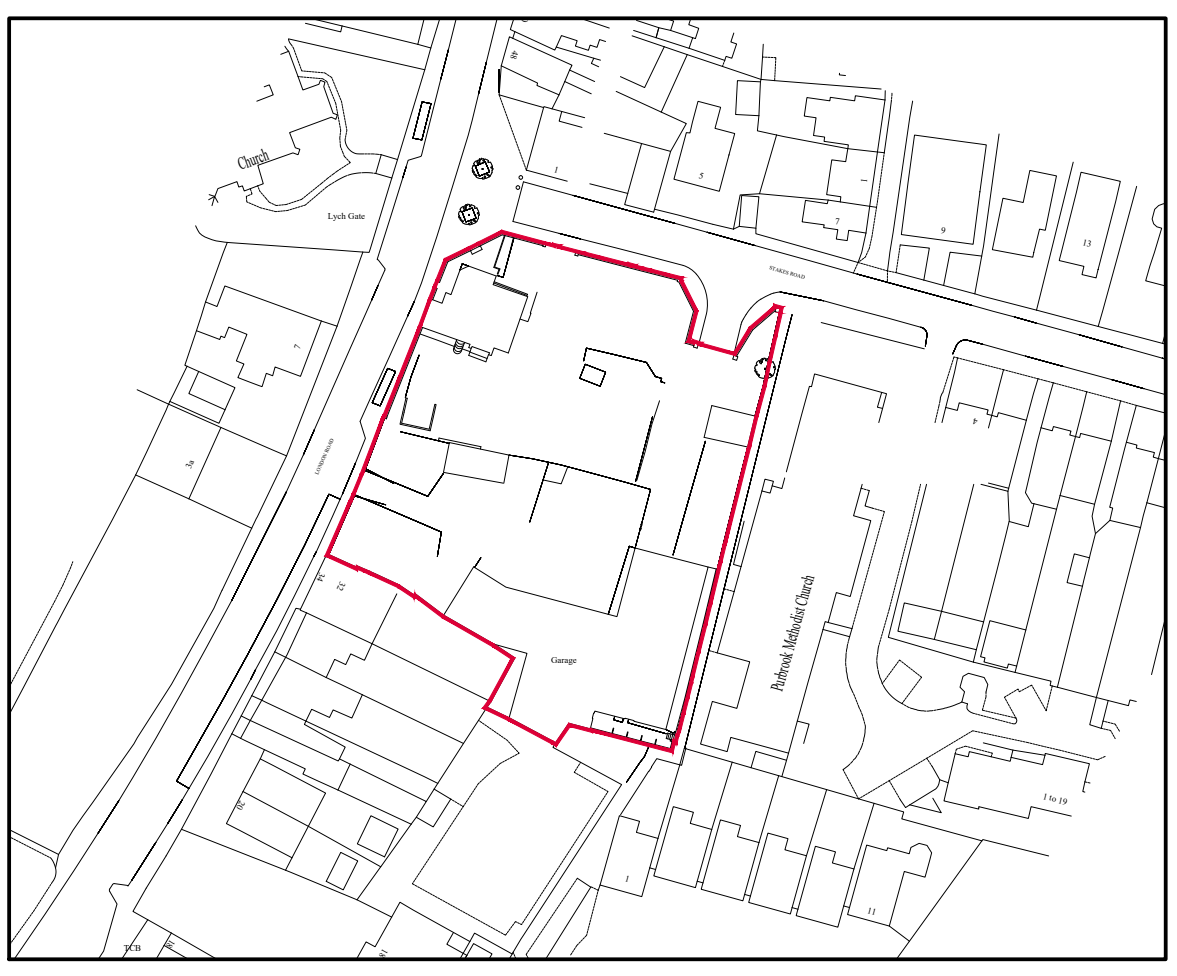


- GENERAL NOTES:
1. This drawing is to be read in conjunction with all relevant architects, structural engineers, mechanical & electrical engineers and specialists drawings / specifications.
 2. Any discrepancies in dimensions or details between the various drawings should be reported immediately.
 3. All dimensions are in millimetres and all levels are in metres.
 4. Do not scale from this drawing, if in doubt ASK

Rev.	Description	Date	Dn	Ch'd
A	Preliminary issue	02.08.17	RL	DK
B	Alternative draft option	04.08.17	RL	DK
C	Alterations due to client comment	10.08.17	RL	EG
D	Amendments to co-ordinate plans	23.08.17	RL	DK
E	Co-ordination with consultants	05.09.17	RL	EG
F	Amendments due to client comment	06.09.17	RL	EG
G	Minor amendments due to co-ordination	07.09.17	RL	
H	Co-ordination with consultants	14.09.17	RL	EG
J	Amendments due to client comment	28.09.17	RL	EG
K	Amendments due to client comment	04.10.17	RL	EG
L	Co-ordination with consultants	10.10.17	RL	EG
M	Level alteration	13.10.17	RL	EG

LEGEND

- 1 Bedroom Units (23 no.)
- 2 Bedroom Units (20 no.)
- Retail Units (2 no.)
- 32 no. Parking Spaces

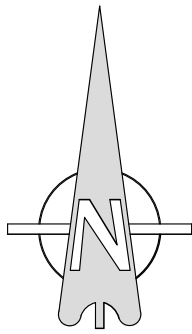

SITE LOCATION PLAN SCALE 1:1250
© Crown copyright 2015. All rights reserved. Promap licence number 100022432

McCarthy & Stone
Later Life. Greater Life

kenn scaddan
associates
architects

CONCEPT HOUSE, 35 KINGSTON CRESCENT, NORTH END, PORTSMOUTH, HAMPSHIRE, PO2 8AA
T - 023 9267 3618 F - 023 9267 9819 www.kscald.co.uk info@kscald.co.uk

PROJECT
38-44 LONDON ROAD, PURBROOK

DRAWING TITLE
Site Plan & Ground Floor Plan

Date	Drawn by	Scale		Rev.
Aug 2017	RL	1:200	A1	M

Drawing No.
SO-2168-03-AC-200
architecture planning design project management

