



**PROPOSED CYCLE SHELTER
ELEVATIONS
SCALE 1:50**

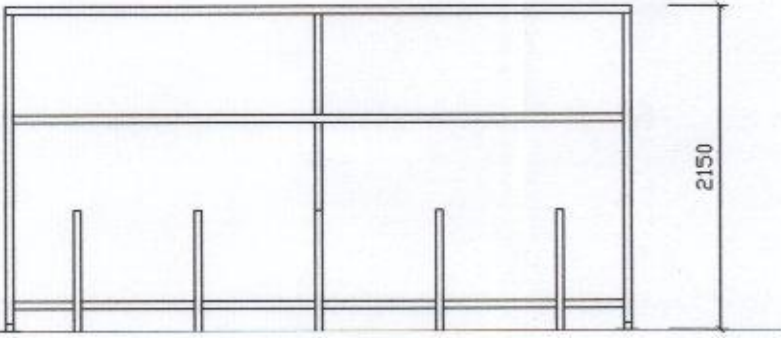

REAR ELEVATION




FRONT ELEVATION

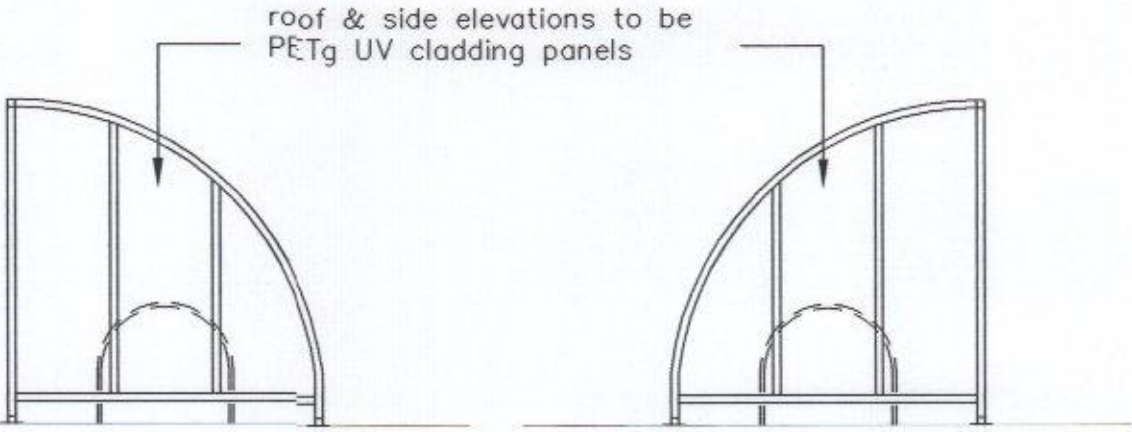

SIDE ELEVATION

SIDE ELEVATION

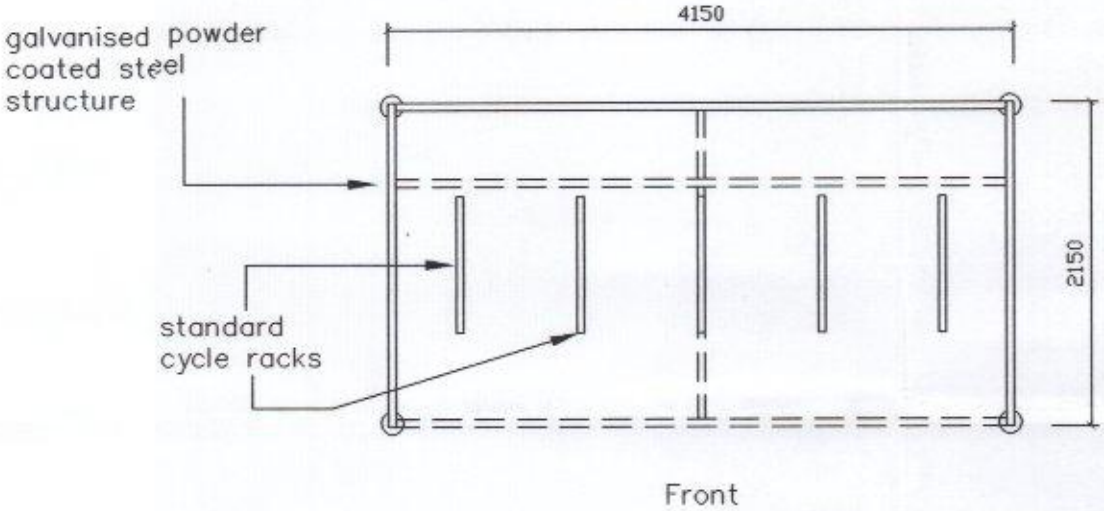

Front

**TYPICAL LAYOUT
SCALE 1:50**



GENERAL NOTES:

Galvanised steel structure powder coated, colour to be agreed

Adjustable base plates under each post on concrete foundation pad

Roof & side elevations to be PETg UV cladding panels

Front elevation open

NOTES: The design and construction of this project shall be in accordance with the current Building Regulations & NHBC Standards. These notes & drawings have been prepared solely for the purpose of Planning & Building Regulation approval. Do not scale from this drawing unless for Planning purposes. All dimensions to be checked on-site and any alterations to be approved by the Architect and/or client prior to any work commencing. <u>Ordnance Survey Licence No: 100047591</u> This drawing to be copyright and to be read in conjunction with all other drawings	Ammendments:	Key:	Client Name & Address: Thomas Sanderson Ltd Tileasy House Waterberry Drive Waterlooville Hants PO7 7UW	Project Address: Thomas Sanderson Ltd Tileasy House Waterberry Drive Waterlooville Hants PO7 7UW	Drawing Details: PLANNING DRAWING Proposed Cycle Shelter <table><tr><td>Project No:</td><td>849</td><td>Drawing No:</td><td>4</td><td>Rev No:</td><td></td></tr><tr><td>Scale:</td><td>1:50 @ A2</td><td>Drawn:</td><td>BWH</td><td>Chk'd:</td><td>19/04/17</td></tr></table>	Project No:	849	Drawing No:	4	Rev No:		Scale:	1:50 @ A2	Drawn:	BWH	Chk'd:	19/04/17	 BH ARCHITECTURE Ltd Heath Cottage Newlands Lane Purbrook Waterlooville Hants PO7 5SQ Tel: 023 9223 2322 Mob: 07747 771808 E-mail:bernard@bernardharding.com
Project No:	849	Drawing No:	4	Rev No:														
Scale:	1:50 @ A2	Drawn:	BWH	Chk'd:	19/04/17													