


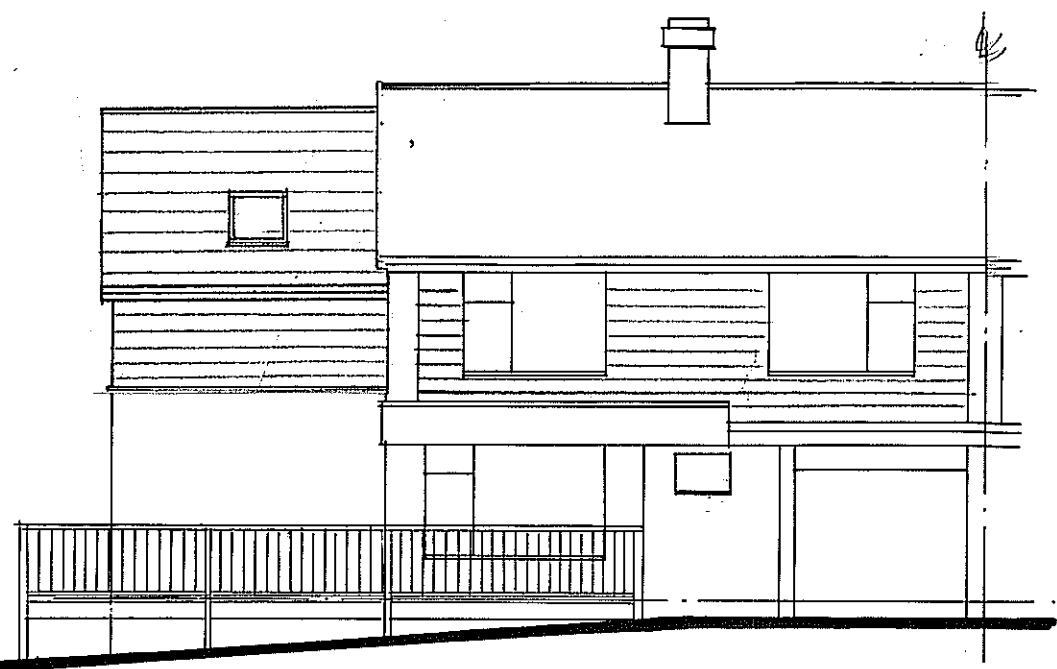


FRONT




SIDE




REAR

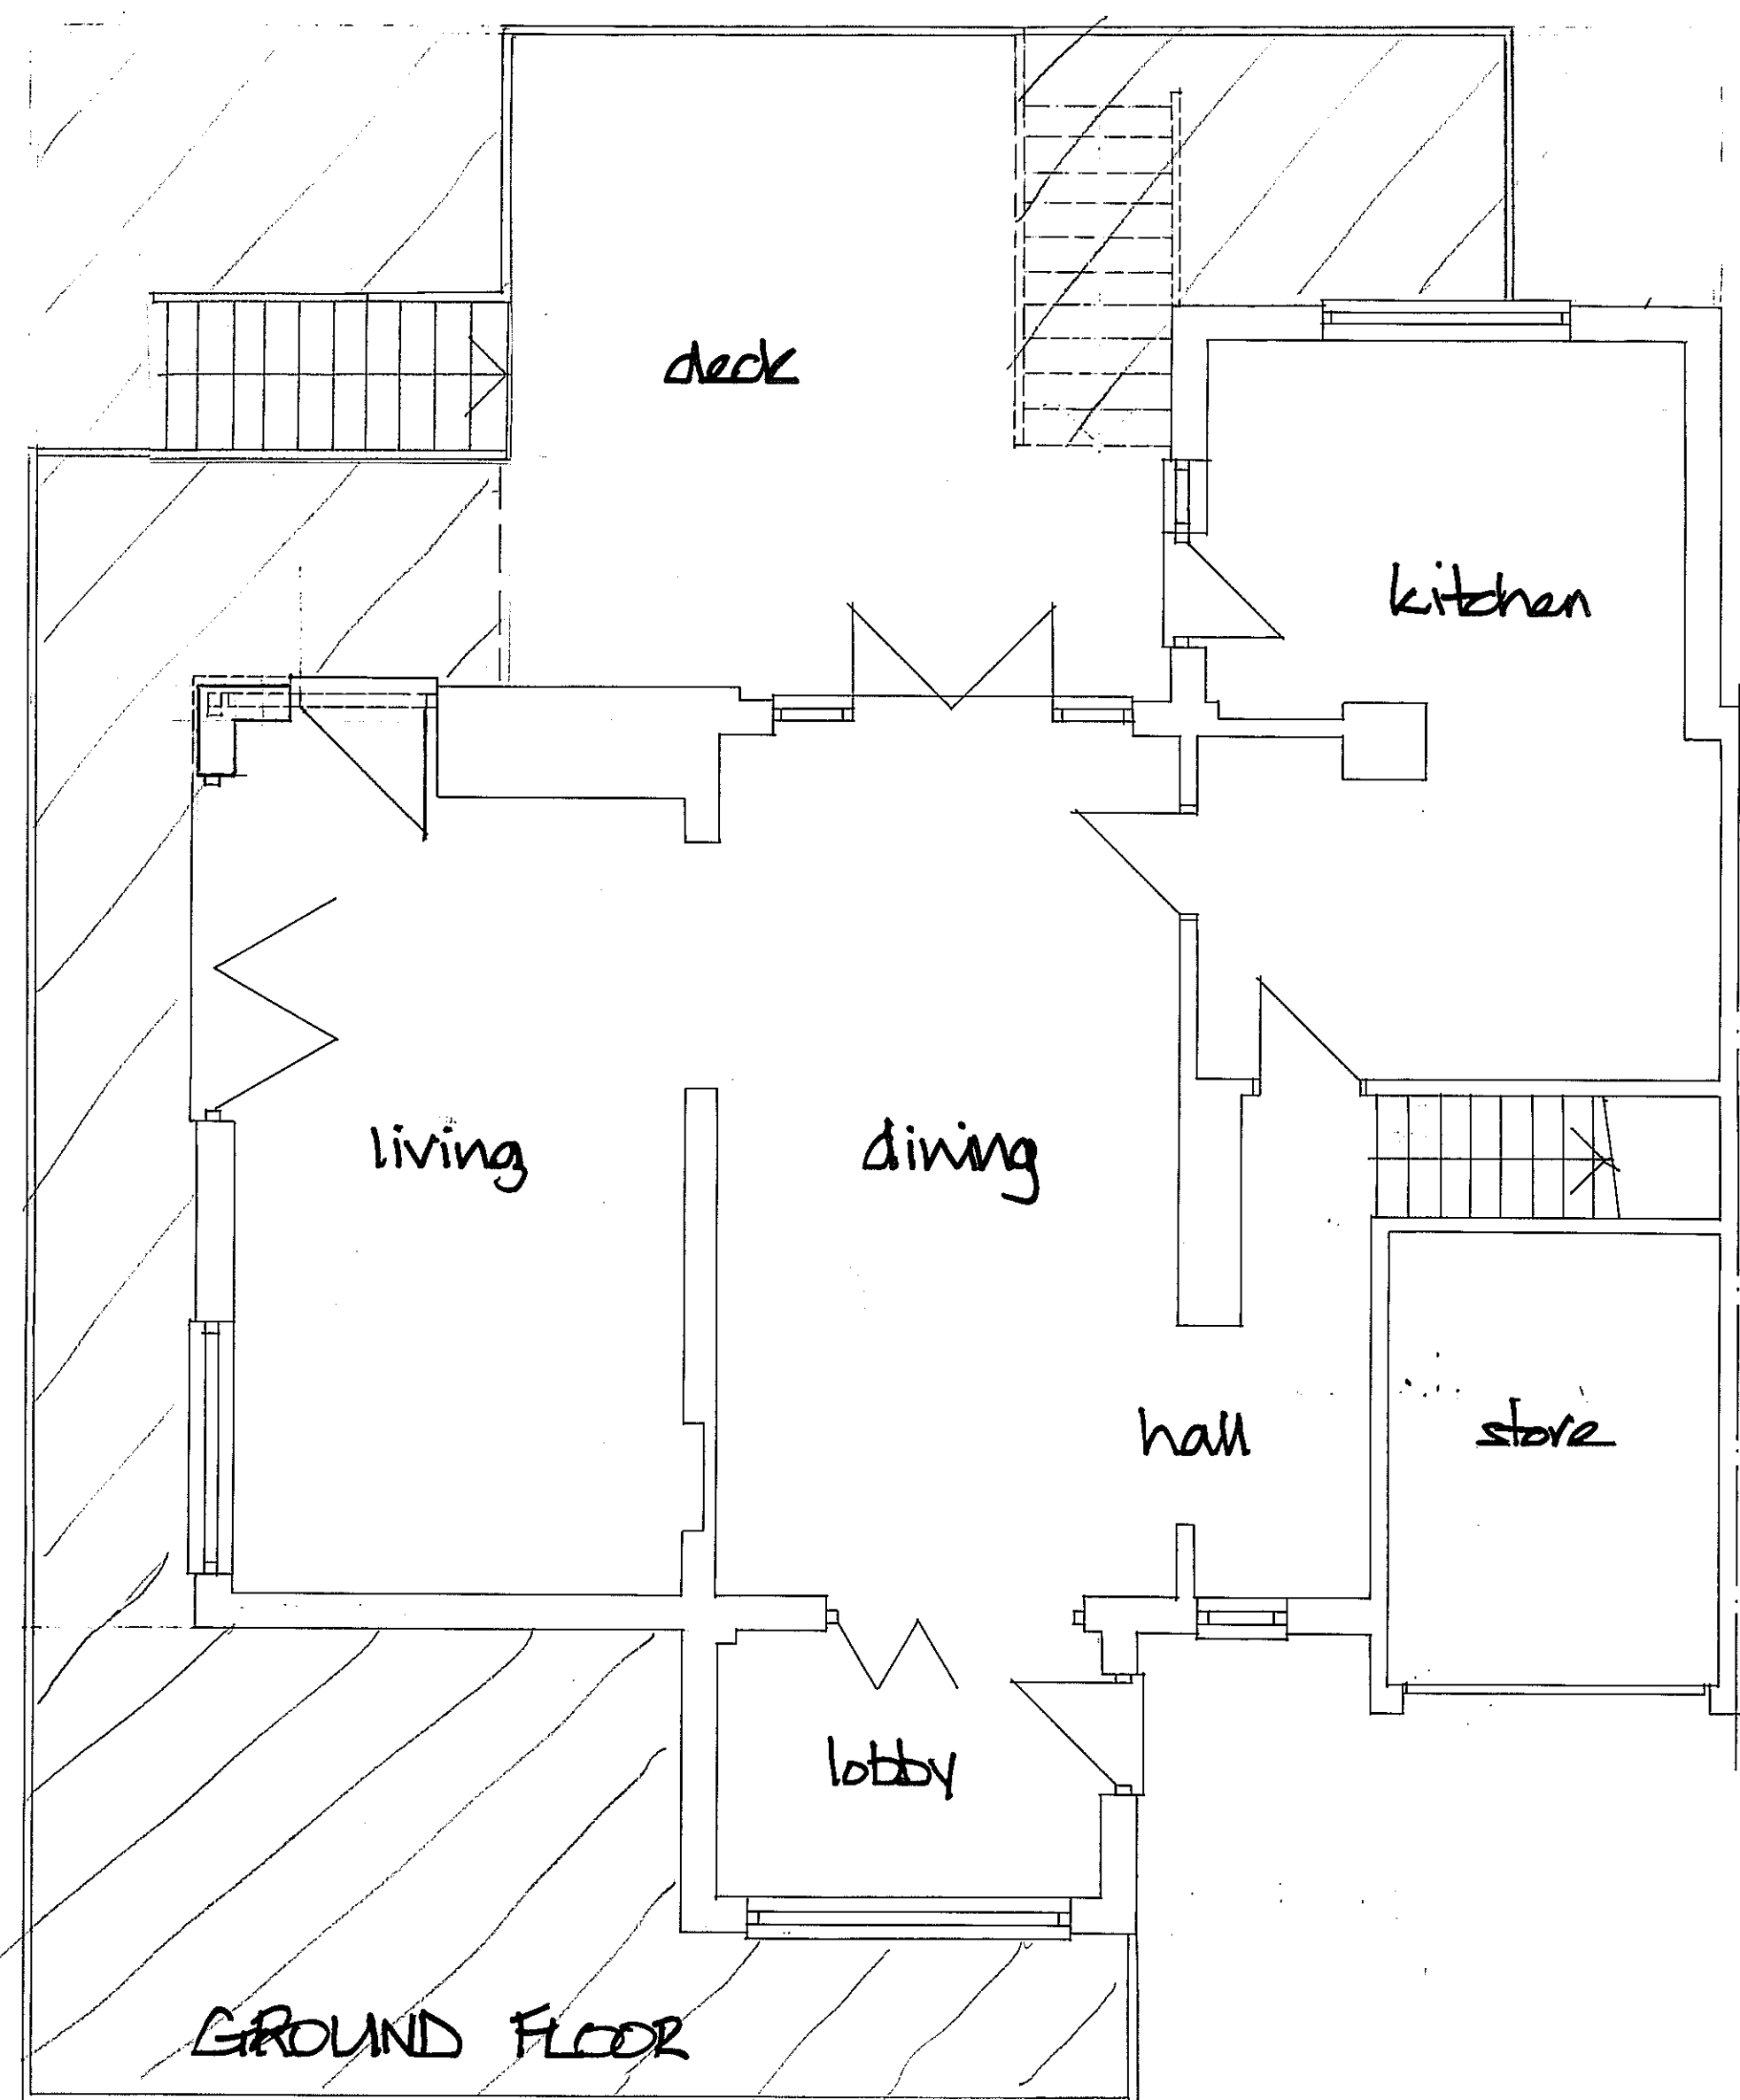


GROUND FLOOR

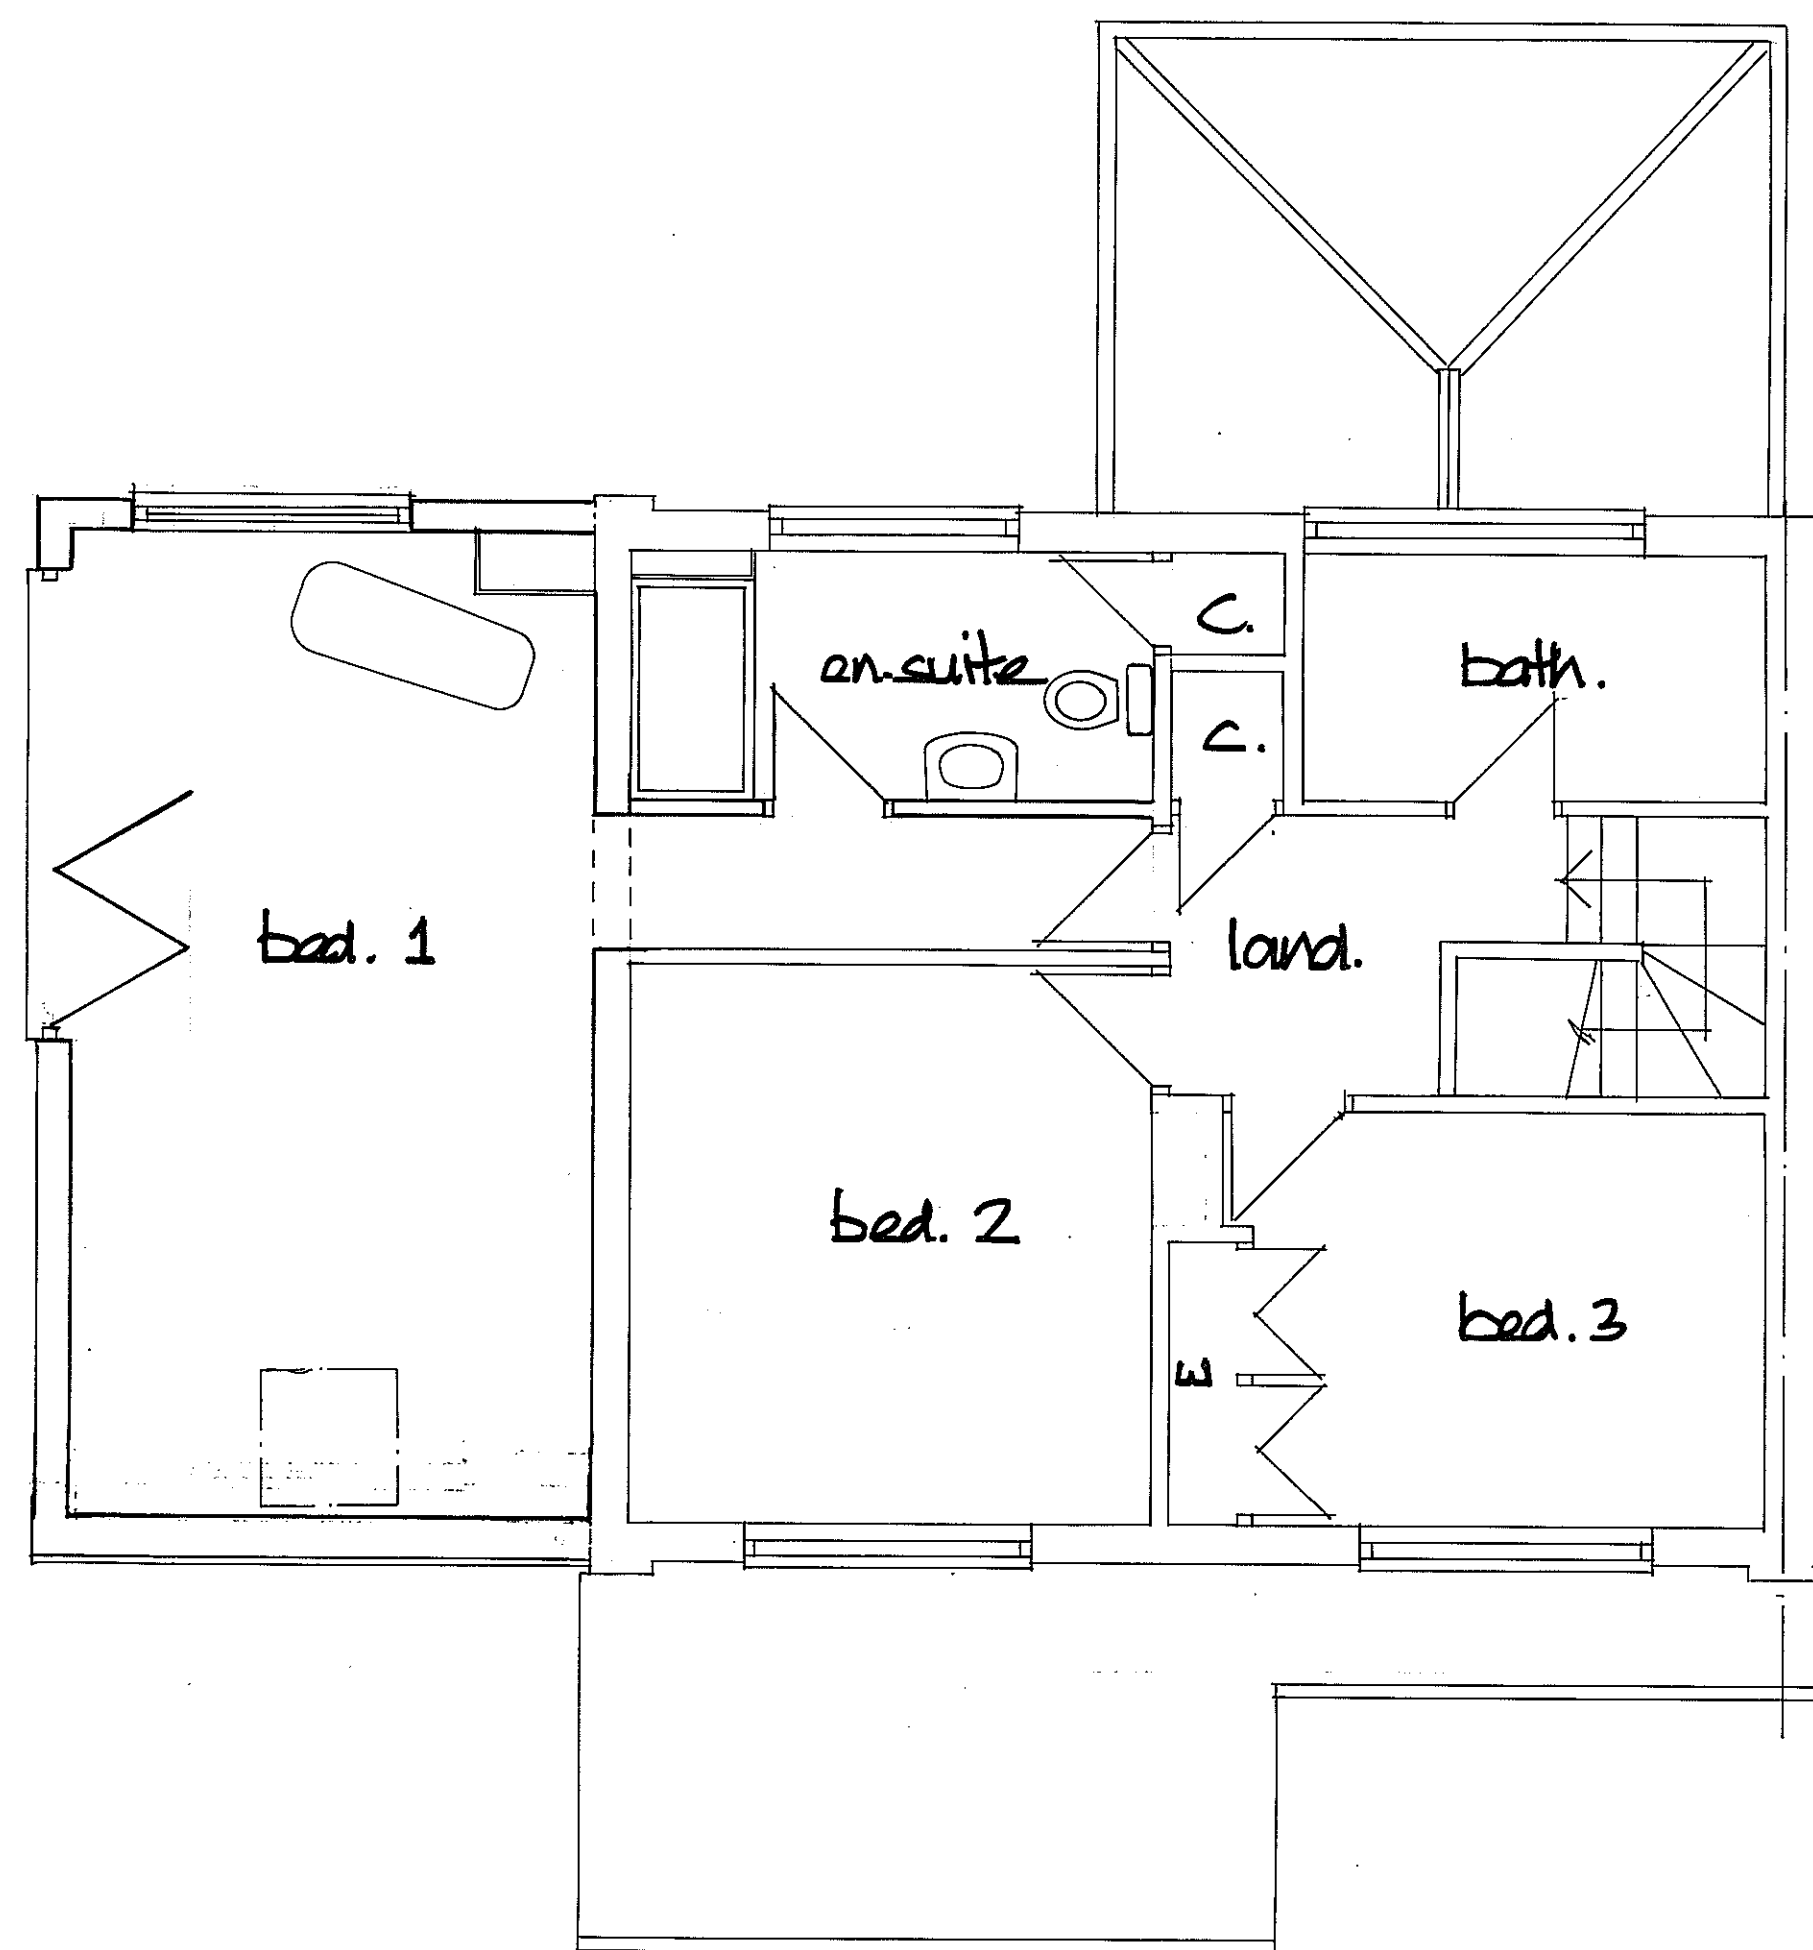


FIRST FLOOR

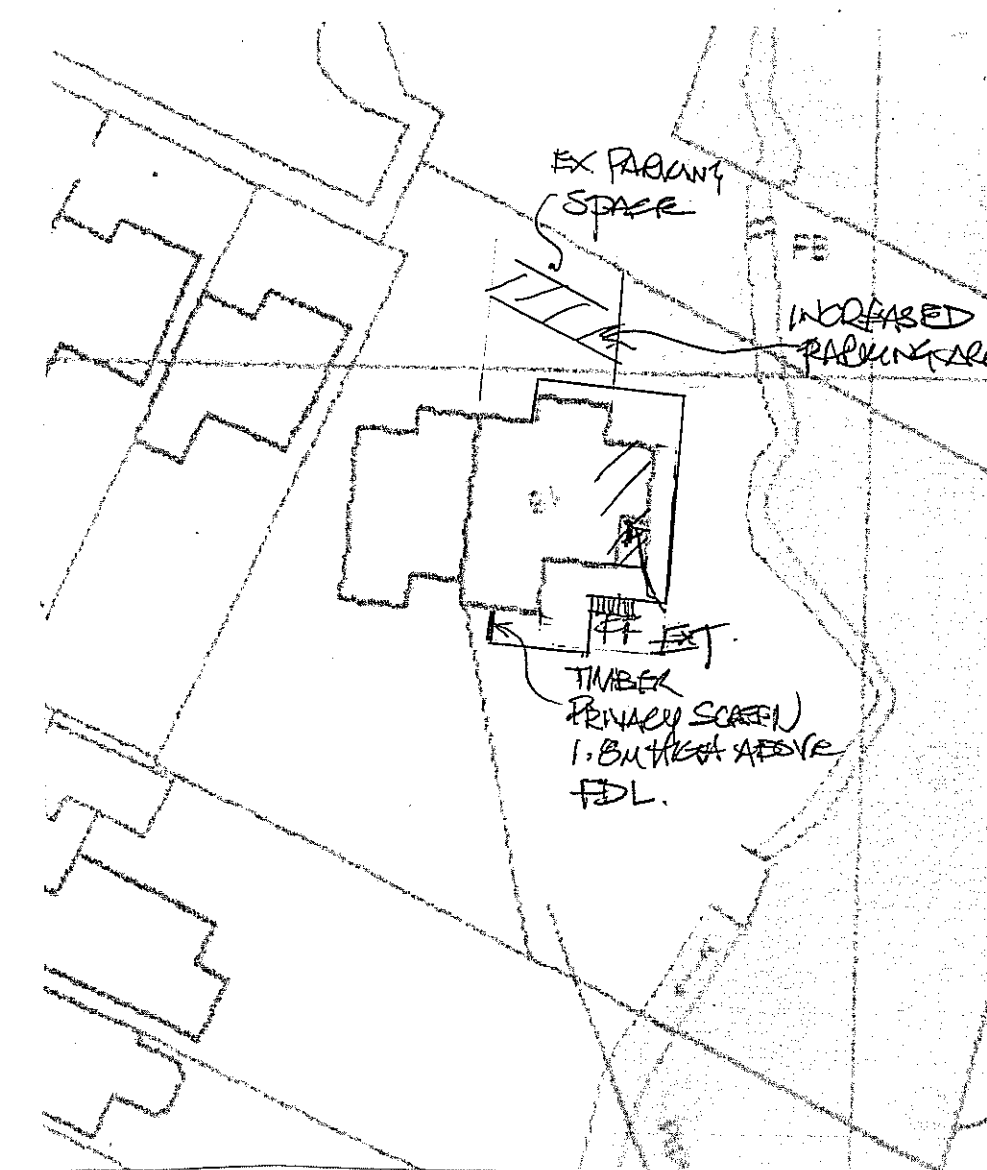

SITE PLAN Scale 1:500

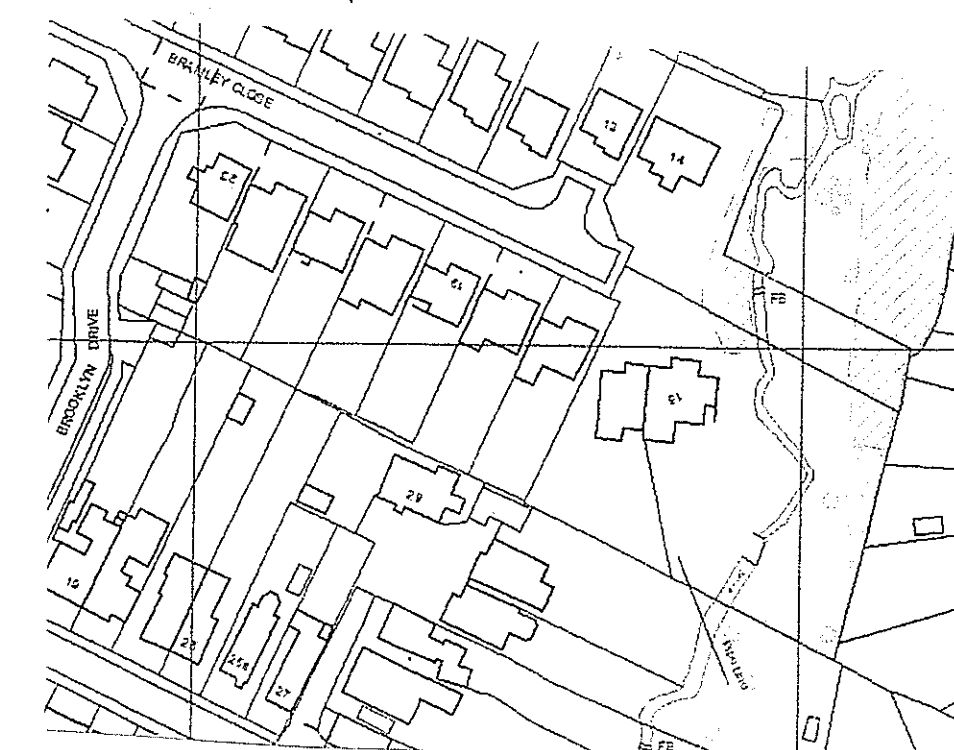

LOCATION PLAN
Scale 1:1250
AS UK 10006326

  DEREK TREAGUS ASSOCIATES ARCHITECTURAL SERVICES No3-The Townhouse, 20 Nelson Road, Southsea, Hampshire PO5 2AS Tel: 07956 624094 Email: derek.treagus@gmail.com	
Project	FIRST FLOOR SIDE EXTENSION AT 15 BRAMLEY CLOSE, WATERLOOVILLE, HAMPSHIRE.
Client	Mrs V Manders-Trett
Subject	Planning Drawing
Date: May 2017	Scale: 1:50, 1:100 @ A1
Rev: <i>KB</i>	Drg. No. 17/606/01
- Copyright reserved. - All dimensions are to be site confirmed and should not be scaled unless for Planning purposes. - Verify all queries with the office.	