



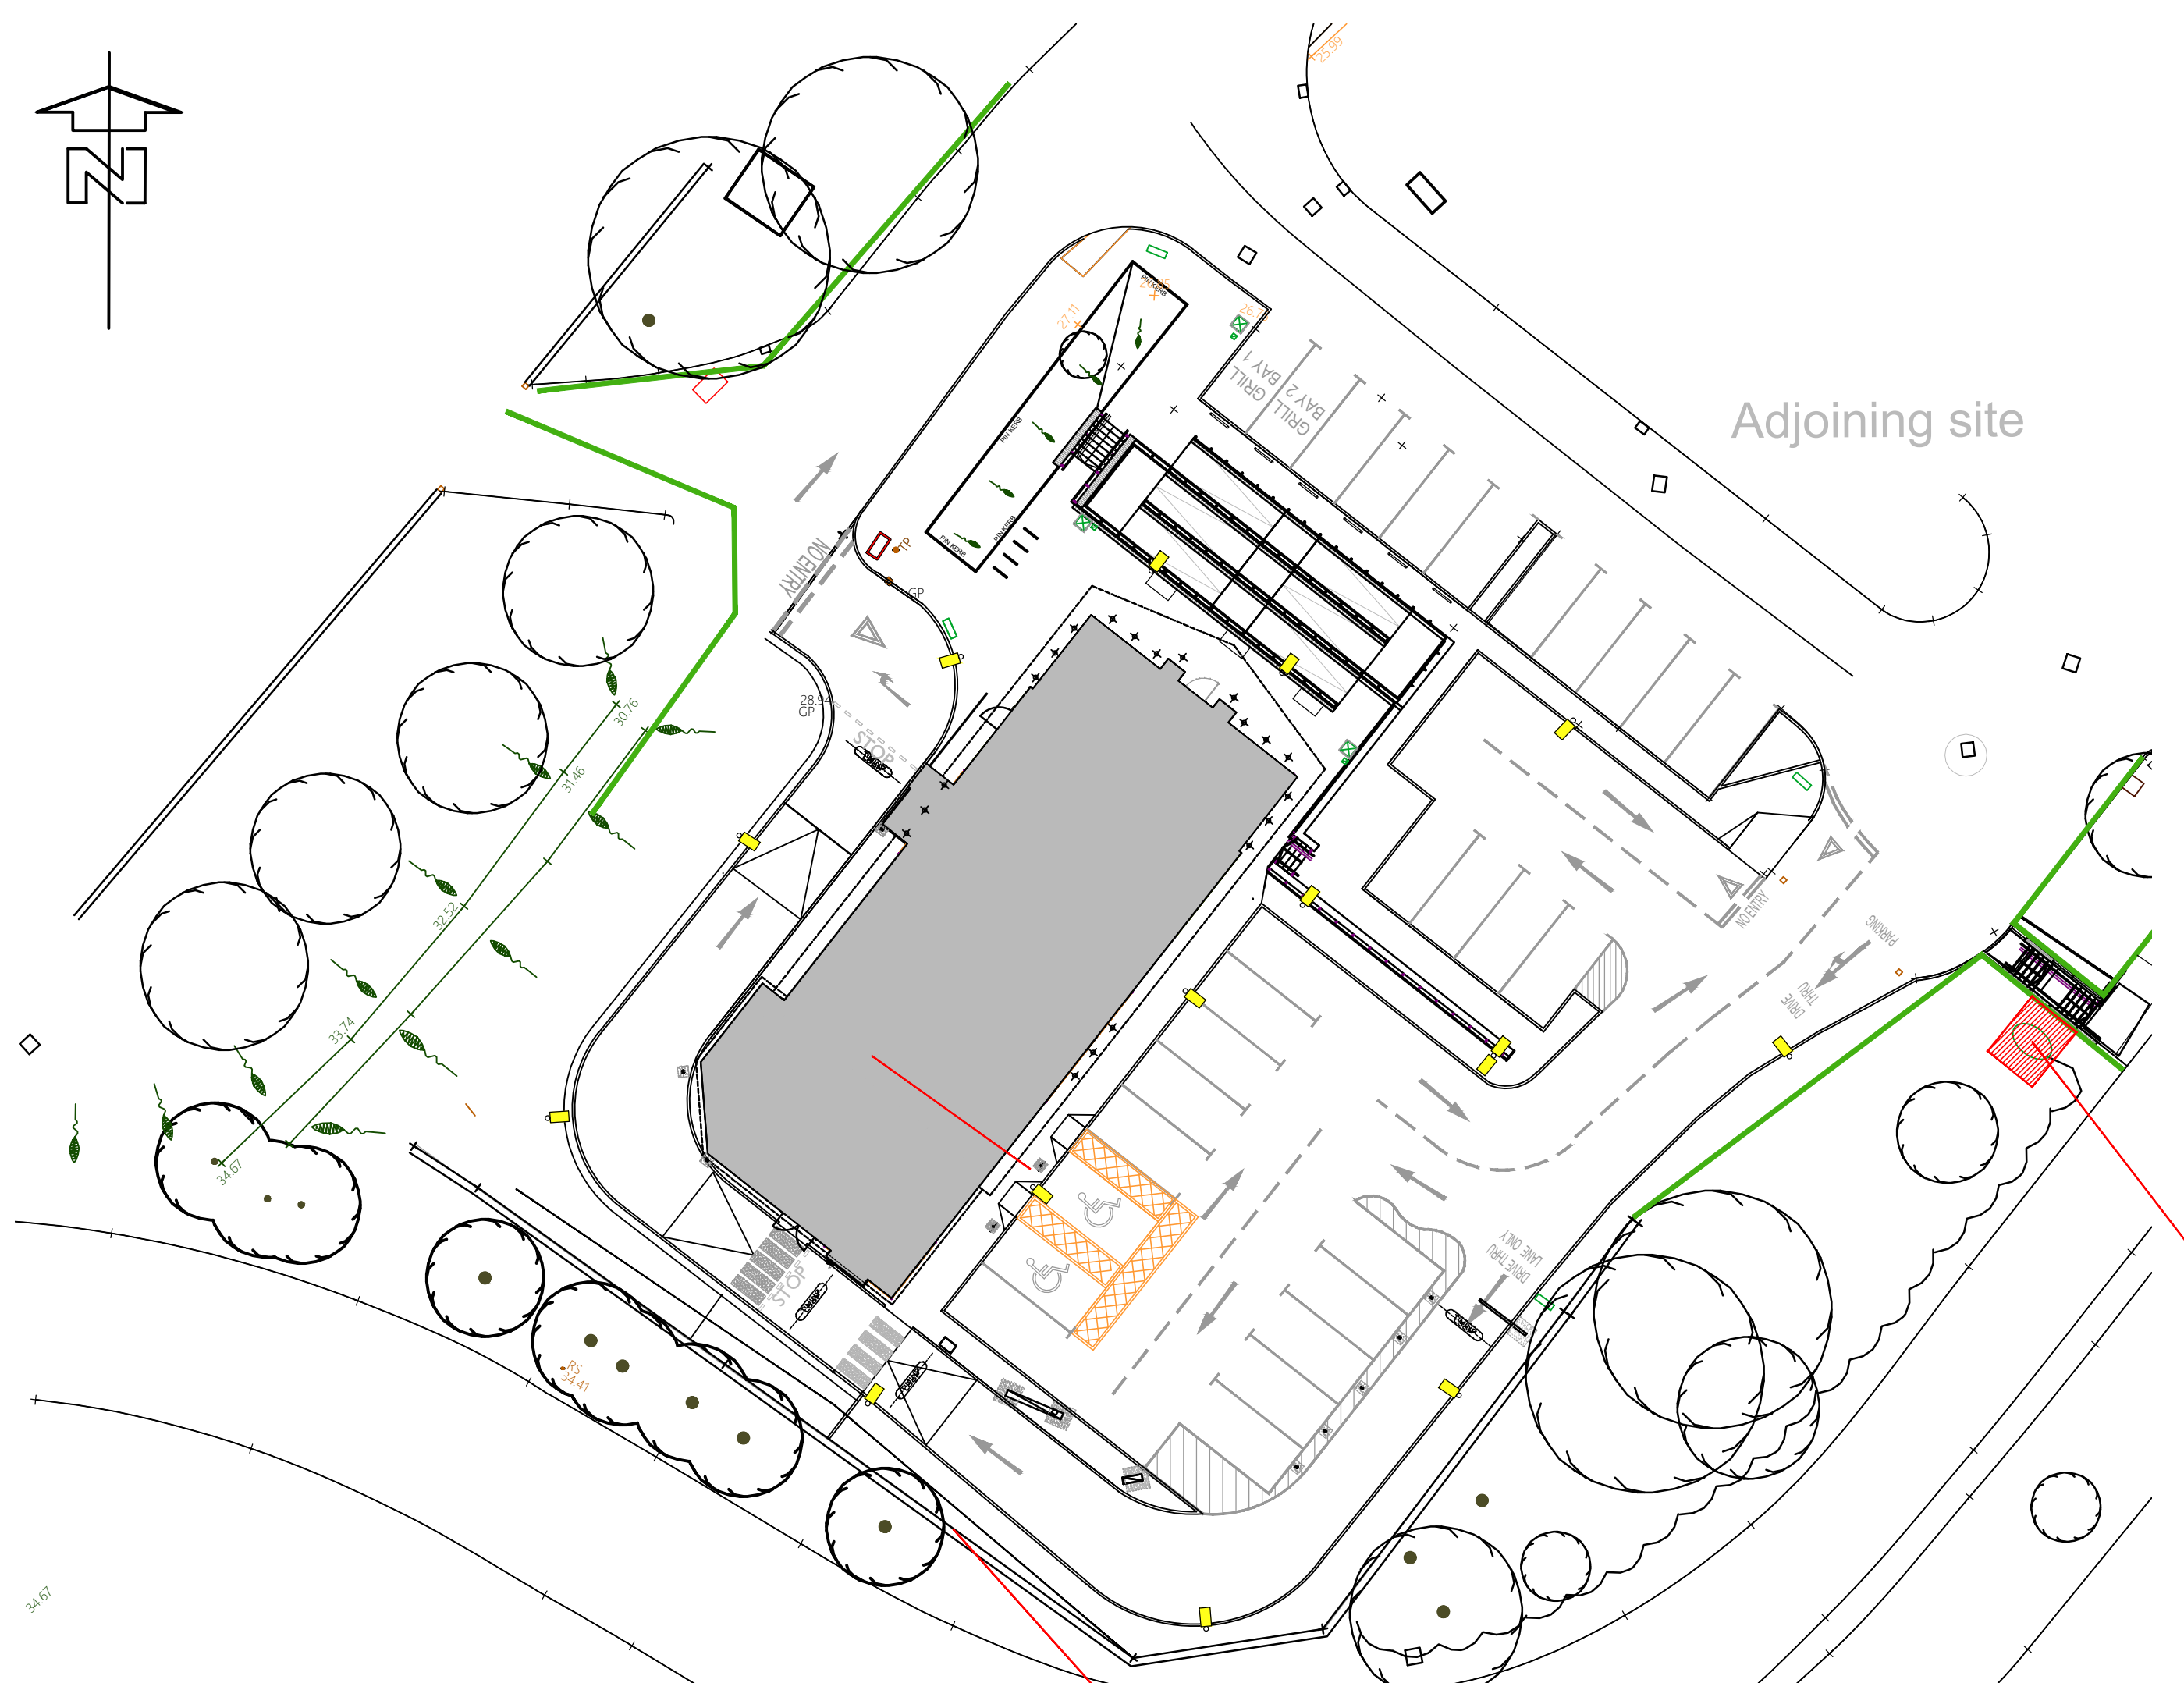


Site plan - scale - 1:250 @ A1 / 1:500 @ A3


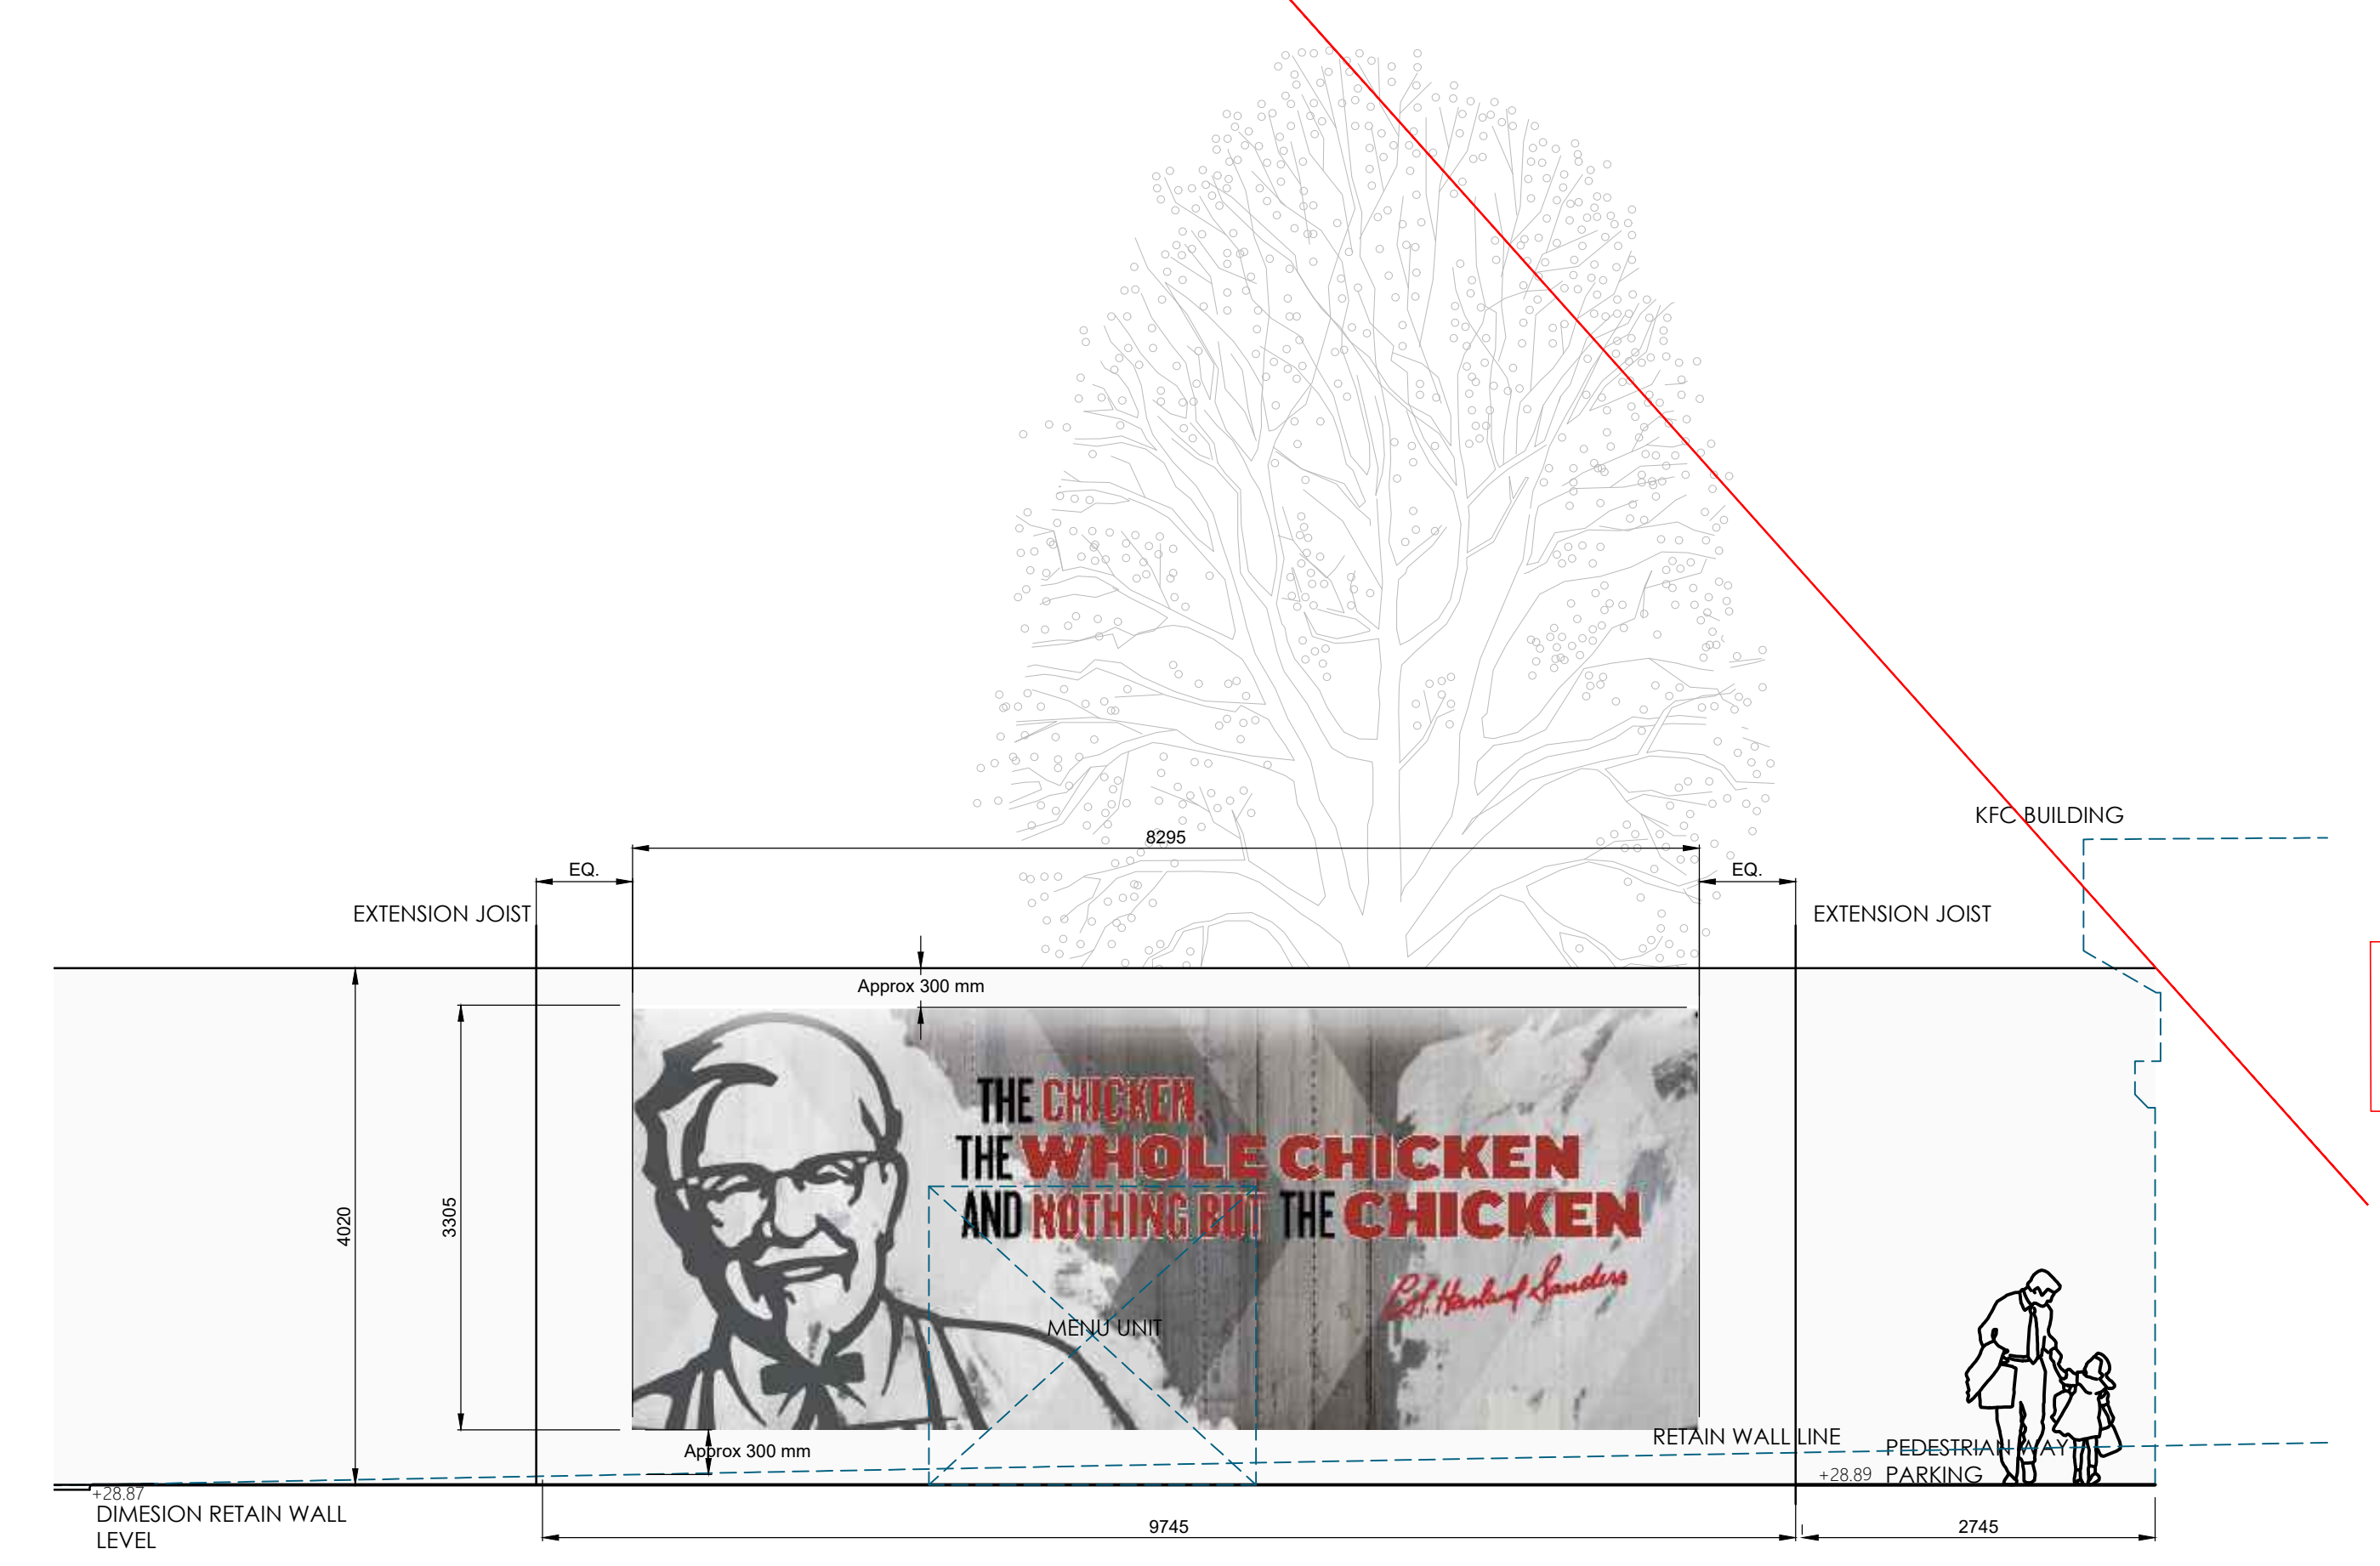


Not illuminated Vinyl graphics glued directly to the retain wall

Proposed vinyl graphic scale - 1:50@ A1 / 1:100 @ A3

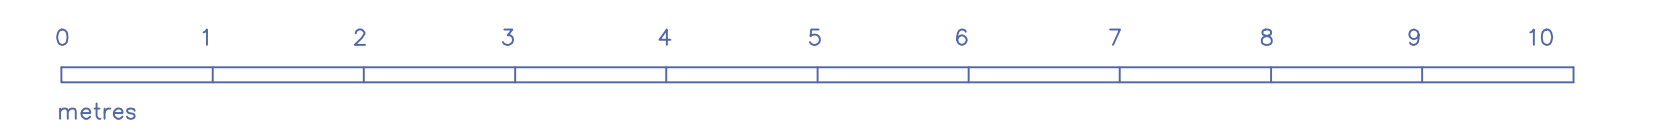

Proposed 6.5 metre bucket sign - scale 1:50 @A1/ 100@A3

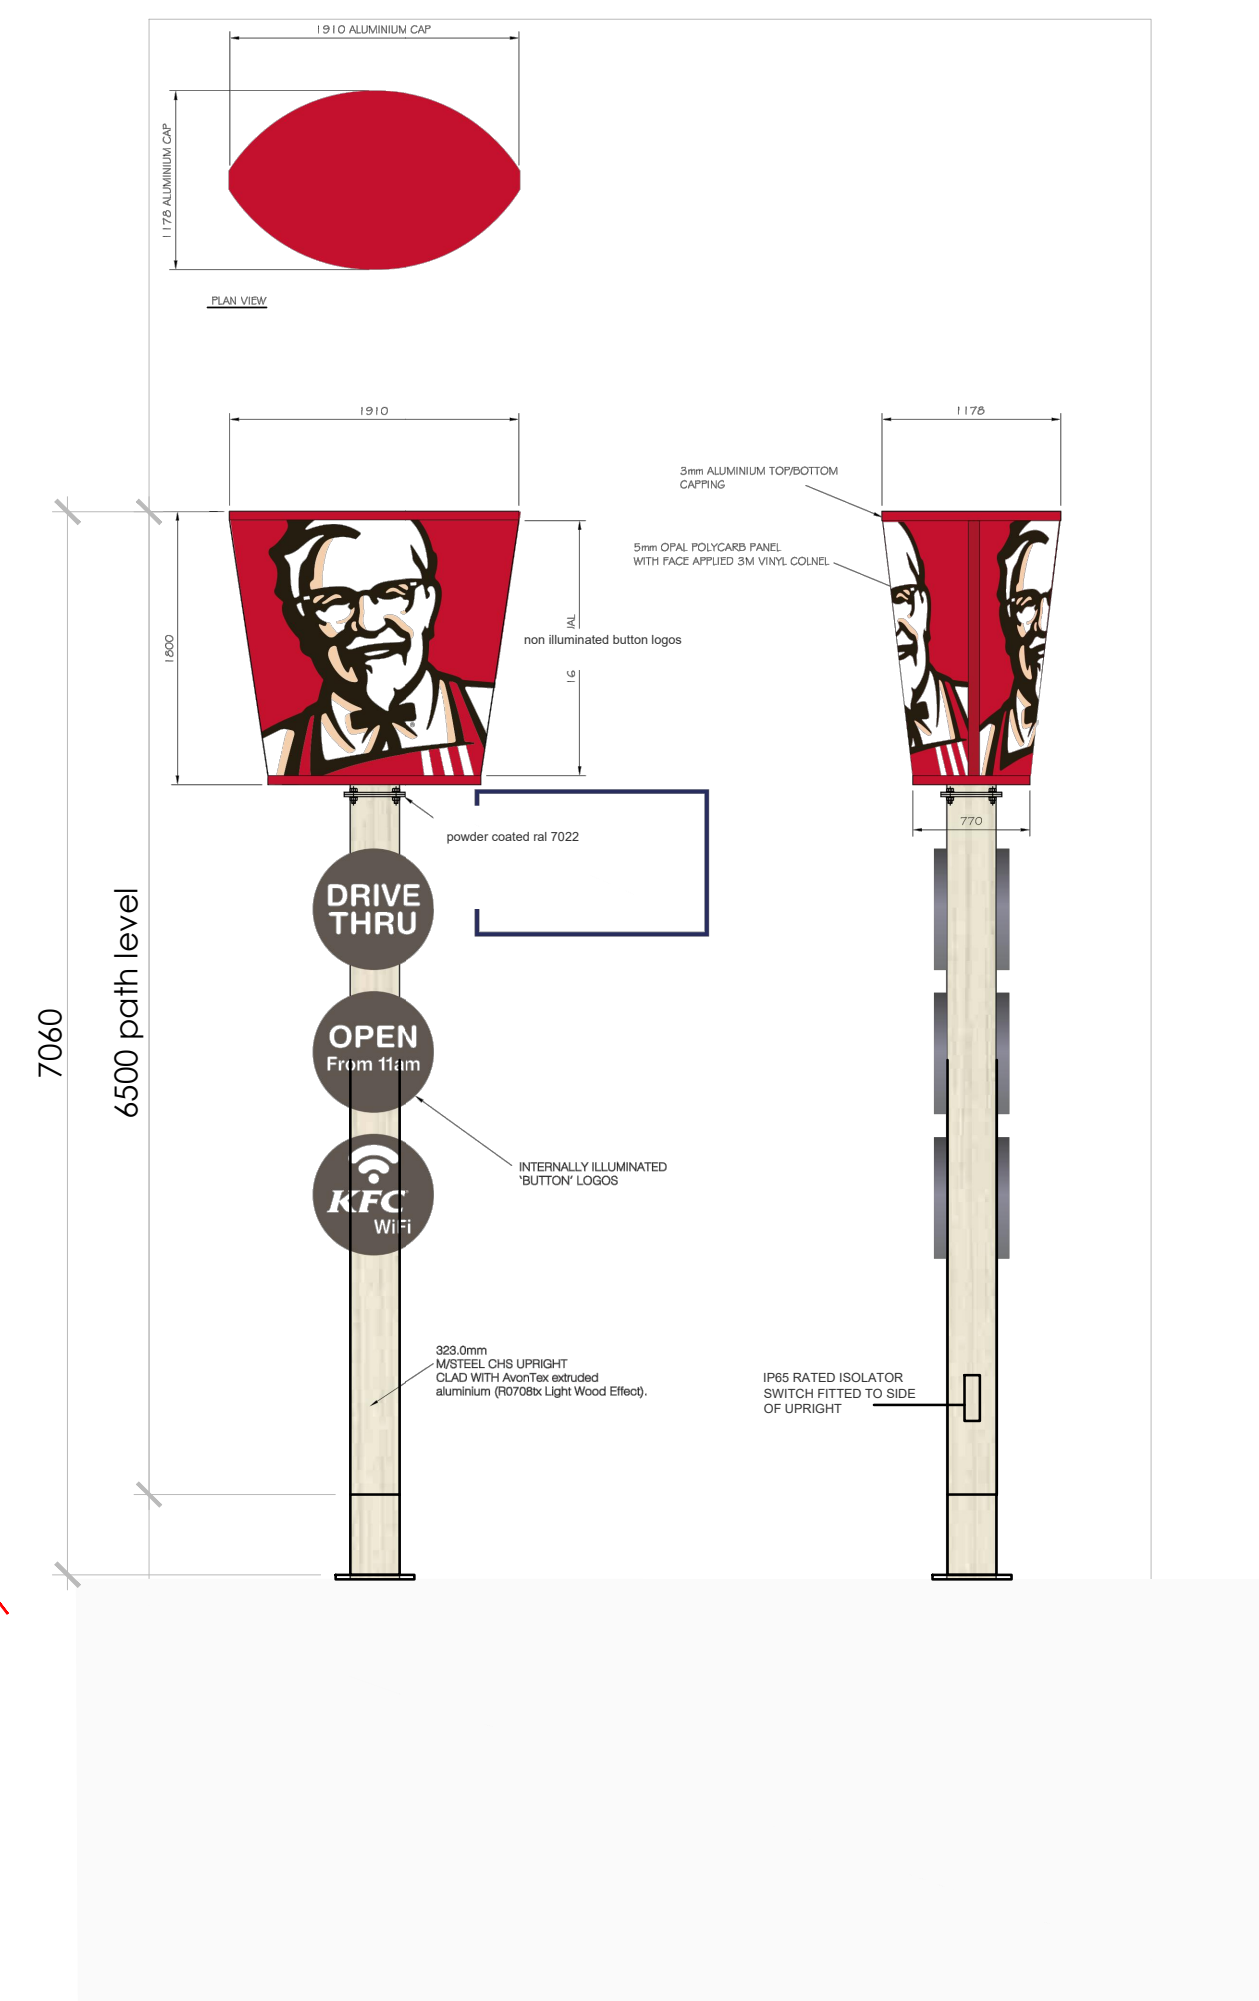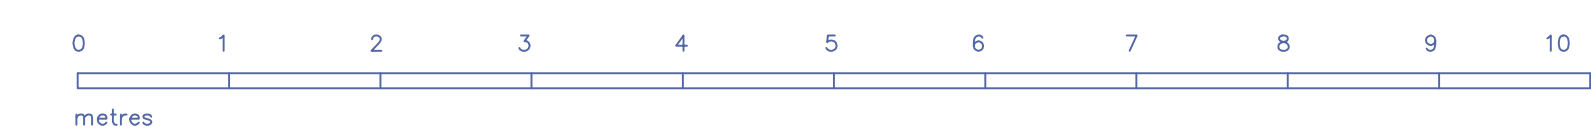

6.5m high totem sign

1 no. 6500 mm high (above FFL)x 1910mm wide x 1178mm deep **blade totem** sign.
Face panels 5mm opal polycarb panel with face applied 3m vinyl colanel.


Column to be M/steel CHS upright Painted Umber grey RAL 7022. Refer to Avon Sign drawings for further details.

Luminance level = 250 Candela per sqm

Non illuminated button logos

ALL DIMENSIONS TO BE CHECKED ON SITE.
DO NOT SCALE FROM THIS DRAWING EXCEPT FOR THE PURPOSES OF LOCAL AUTHORITY PLANNING

B	30.10.17	Updated bucket signage Hight 6.5m like original planning. different location like rev.A(AC).
rev	date	description

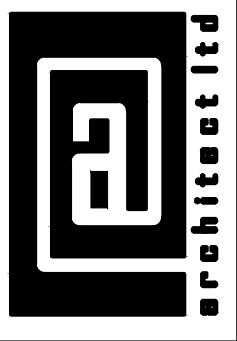

Suite 2
Clocktower House
Station Road
West Hamdon
Essex CM13 3XL
tel : 01708 477889
fax: 0709 223 4930
e : office@architect.ltd.uk
web : www.architect.ltd.uk



NEW BUILD.

store address
KFC BEDHAMPTON

Larchwood Avenue
P09 3QW

14-0062

drawing title
PROPOSED
Site Plan with signage

drawn by	checked	date
AI		APRIL 2017
store no.	scale	
0000	VARIOUS	

drawing no.	revision
0000/2011/B003/14-0062	B