


Plots 44 – 46

Olive Floor Area :
GF: 35.25 sqm 379.43 sq ft
FF: 35.25 sqm 379.43 sq ft
TOTAL: 70.5 sqm 758.86 sq ft

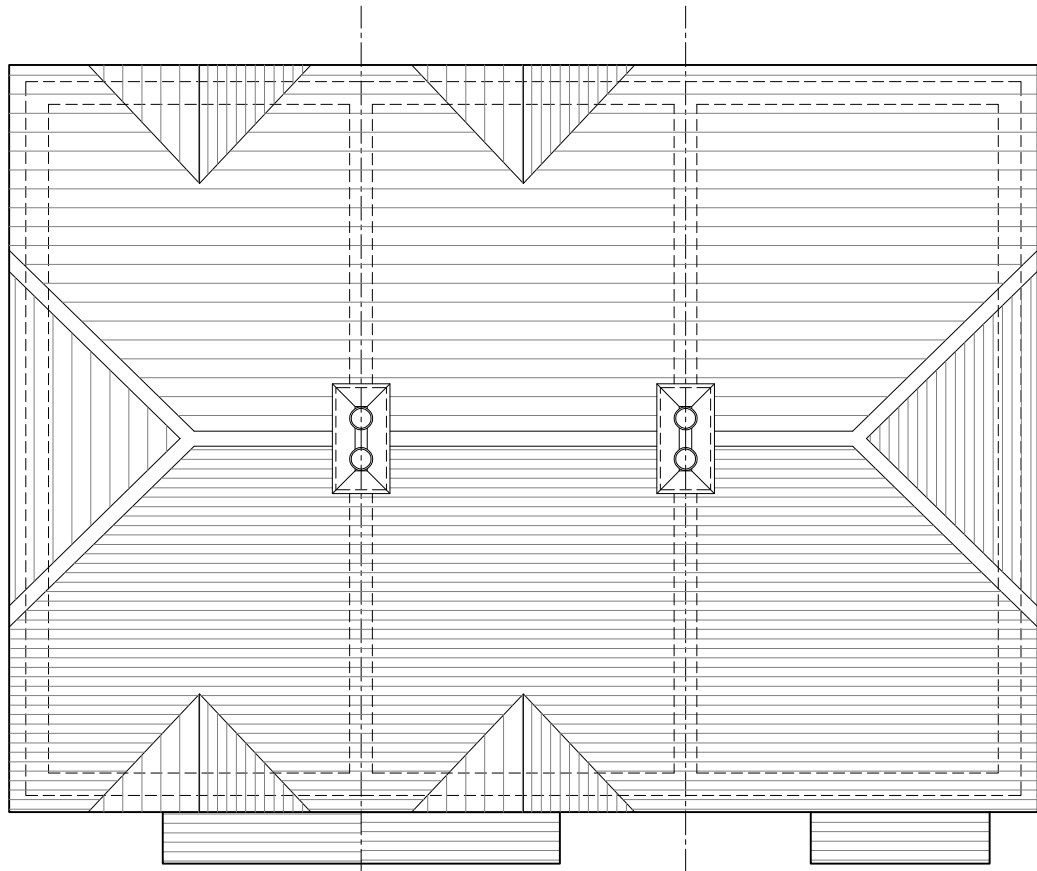

Roof Plan

REV. DATE		REVISIONS:	By XX	Planning	CLIENT: Bellway Homes LTD (Wessex)		PROJECT: Land West of Horndean Road Emsworth		Broadmede House Farnham Business Park Weydon Lane Farnham Surrey GU9 8QT Tel. 01252 267878 info@osparchitecture.com www.osparchitecture.com  ARCHITECTURE O'KEEFE SCANLON LIMITED
x	xx/xx/xx				xxxxx	SCALE: 1:100 (A3 ORIGINAL)		DRAWING: Olive – 2 Bedroom House Roof Plan	
DRAWN: RPO		16386			DATE: 21-03-17		P248		—

© COPYRIGHT EXISTS ON THE DESIGNS AND INFORMATION SHOWN ON THIS DRAWING

This drawing may be scaled or cross referenced to the scale bar for planning application purposes only. Do not scale for any other purpose, use figured dimensions only. Submitter to site and all necessary consents.

All dimensions to be checked by user and any discrepancies, errors or omissions to be reported to the Architect before work commences. This drawing is to be read in conjunction with all other relevant materials.