


Technical drawing of a building facade. The drawing shows a gabled roof structure. On the left, there is a vertical section with a small rectangular window. The main part of the facade is a large, light-colored rectangular area. To the right of this area is a gabled section with a dark, textured roof. A small, square window is located on the gabled section. The drawing is a line drawing with some shading to indicate depth and texture.

This architectural drawing shows a side elevation of a building. On the left, there are three windows of varying sizes, each with a triangular mullion pattern. To the right of these is a large glass door with a similar triangular mullion pattern. Further right is a long, narrow vertical window. On the far right is a large, multi-paned glass door or window. The building has a gabled roof on the left side and a flat roof on the right side. The drawing is a black and white line drawing with some shading to indicate depth.

This architectural drawing shows a side elevation of a building. The structure features a gabled roof on the right side, which is shaded in light gray. A large, rectangular window is positioned on the upper part of the gable. Below the roofline, there is a small square window. The main body of the building is white, with a dark gray base. On the left side, there are three small, rectangular windows arranged vertically. The drawing uses simple lines and shading to represent the building's form and features.

This architectural floor plan shows a building layout with a central corridor. On the left side, there is a large open area with a staircase. To the right of the corridor, there are several rooms, including a large room with a staircase and a smaller room with a window. The plan also shows a series of small, rectangular rooms or units along the right edge, each with a window. The overall layout is symmetrical and functional, with clear circulation paths.

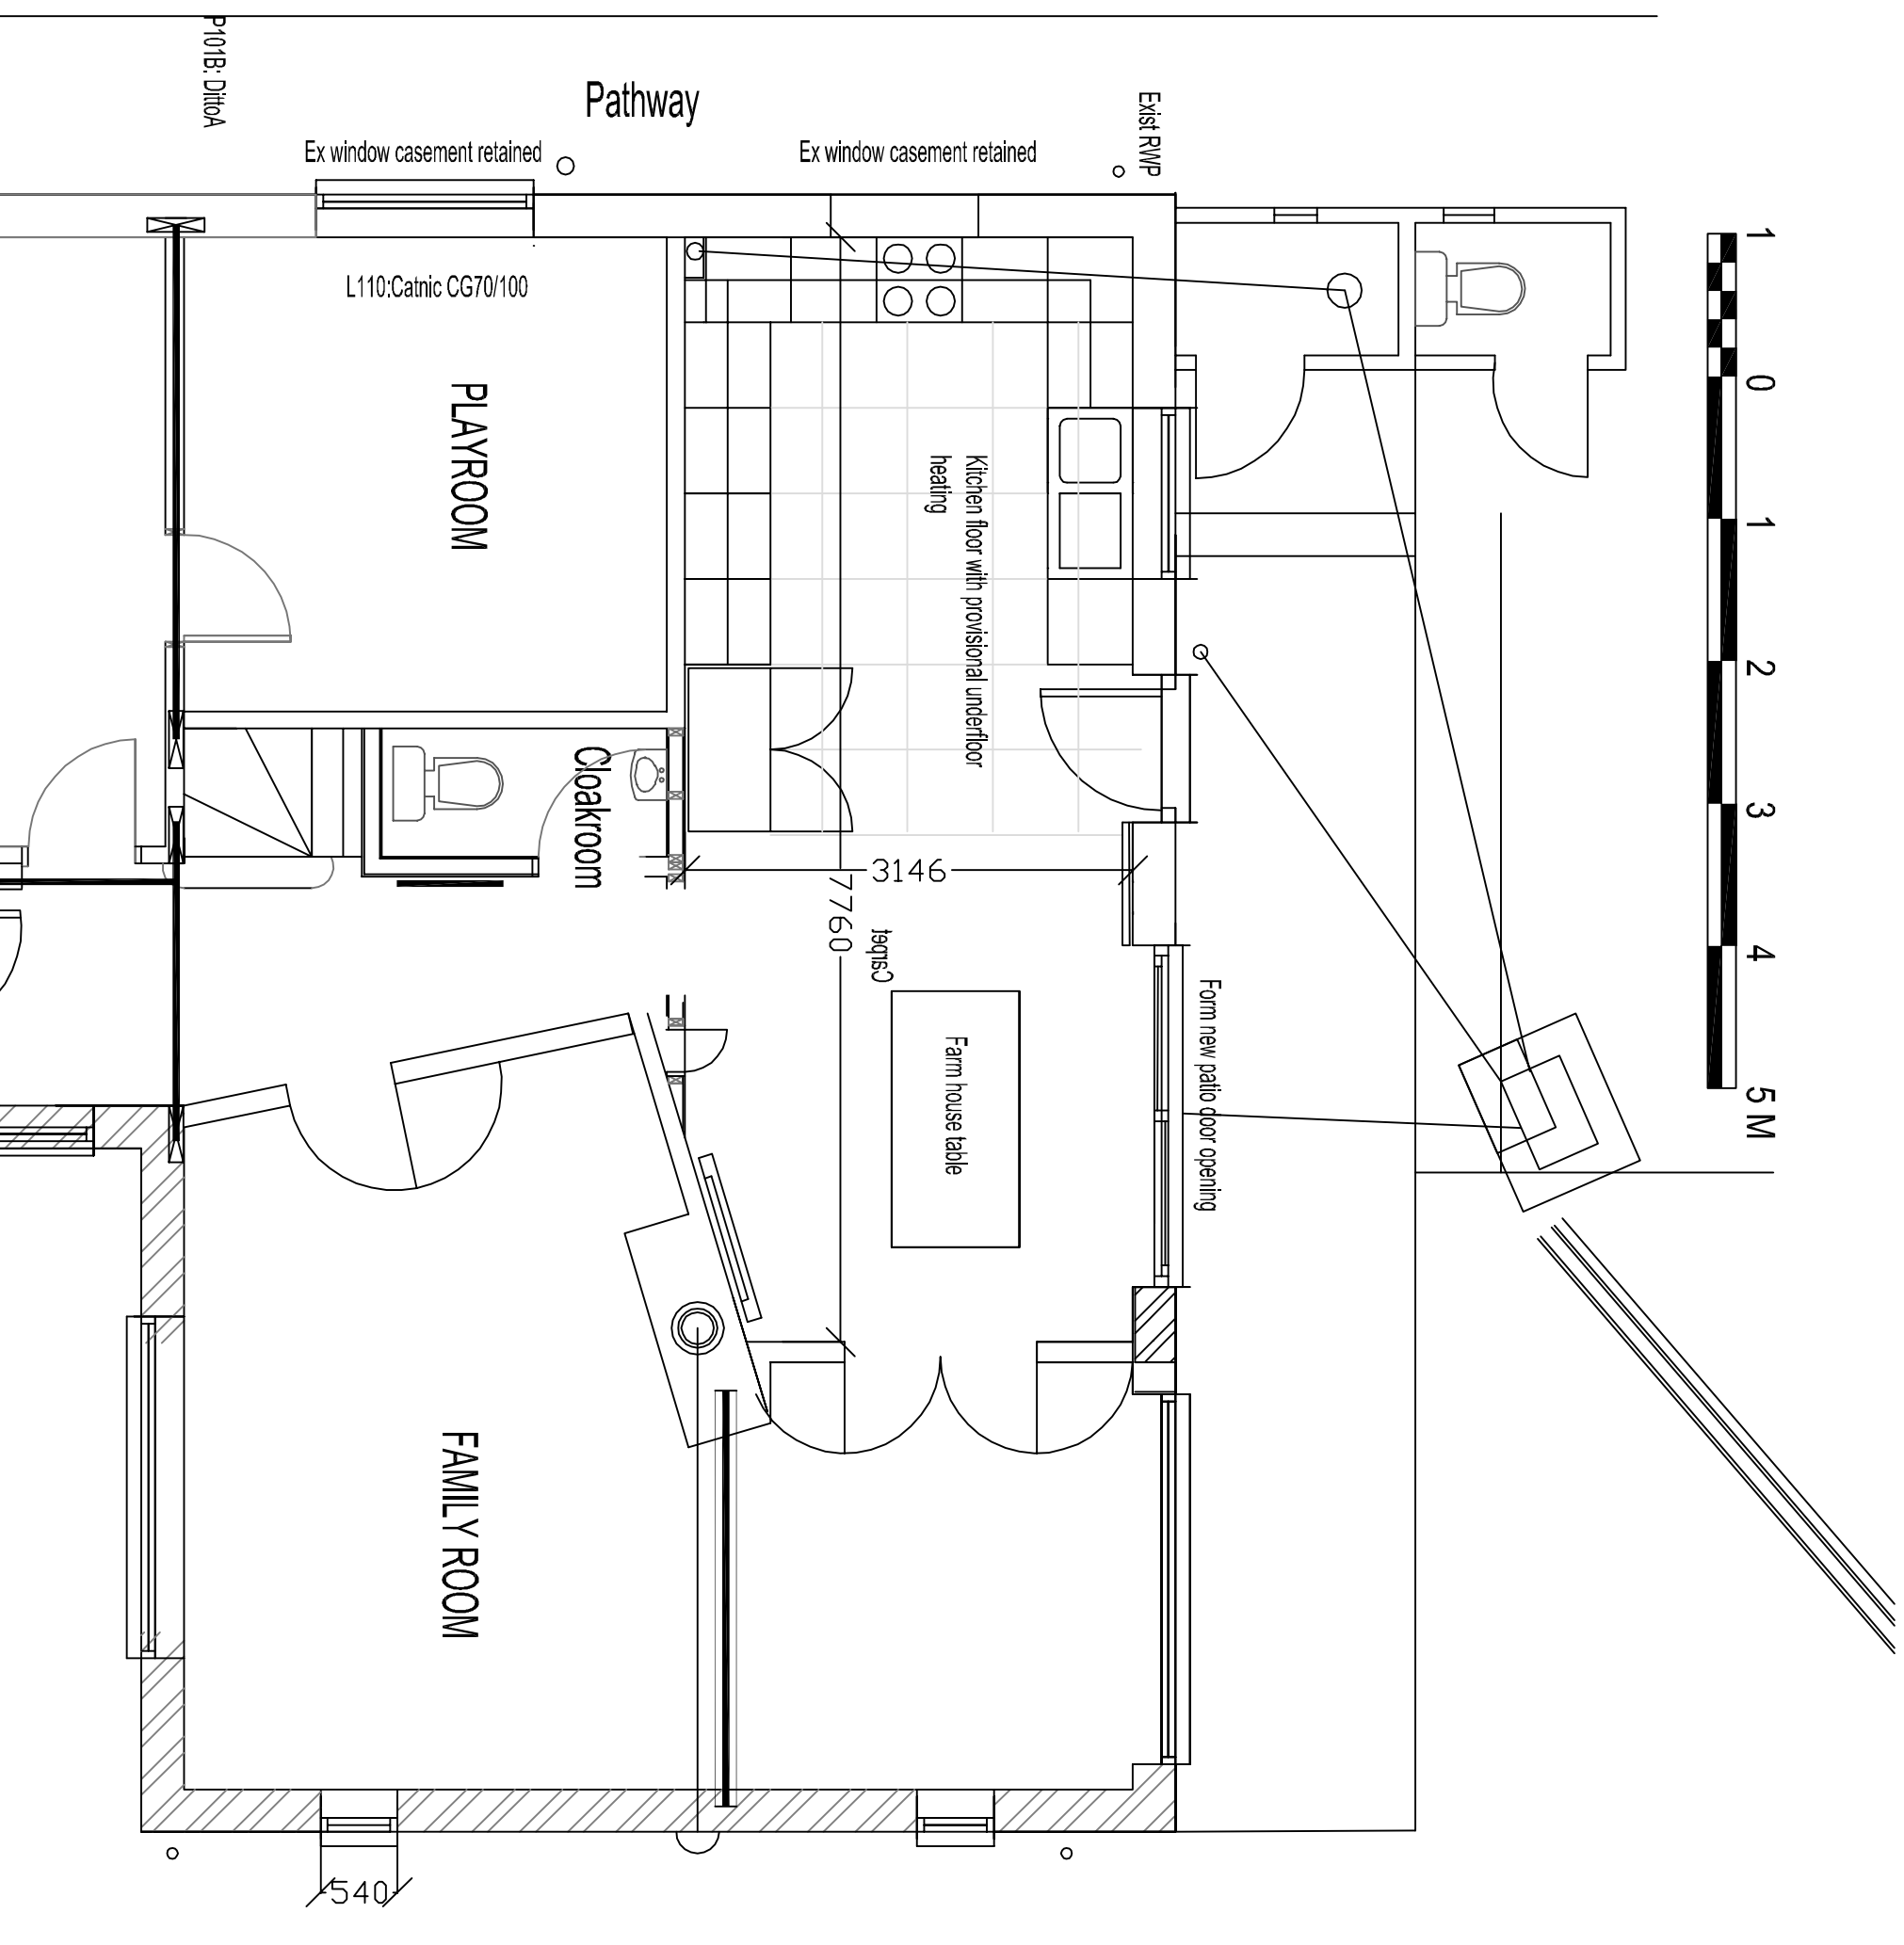

This floor plan shows a 4-bedroom house with the following details:

- Overall Dimensions:** 2400 (width) x 3690 (depth).
- Rooms and Dimensions:**
 - Bedroom 1 (1 bed): 3136 x 2730
 - Bedroom 2 (2 beds): 2176 x 2450
 - Bedroom 3 (3 beds): 3136 x 3388
 - Bedroom 4 (1 bed): 2400 x 3388
- Bathrooms:** Two full bathrooms, each containing a bathtub, toilet, and sink.
- Kitchen:** Located in the top right corner, featuring a sink and stove.
- Living Area:** A large open space in the center, including a staircase and a fireplace.
- Other Features:** A fireplace in the top left corner, a central hallway, and a front porch area.

Materials of construction to match existing

Drawing Title
PROPOSALS

Scale
1/100 & 1/50

21-Aug-17 A1

15/12-3/05	B
------------	---