

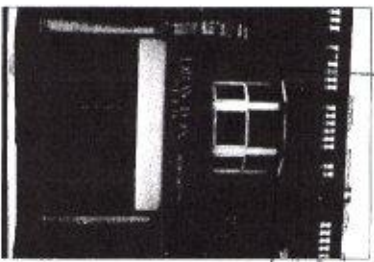


MEASUREMENTS

This is a C.A.D. drawing and may only be modified by hand in accordance with QA Procedure

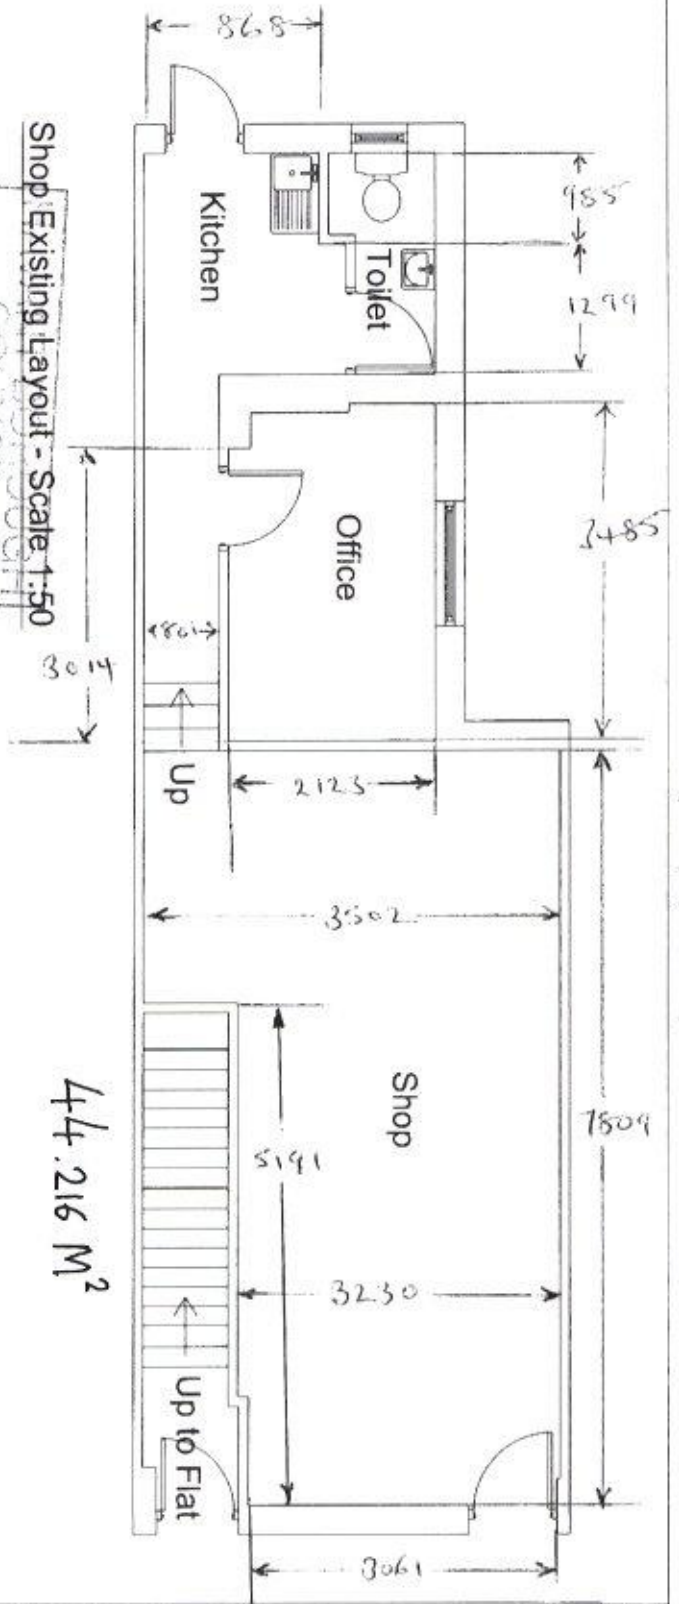

Front Elevation

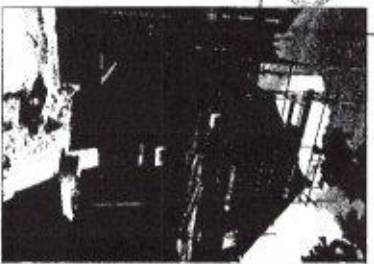


Rear Elevation



Location Plan - Scale 1:1250

NOTE: All dimensions to be checked on site prior to commencement of any work. Verify C.A.D. of any discrepancies before proceeding. Unacceptable.

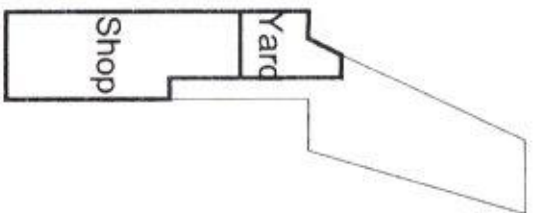

Scale 1:250

Shop Premises
26 North Street
Emsworth
PO10 7DG
Existing Layout

Date: July 2014

Scale: As Shown

Project: P.J. Robertson
Client: PR / 2014 / 01a

Author	PR	Drawn	PR
Checker	PR	Checked	PR
Scale	1:1250	Scale	1:1250
Project	PR	Project	PR
Client	PR	Client	PR