

NOTES:

Dimensions to be checked on site before commencing work. Any discrepancies shall be reported to the architect immediately.

Do not scale from these drawings except for planning purposes.


Use figured dimensions only.

Where applicable this drawing is to be read in conjunction with other consultants' drawings.

All drawings to be read in conjunction with specification and all other drawings including structural engineer and mechanical and electrical drawings / specification




Proposed South East Elevation
@ 1:50 (A1)

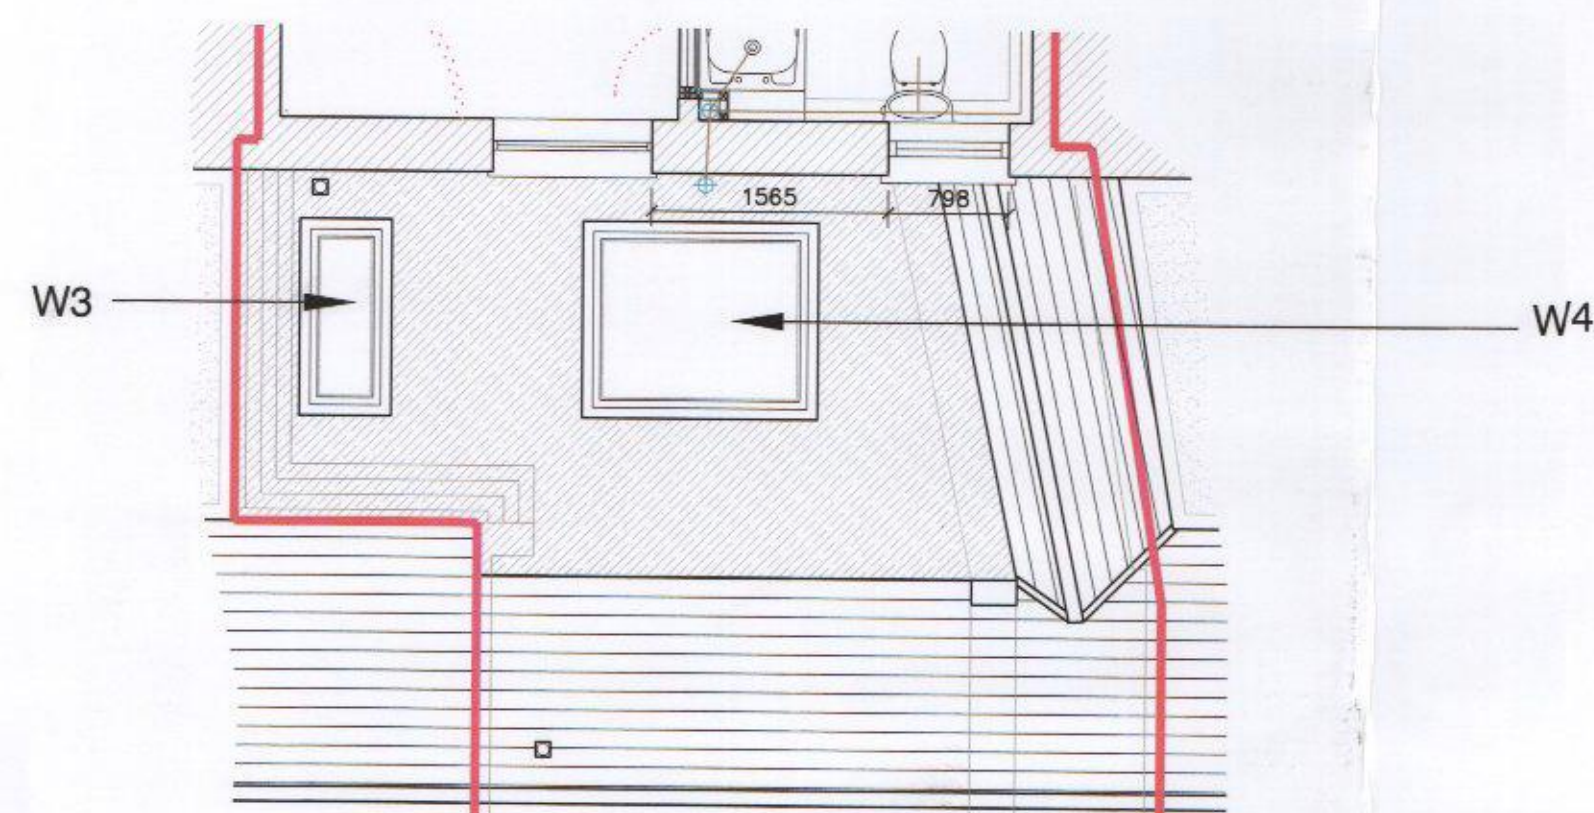

Proposed Lantern Plan
@ 1:50 (A1)

Proposed Window 5
@ 1:5 (A1)

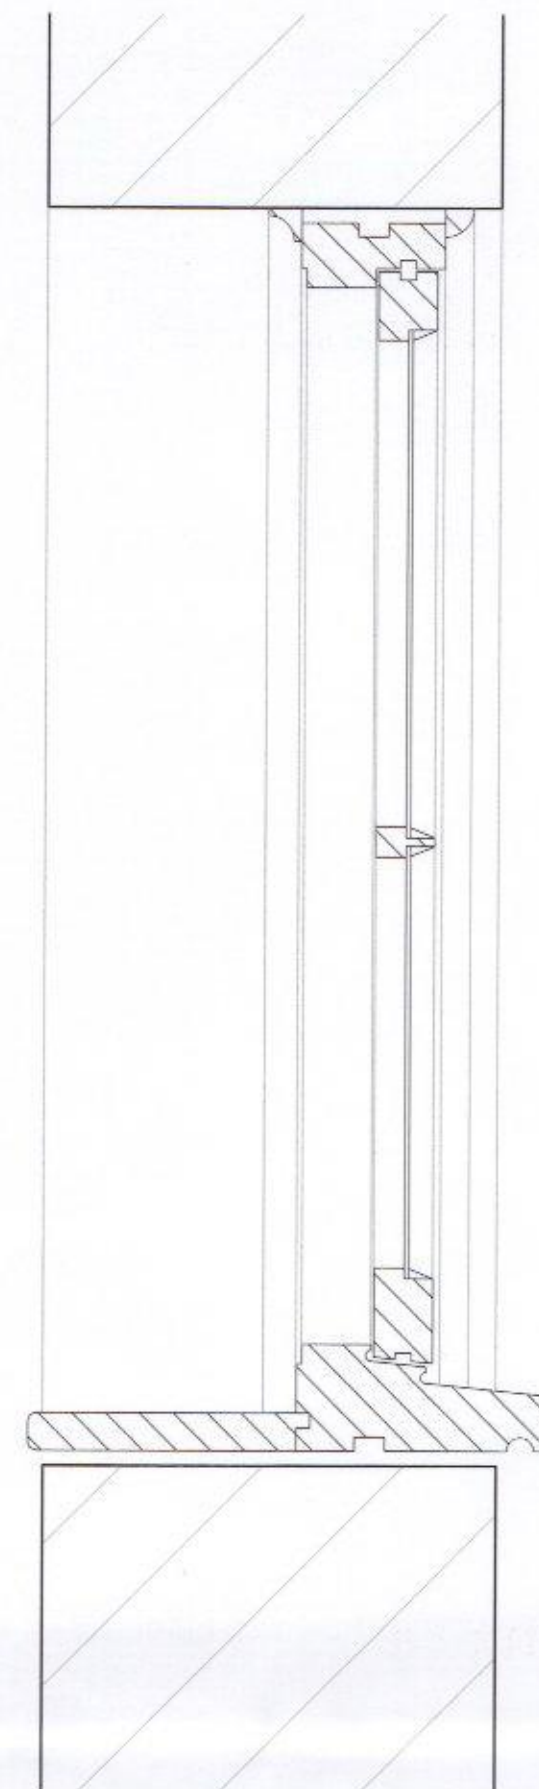

Softwood timber frame
painted white

Cil

Existing wall

URVANT BOROUGH
COUNCIL
28 SEP 2016
RECEIVED

REV	DATE	AMENDMENT	DRAWN

hd
architects

Helyer Davies Architects Ltd
1 The Old Flour Mill,
Emsworth, PO10 7BT
01243 370 715
www.hdarchitects.co.uk mail@hdarchitects.co.uk

CLIENT
Philippa Garety & Clare Herbert

PROJECT
15 Queen Street
Emsworth
Hampshire
PO10 7BU

DRAWING
Windows

SCALE
as noted @ A1

DATE September 2016 **DRAWN** SR/NW

DRAWING NUMBER 15017-105 **REVISION**