



NOTES:

1. FOR GENERAL NOTES SEE SHEET 01.

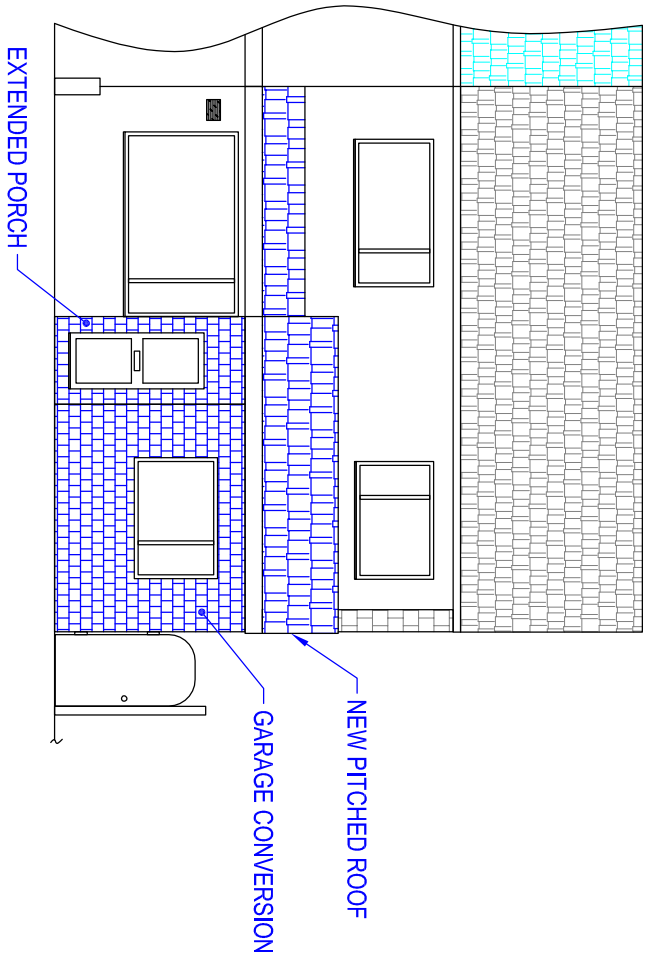

FRONT ELEVATION

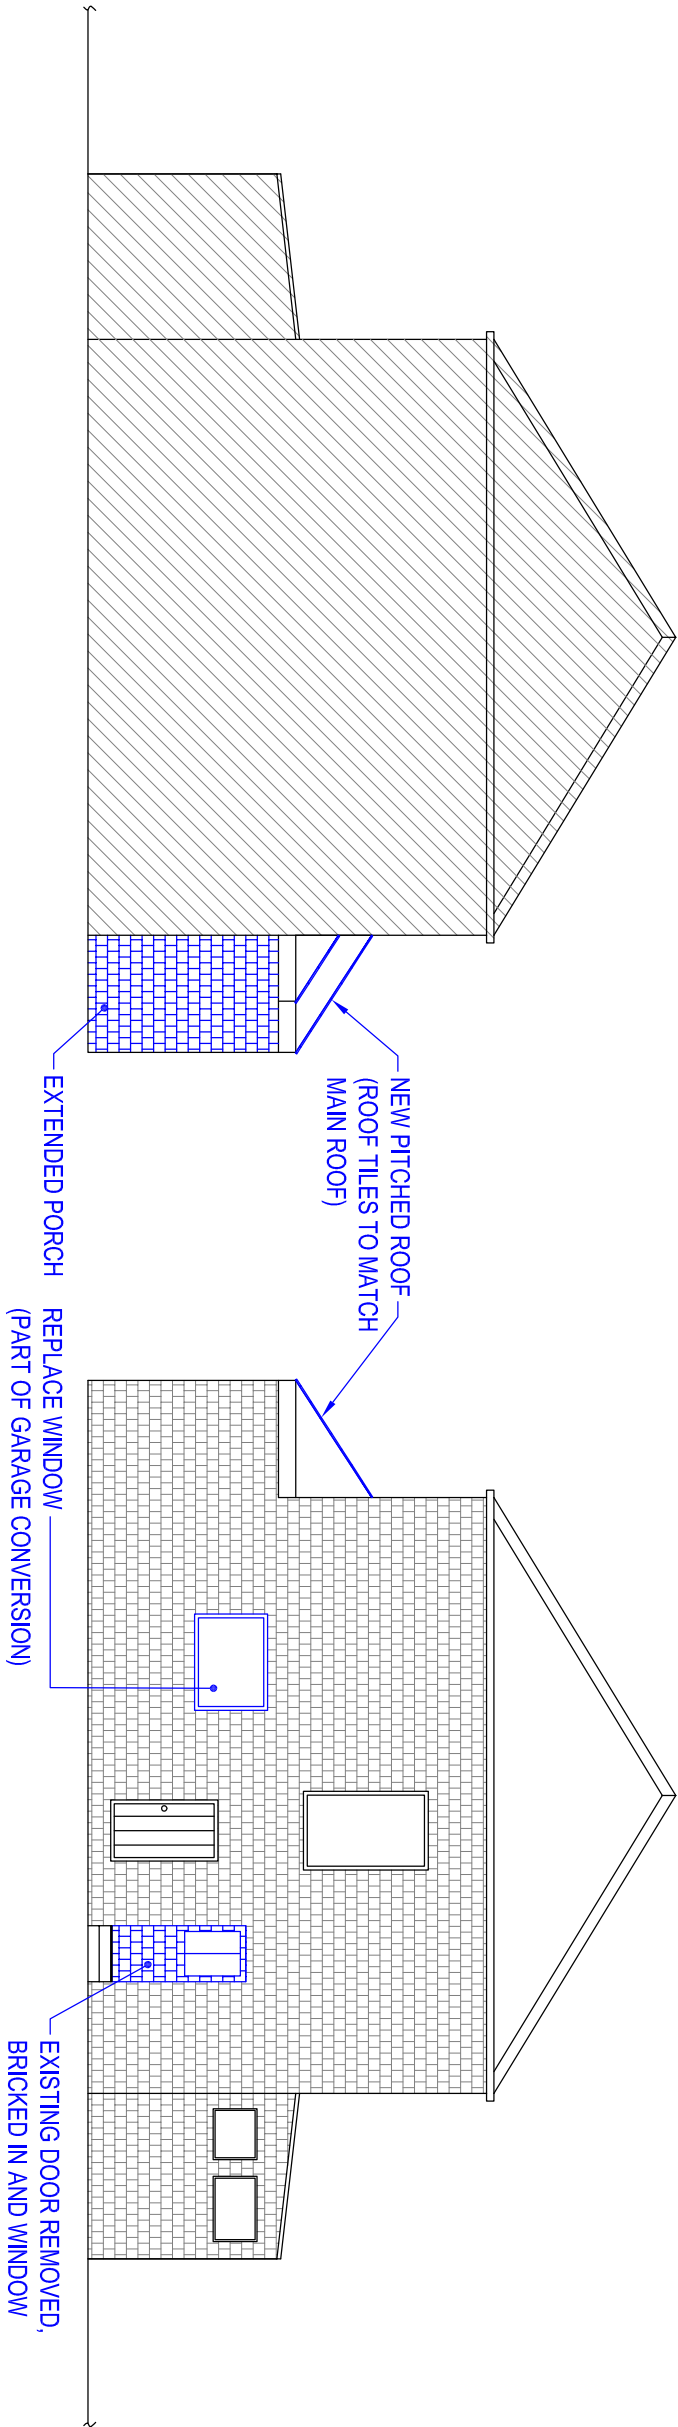

ADJOINING SIDE ELEVATION

DETACHED SIDE ELEVATION

01	22/12/2016	AC				FIRST PLANNING APPLICATION
ISS	DATE	DRN	CKD	CERT		DESCRIPTION

REVISION TABLE

MR. ARON COBB 118 CORBETT ROAD WATERLOOVILLE PORTSMOUTH HAMPS PO7 5TF aronc@camk.com			PROJECT: HOME IMPROVEMENTS TITLE: 118 CORBETT ROAD ELEVATIONS (PROPOSED)		
SCALE: 1:100	SHEET SIZE: A3	ALL DIMENSIONS SHOWN IN MM			DRG No: 08
			TOTAL SHTS	SHt No:	ISS:
			08	06	01