


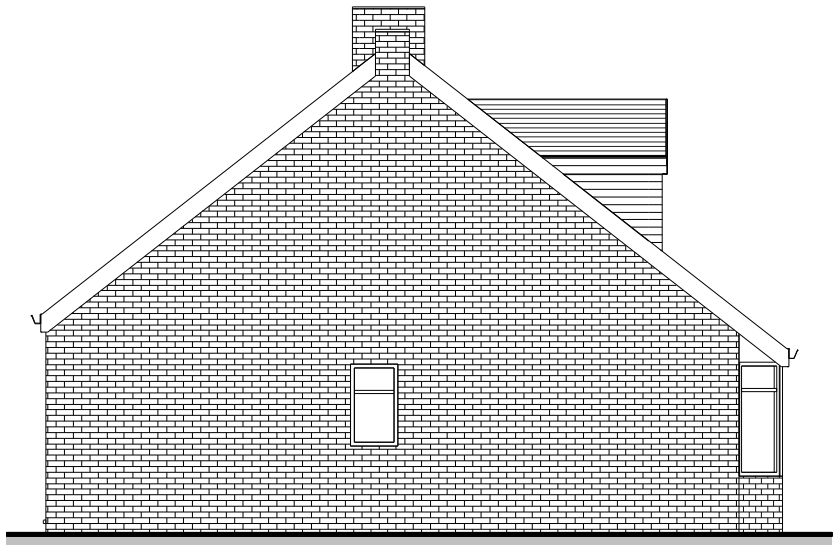


Existing North Elevation

1 : 100



Existing West Elevation

1 : 100

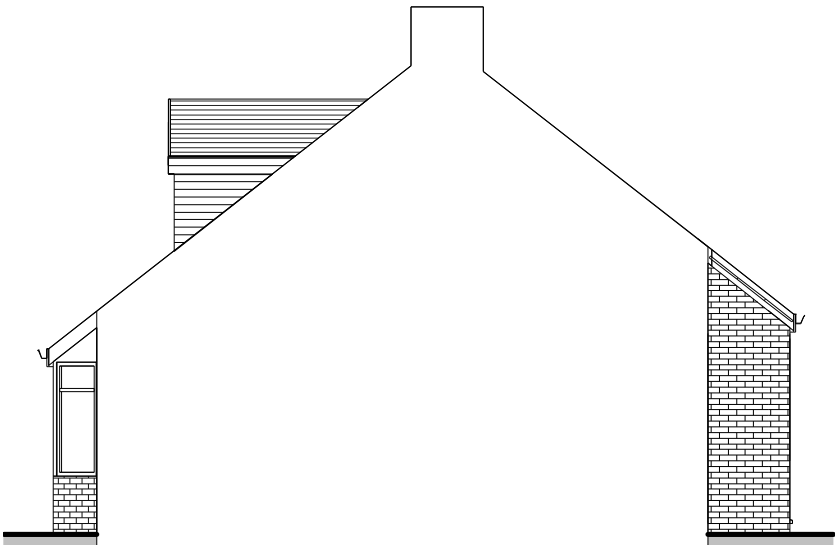

Existing East Elevation

1 : 100



Proposed North Elevation

1 : 100


Volumetrics

Dormer
 $4.105 \times 1.231 \times 1.633 / 2 = 4.126 \text{ m}^2$

Dormer Roof
 $4.105 \times 1.176 \times 1.633 / 2 = 3.942 \text{ m}^2$


Total 8.068 m2

Materials to
 match existing

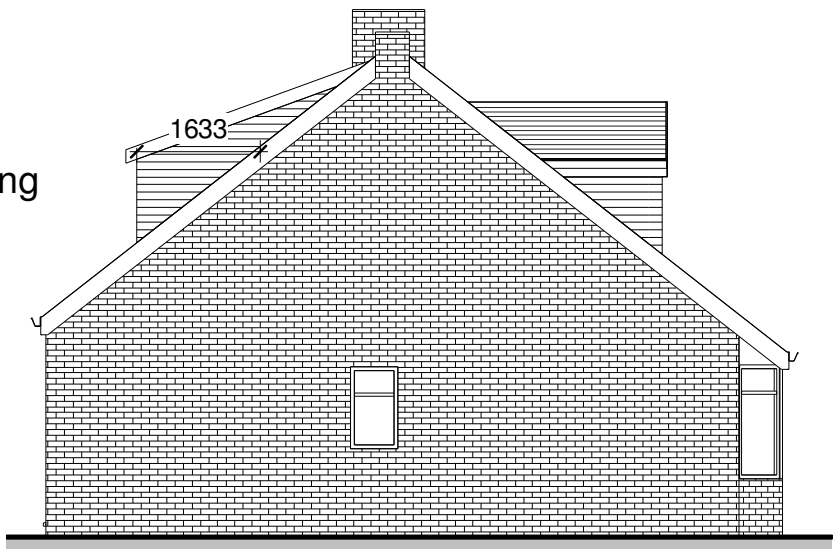



Proposed West Elevation

1 : 100

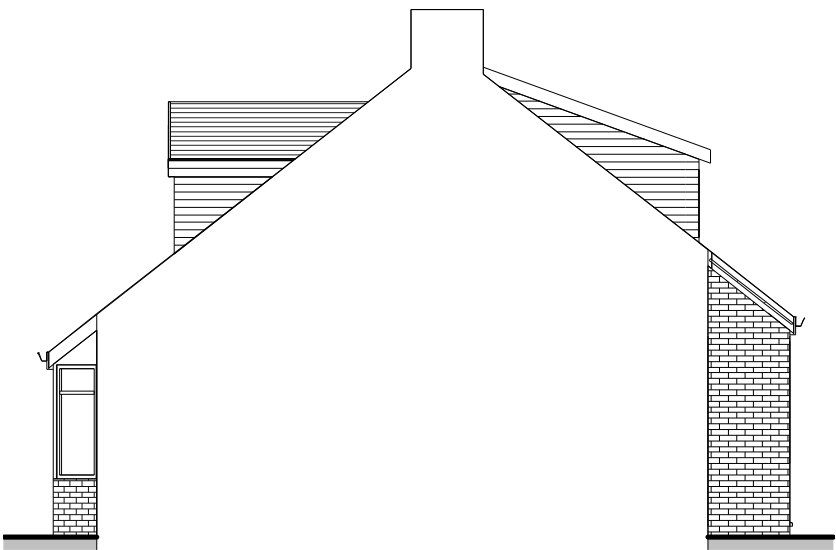

Proposed East Elevation

1 : 100

  

www.yourhomeplans.co.uk

Tel: 0800 6127 664 Your Home Plans




These drawings are for approval purposes. Materials and products should not be ordered based on scaling from drawings as errors may occur along existing building lines. All measurements and supporting elements are to be checked on site. Refer to Your Home Plans if any differences are found.

Mr & Mrs Johnson
 1 Park Farm Road
 Purbrook
 Waterlooville
 PO7 5HN


Elevations

Project number 1PAR-17
 Date 24th April 2017
 Drawn by JG
 Checked by Checker


A101
 Scale 1 : 100

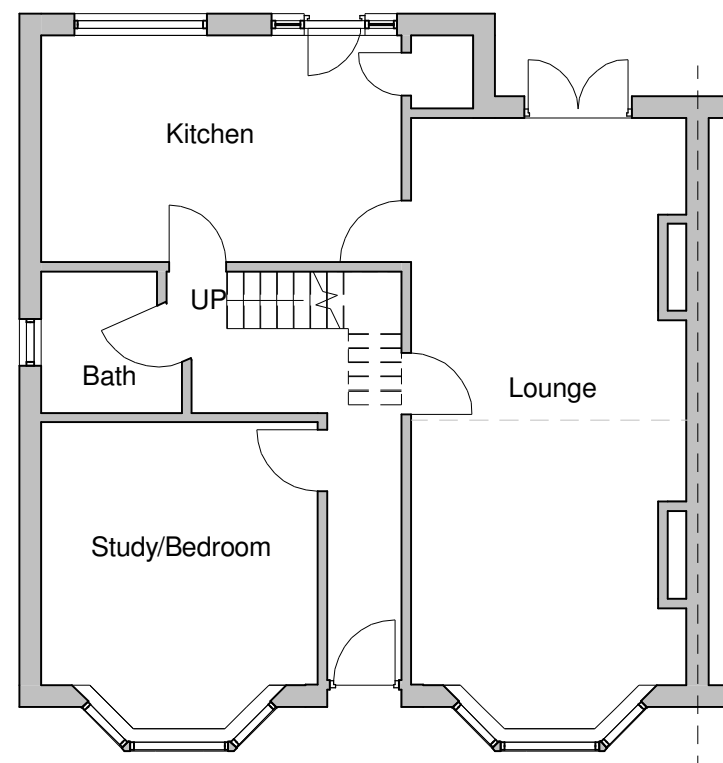


Existing Ground Floor
1 : 100

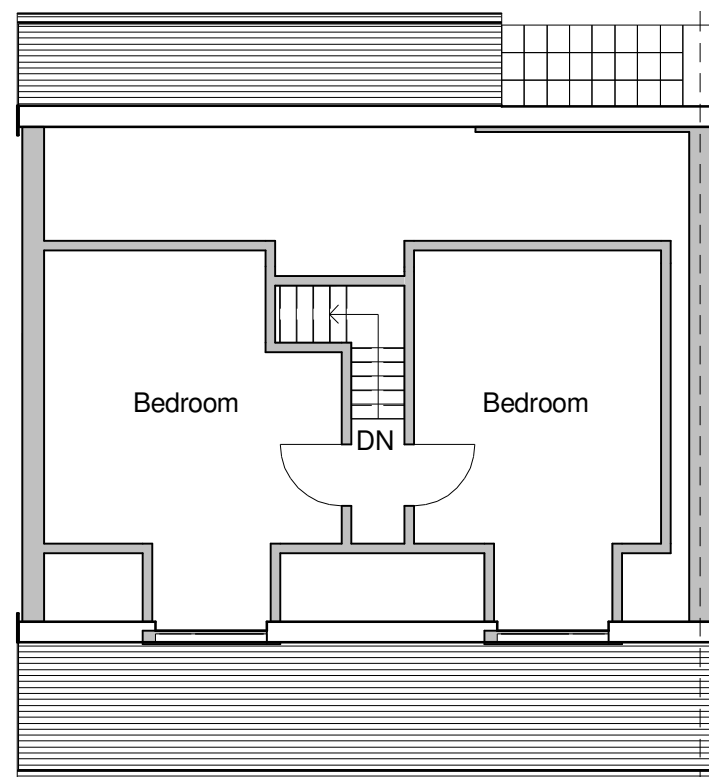

Existing First Floor
1 : 100

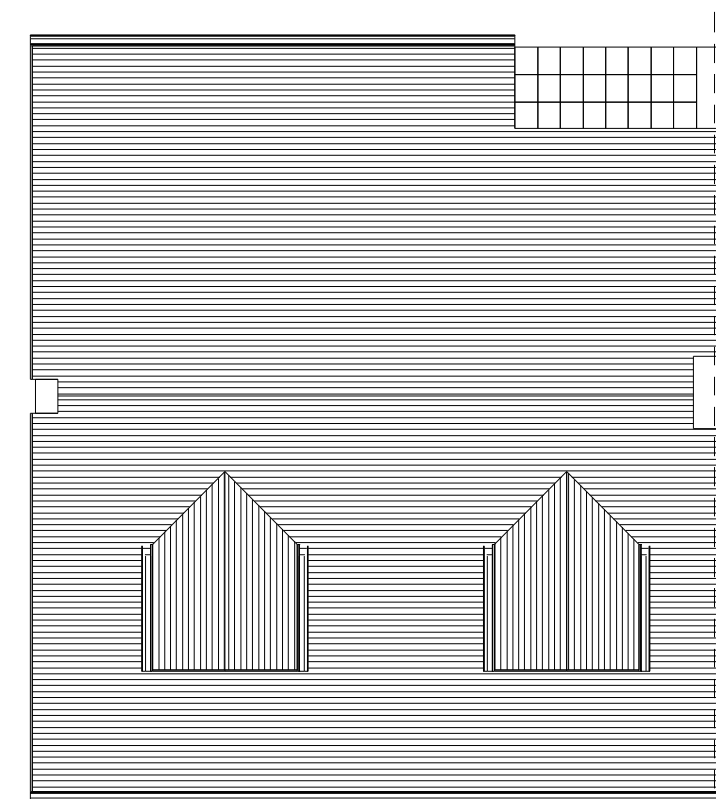

Existing Roof Plan
1 : 100

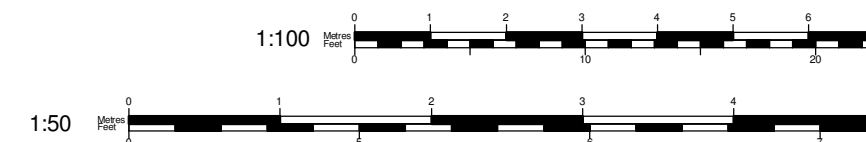

www.yourhomeplans.co.uk

Tel: 0800 6127 664 Your Home Plans




These drawings are for approval purposes. Materials and products should not be ordered based on scaling from drawings as errors may occur along existing building lines. All measurements and supporting elements are to be checked on site. Refer to Your Home Plans if any differences are found.


Mr & Mrs Johnson
1 Park Farm Road
Purbrook
Waterlooville
PO7 5HN

Existing Floor Plans


Project number	1PAR-17	A102
Date	24th April 2017	
Drawn by	JG	
Checked by	Checker	Scale 1 : 100

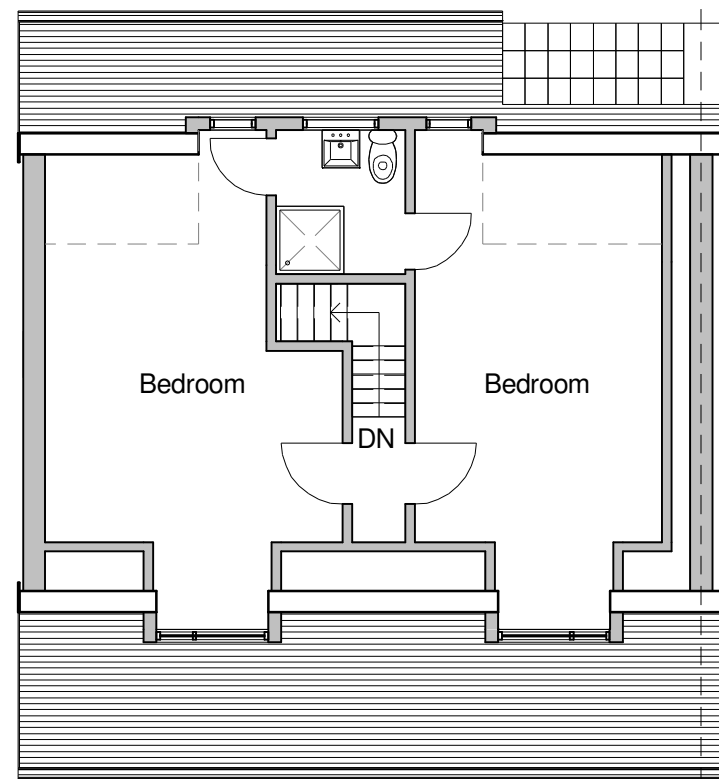

Proposed First Floor
1 : 100

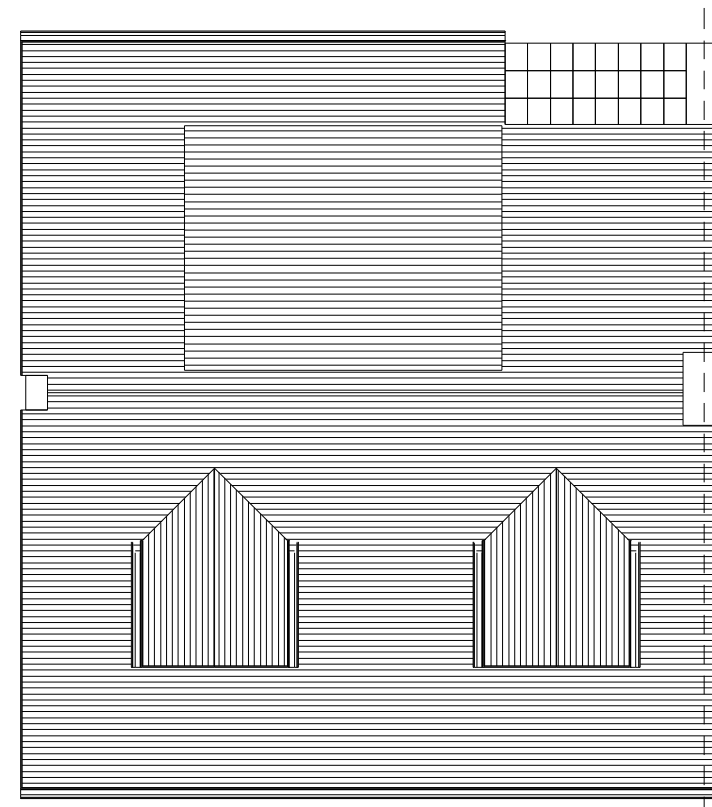

Proposed Roof Plan
1 : 100

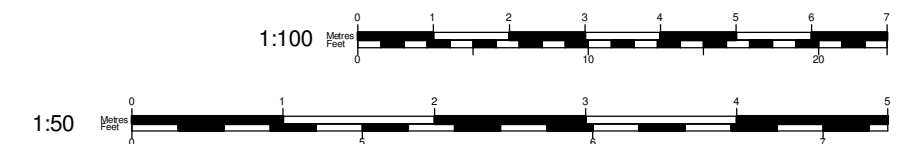

www.yourhomeplans.co.uk

Tel: 0800 6127 664 Your Home Plans



These drawings are for approval purposes. Materials and products should not be ordered based on scaling from drawings as errors may occur along existing building lines. All measurements and supporting elements are to be checked on site. Refer to Your Home Plans if any differences are found.

Mr & Mrs Johnson
1 Park Farm Road
Purbrook
Waterlooville
PO7 5HN

Proposed Floor Plans

Project number 1PAR-17


Date 24th April 2017

Drawn by JG

Checked by Checker

A103

Scale 1 : 100

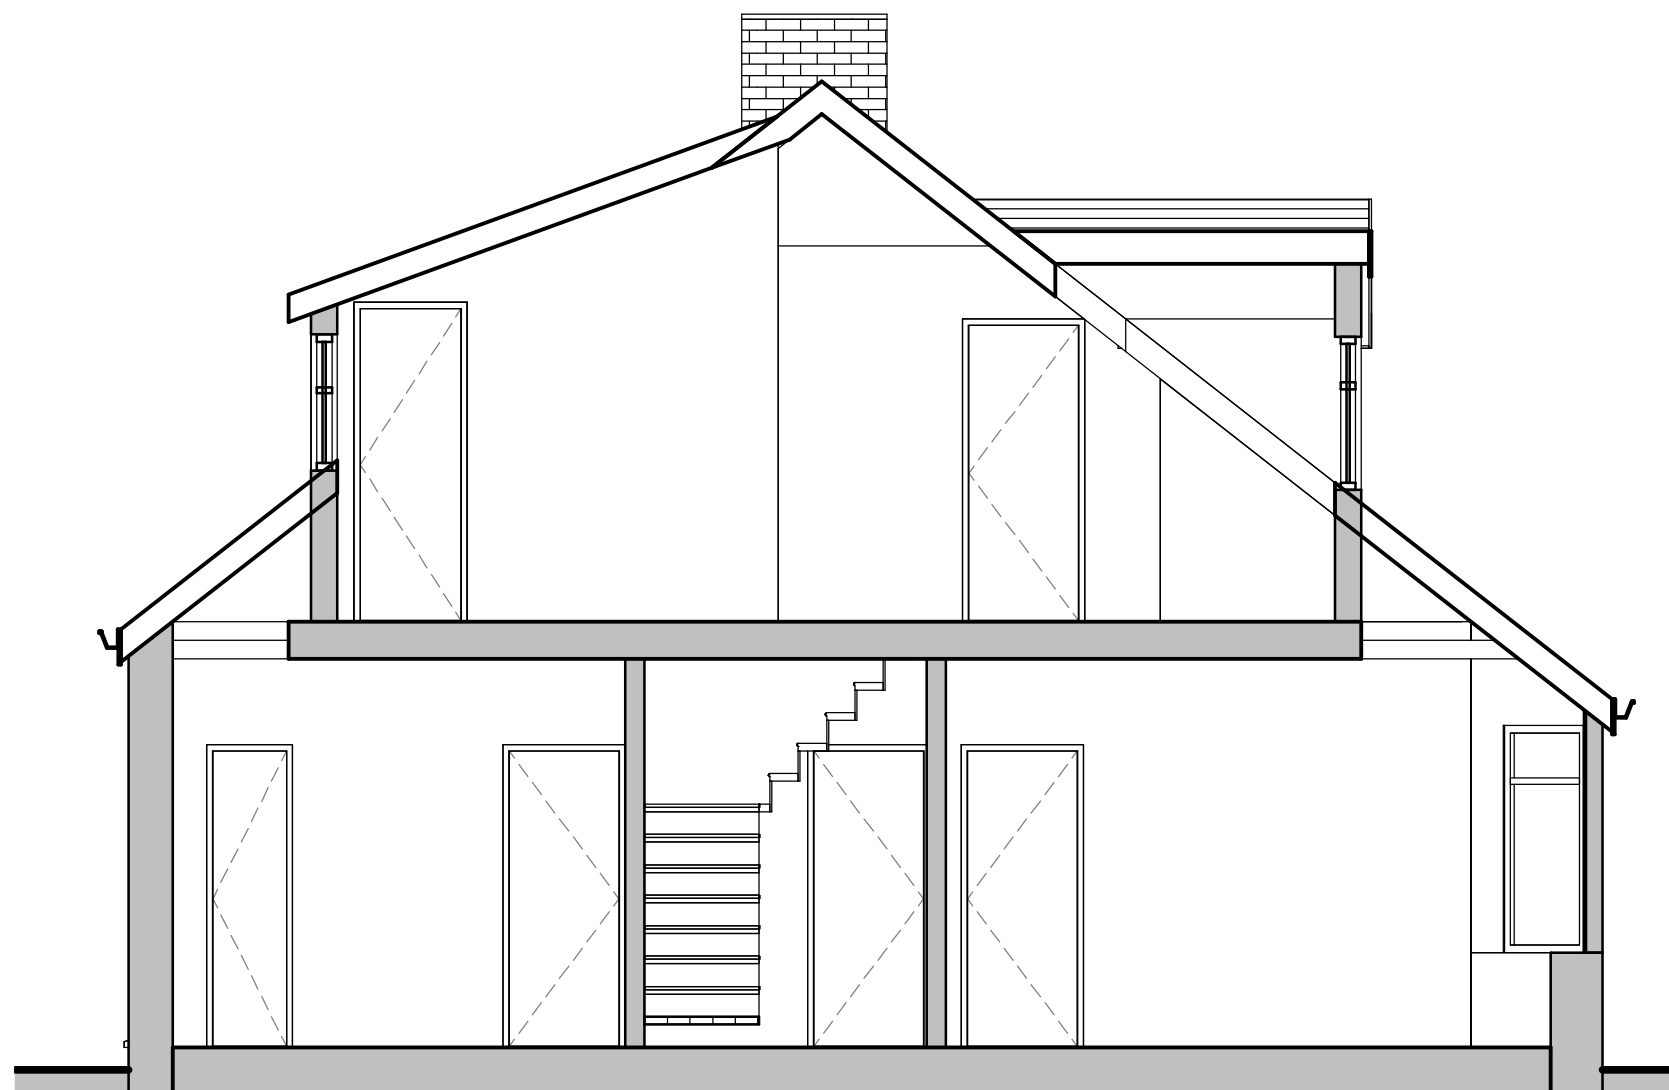

Section
1 : 50



www.yourhomeplans.co.uk

Tel: 0800 6127 664 Your Home Plans



These drawings are for approval purposes. Materials and products should not be ordered based on scaling from drawings as errors may occur along existing building lines. All measurements and supporting elements are to be checked on site. Refer to Your Home Plans if any differences are found.

Mr & Mrs Johnson
1 Park Farm Road
Purbrook
Waterlooville
PO7 5HN

Section

Project number 1PAR-17

Date 24th April 2017

Drawn by JG

Checked by Checker

A104

Scale 1 : 50