



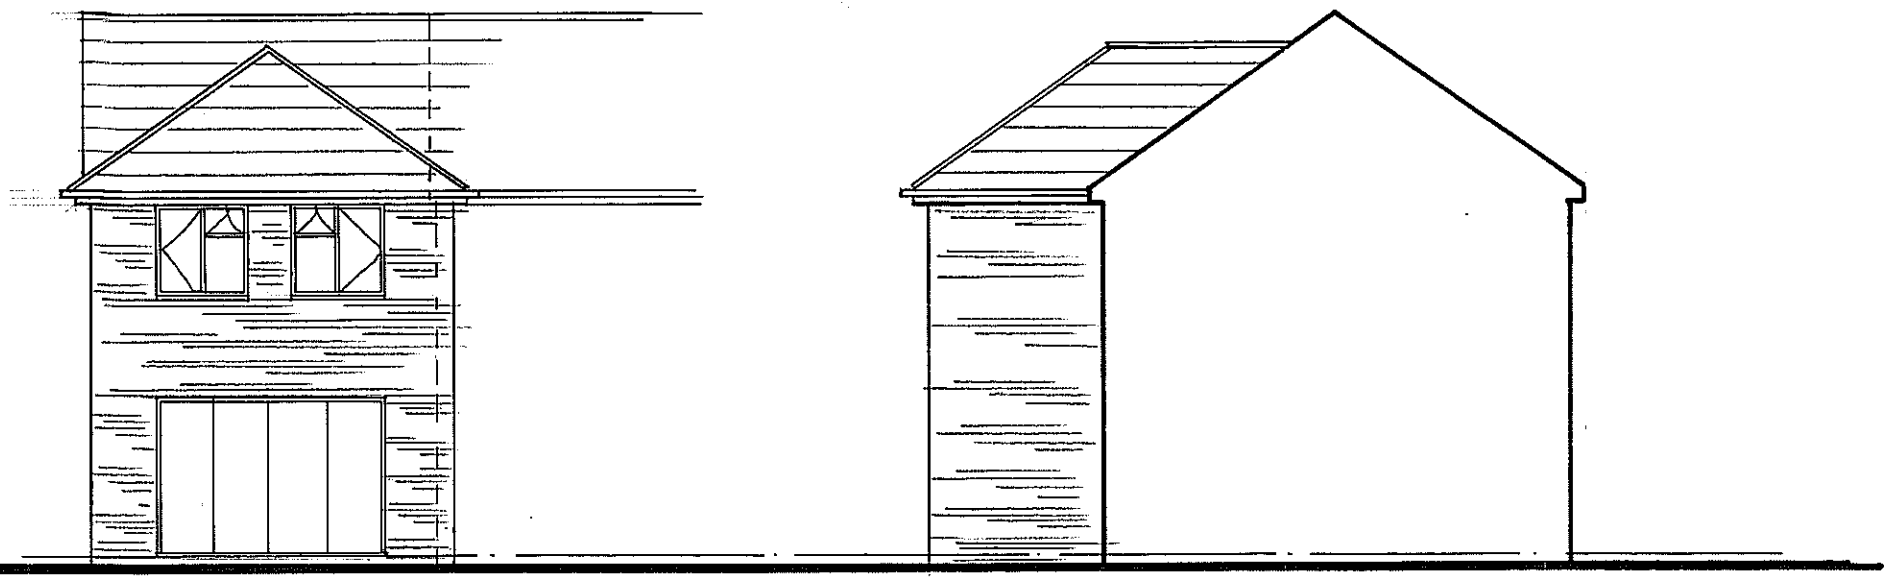


REAR

SIDE

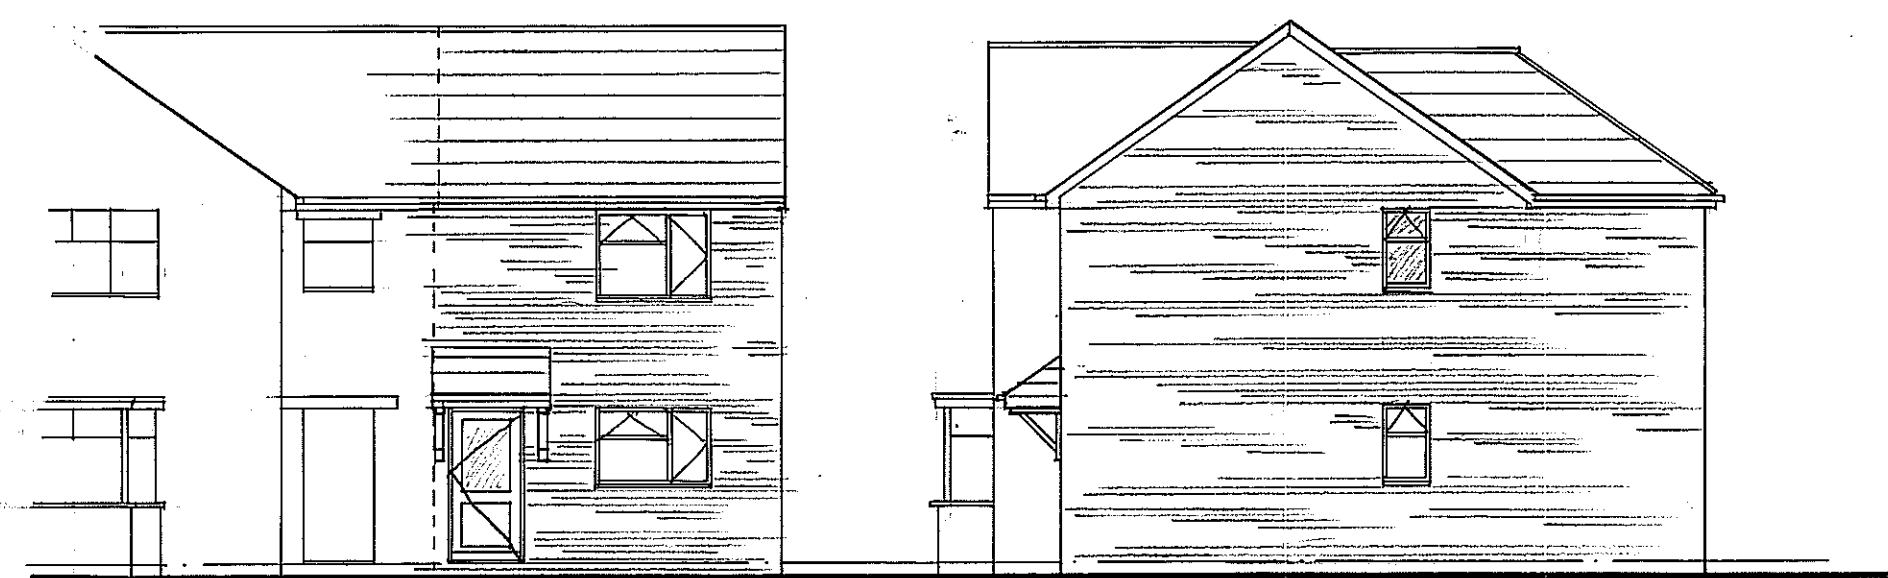


FRONT


SIDE

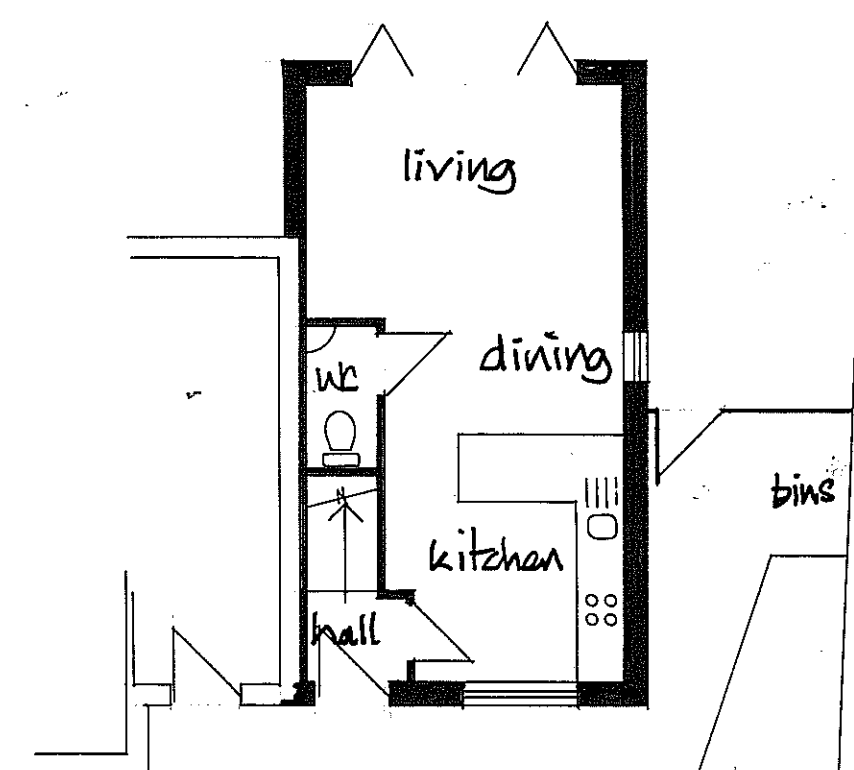


GROUND FLOOR

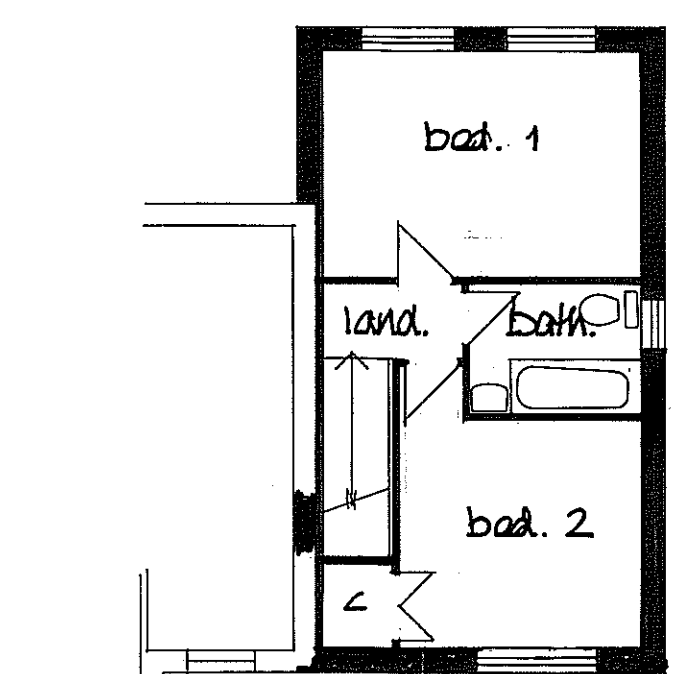


FIRST FLOOR

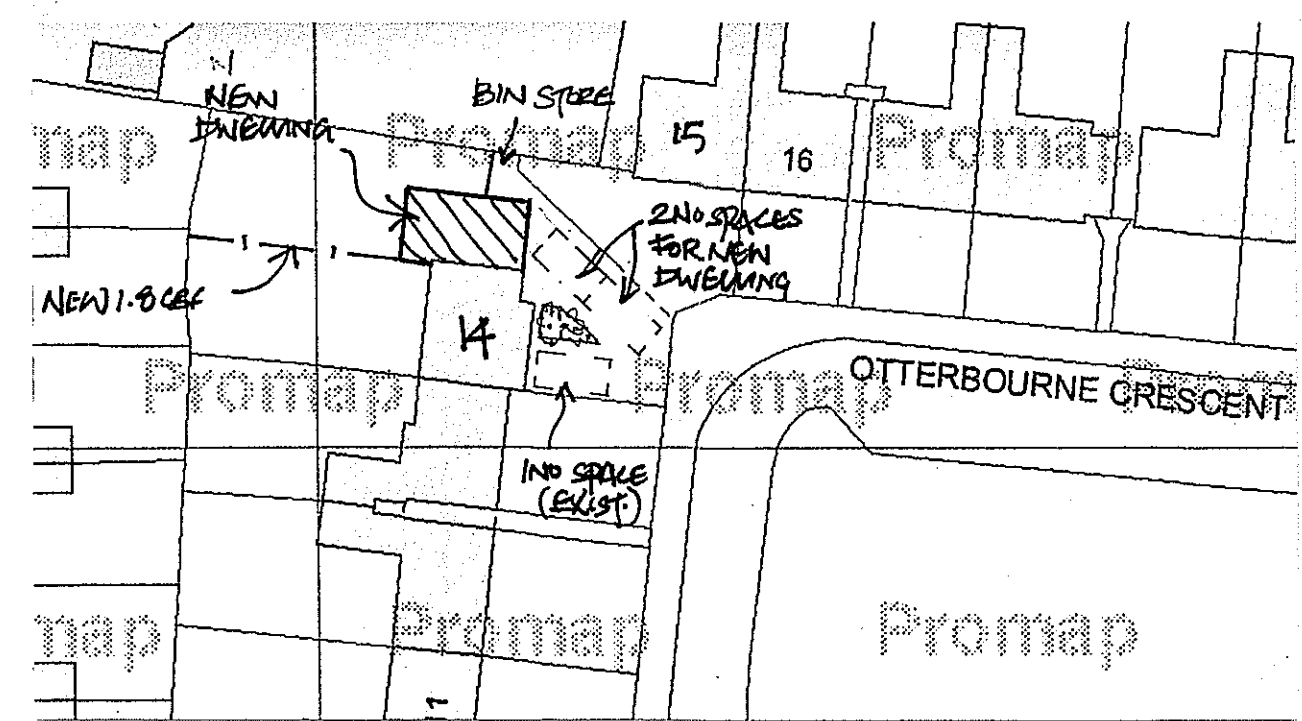


SITE PLAN
Scale 1:500

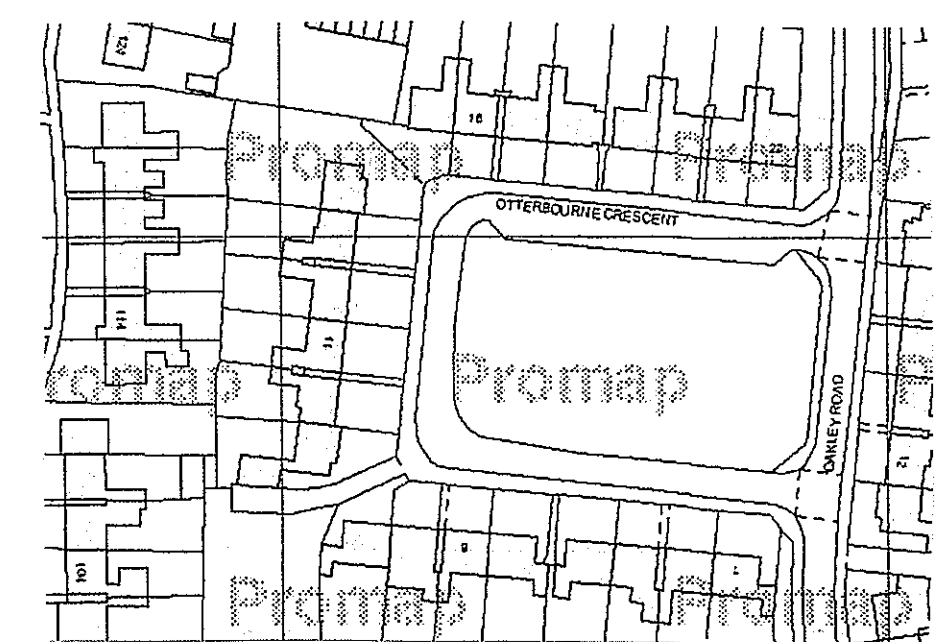

LOCATION PLAN
Scale 1:1250
OS LU 100046326

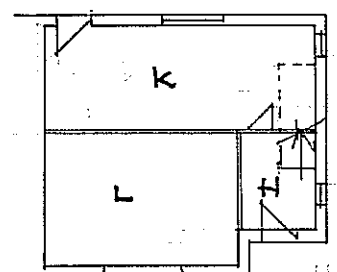

GROUND
EXISTING PLAN

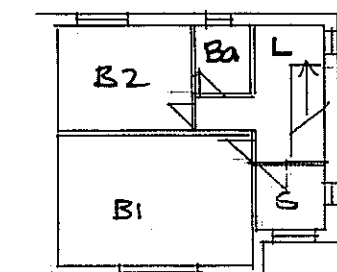

FIRST

DEREK TREAGUS ASSOCIATES ARCHITECTURAL SERVICES No3-The Townhouse, 20 Nelson Road, Southsea, Hampshire PO5 2AS Tel: 07956 624094 Email: derek.treagus@ntlworld.com			
Project	NEW DWELLING ADJACENT TO 14 OTTERBOURNE CRESCENT, HAVANT, HAMPSHIRE		
Client	Mr M. Munn		
Subject	Planning Drawing		
Date:	July 2016	Scale:	1: 500, 1:100 @ A2
Rev:		Drg. No.	16/525/01
- Copyright reserved. - All dimensions are to be site confirmed and should not be scaled unless for Planning purposes. - Verify all queries with the office.			