



NOTES:

Dimensions to be checked on site before commencing work. Any discrepancies shall be reported to the architect immediately.


Do not scale from these drawings except for planning purposes. Use figured dimensions only.

Where applicable this drawing is to be read in conjunction with other consultants' drawings.


This drawing is the copyright of bloomfield parker architects Ltd.

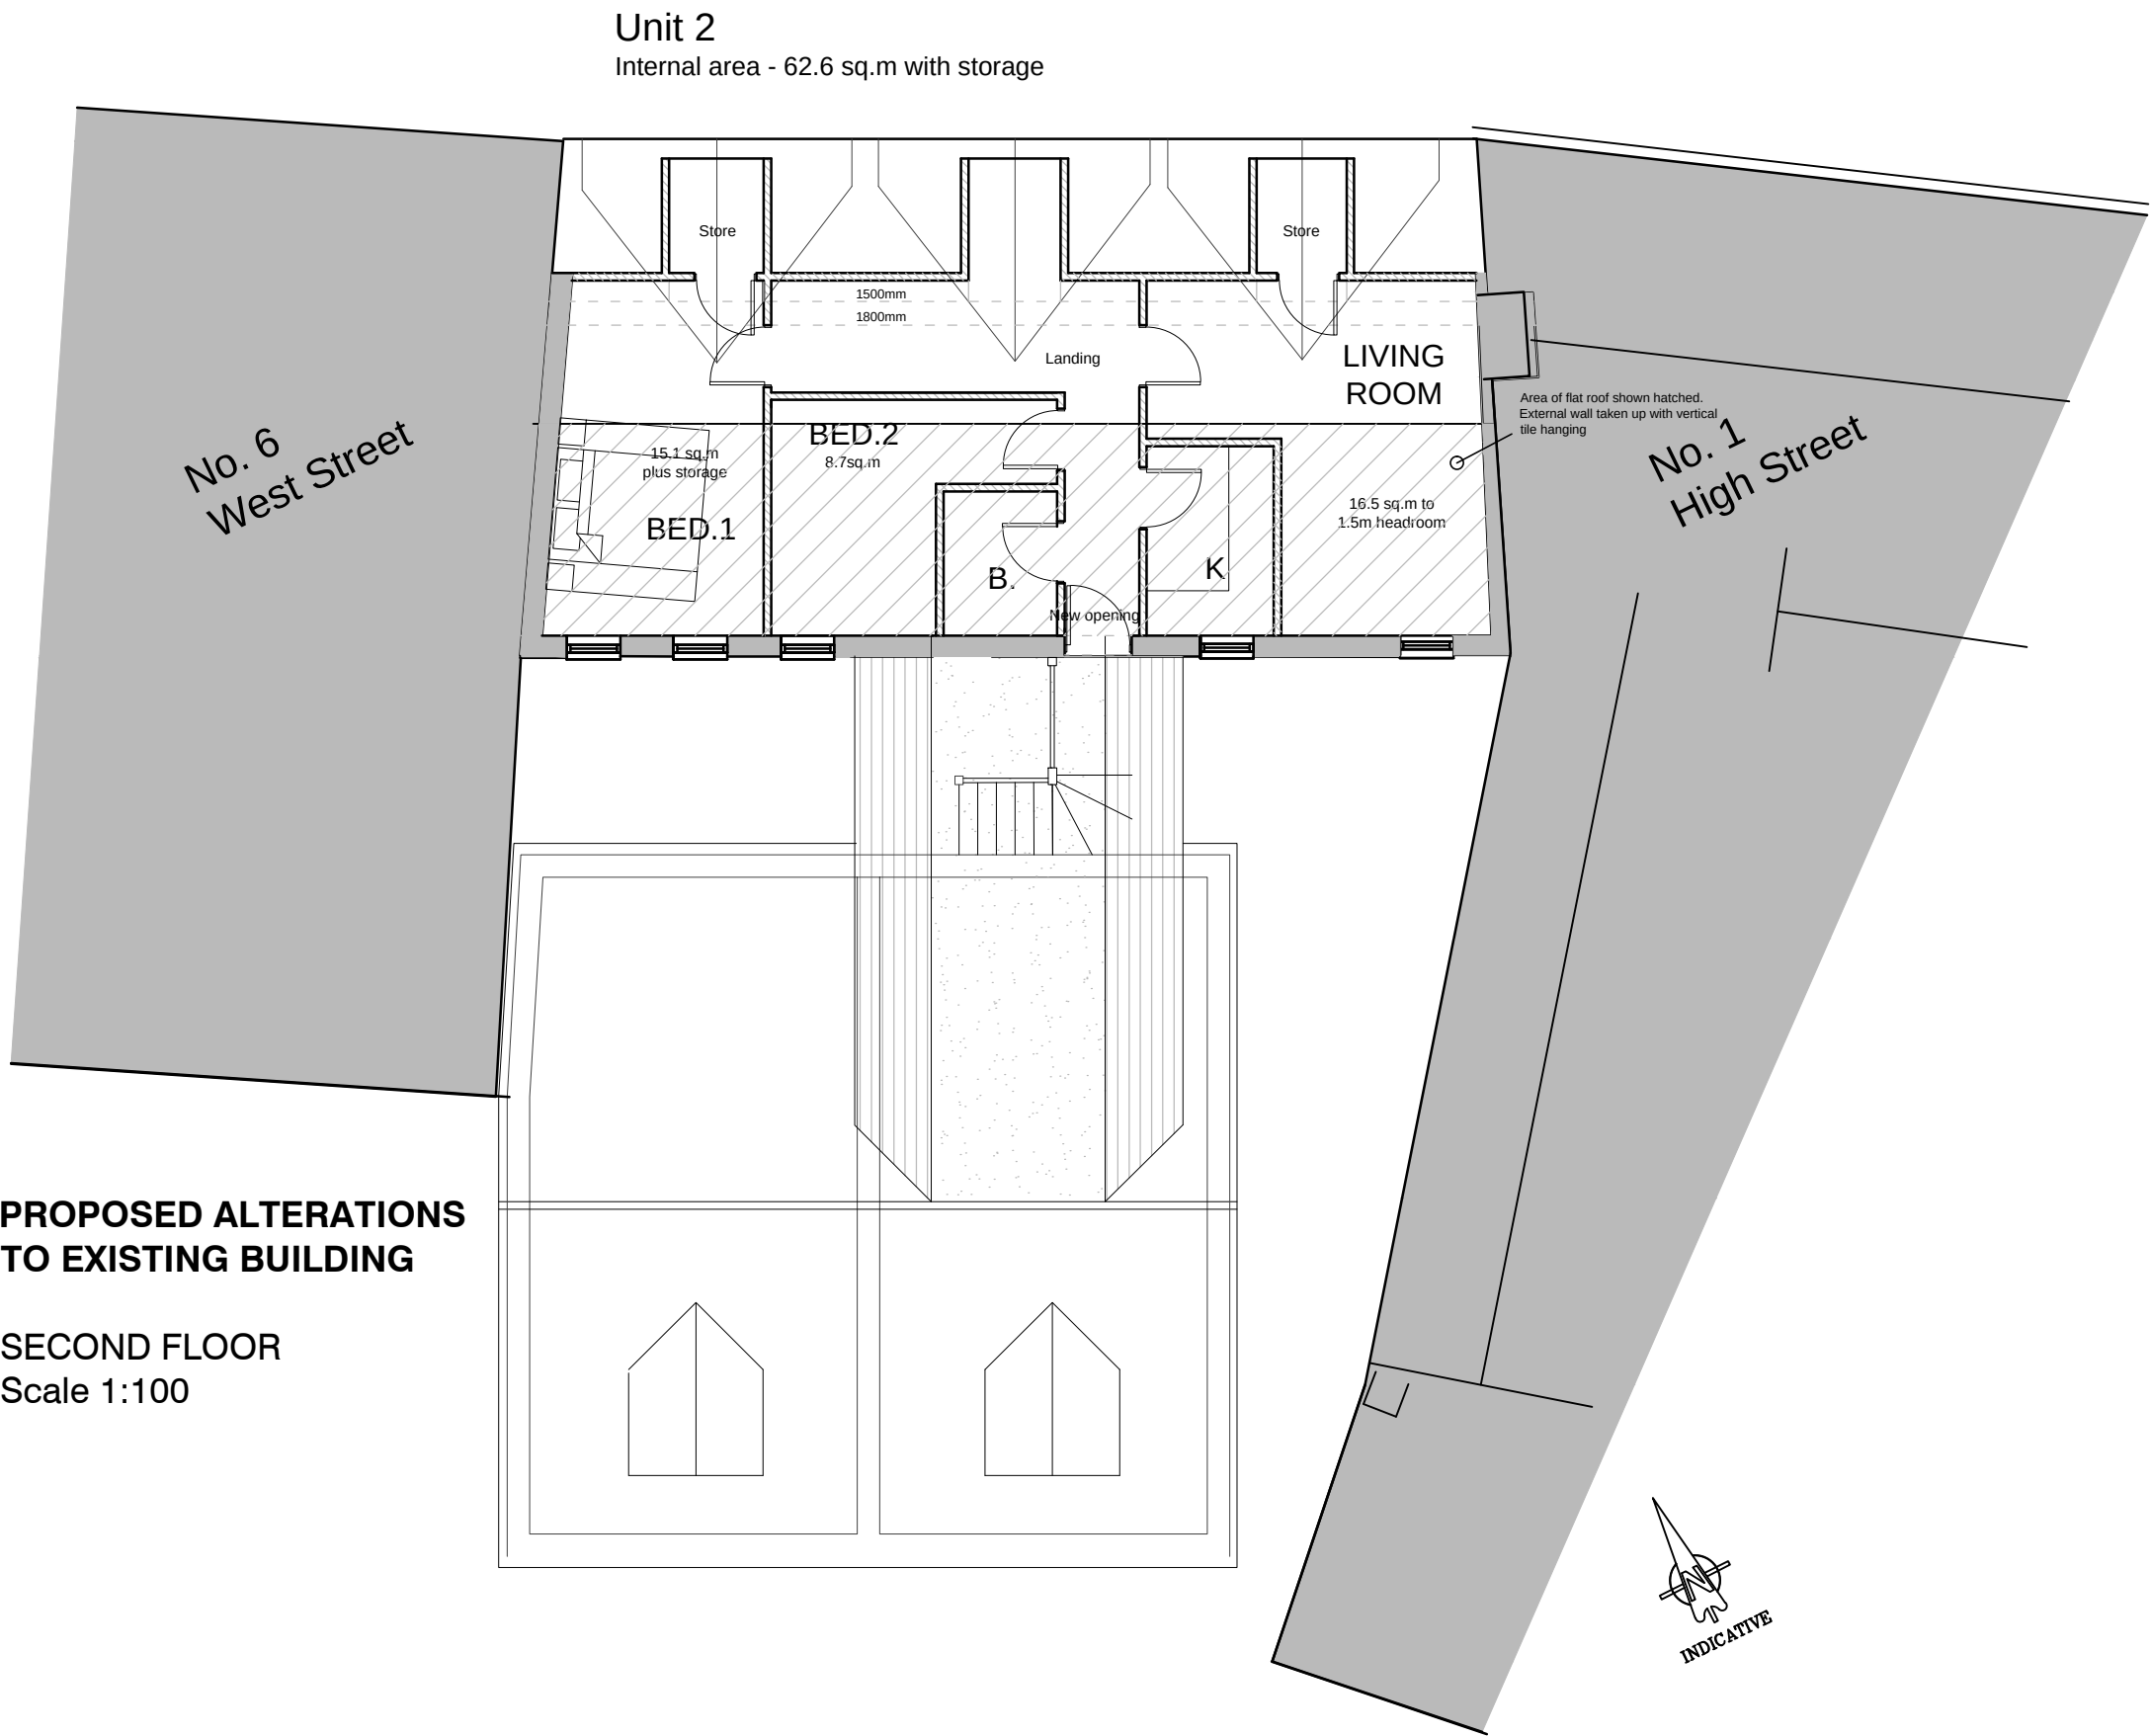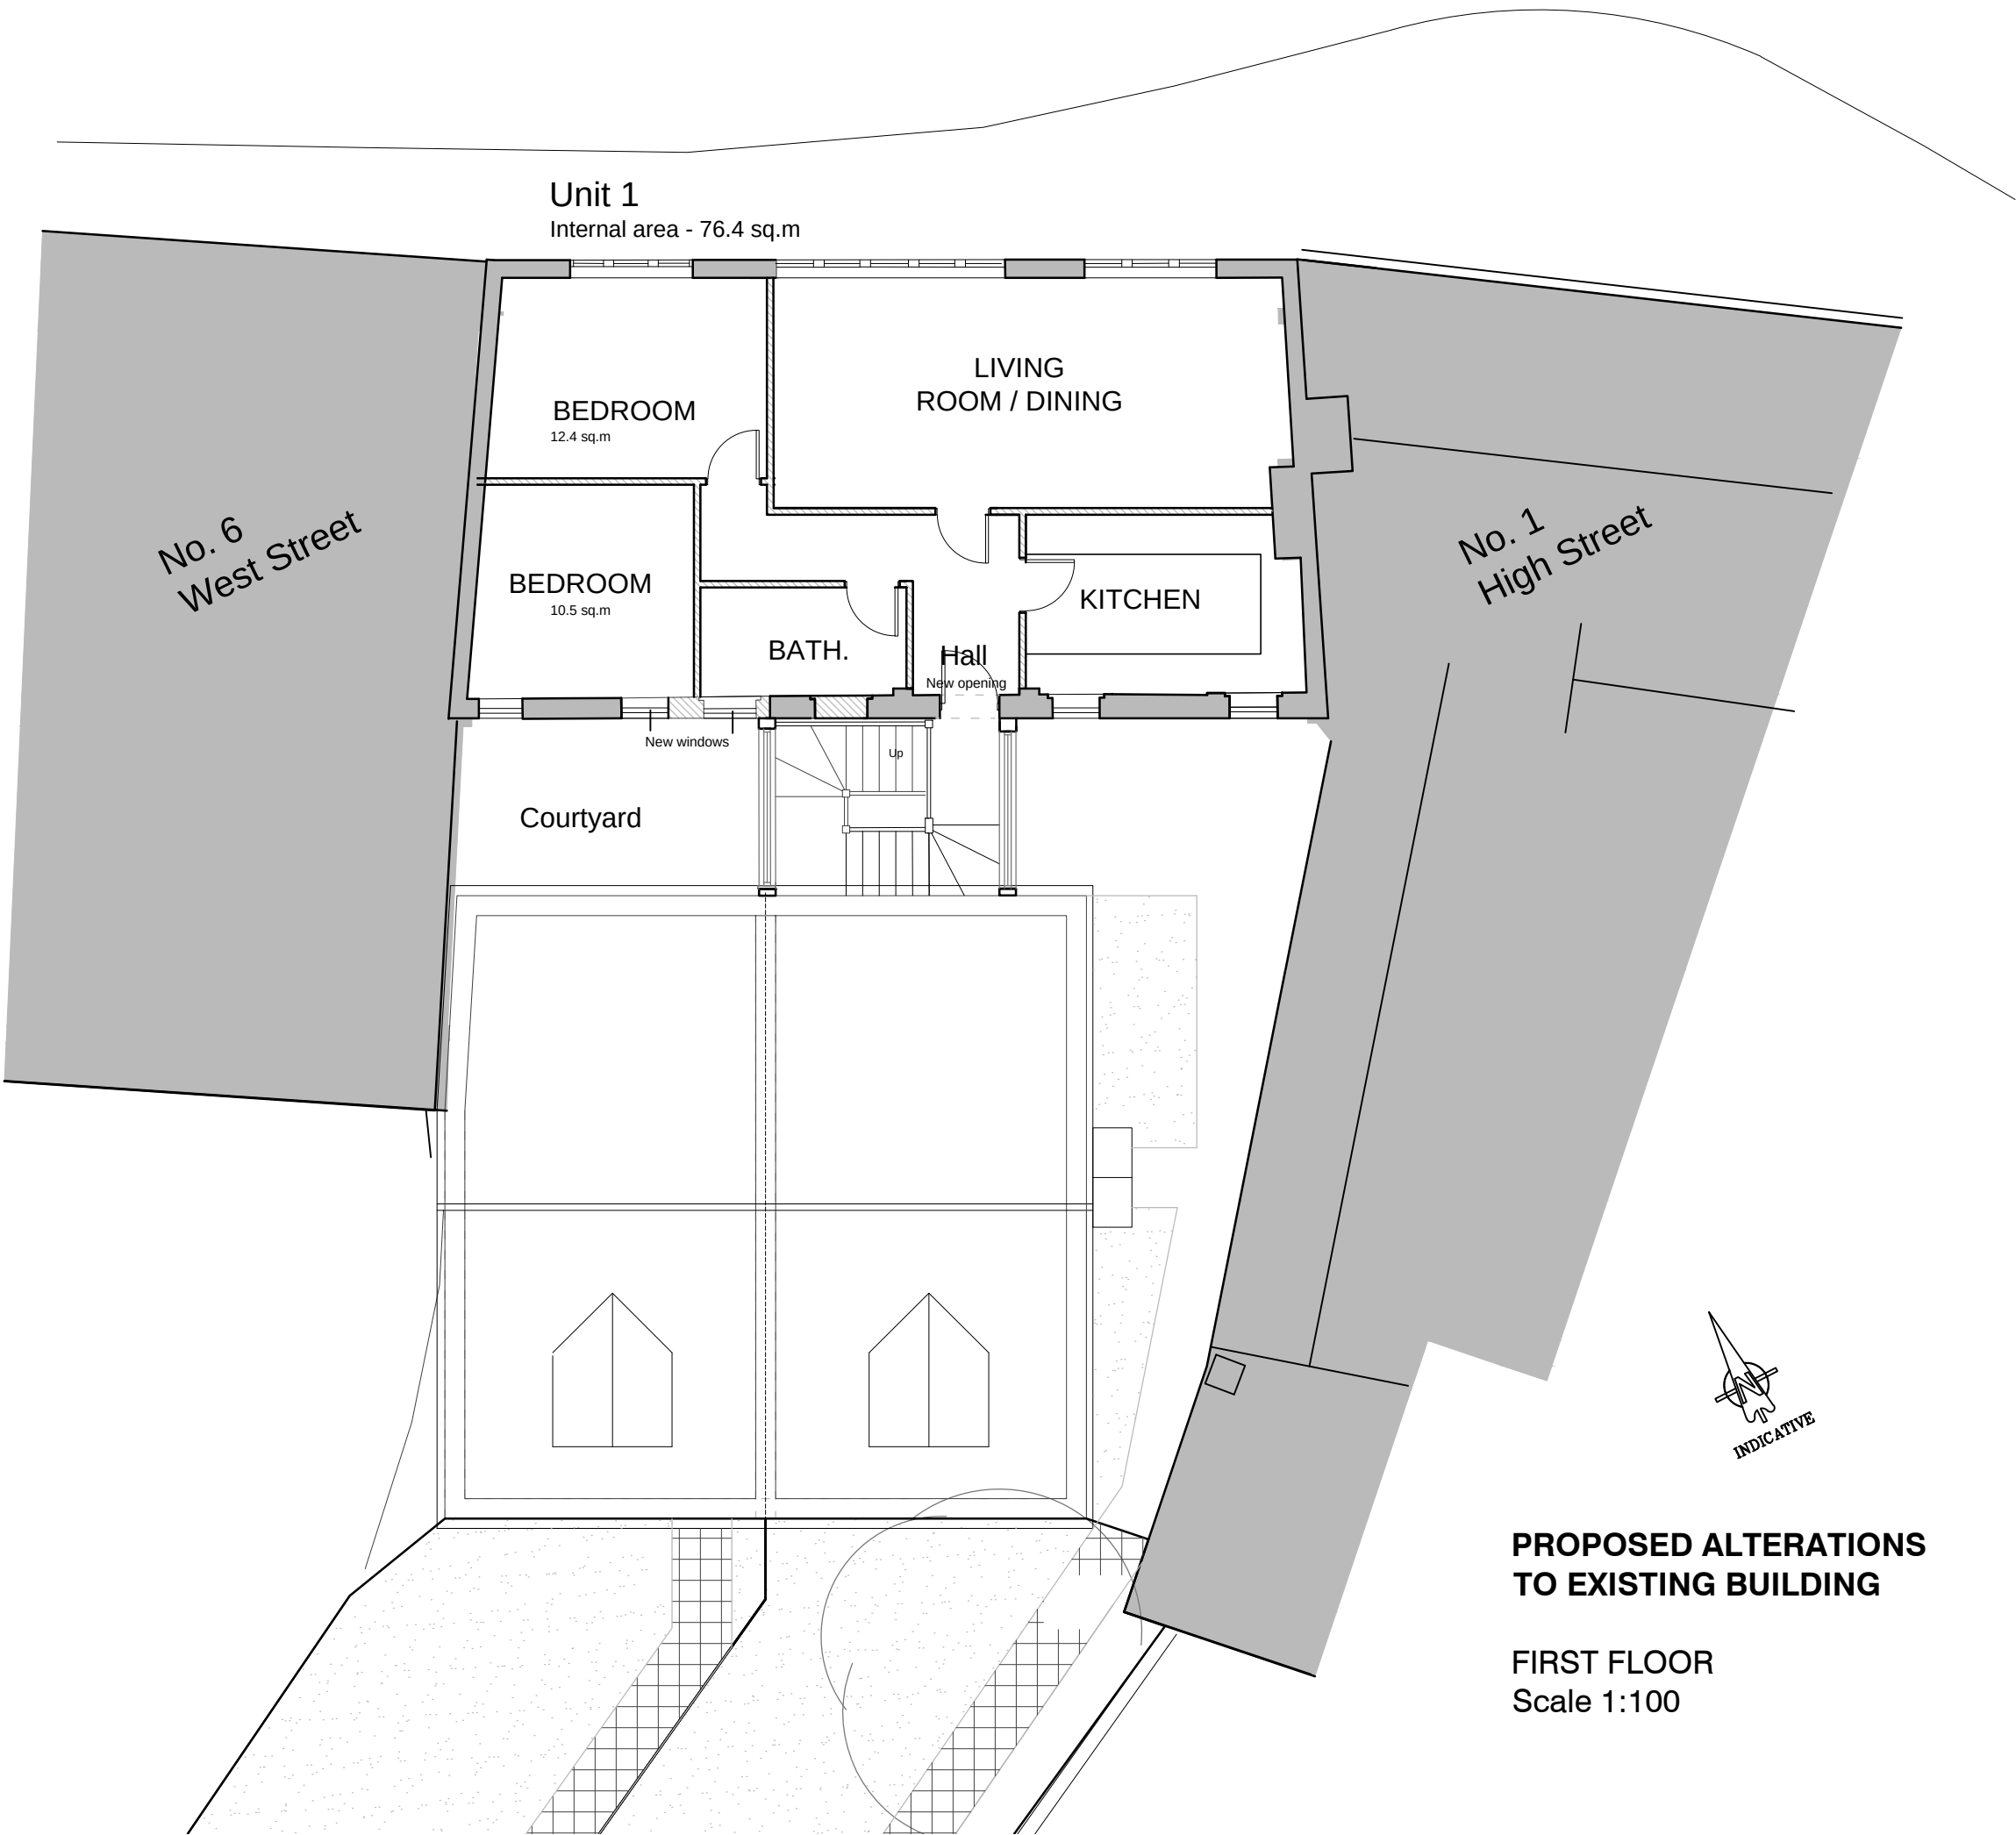

PROPOSED ALTERATIONS TO EXISTING BREWERY BUILDING
SOUTH ELEVATION / SECTION
Scale 1:100

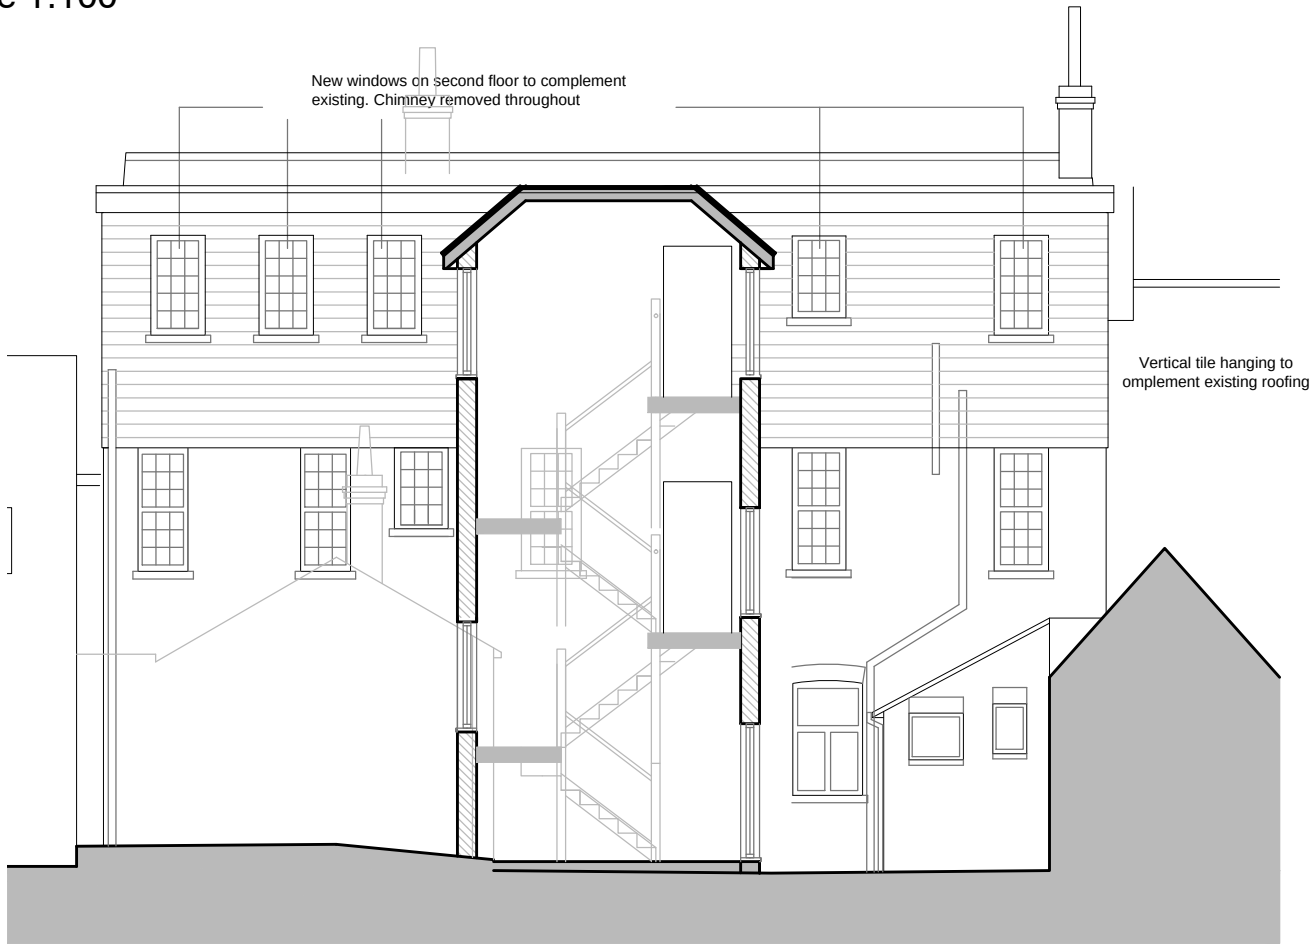

PROPOSED TOWNHOUSE WITH EXISTING BREWERY BUILDING BEHIND
SOUTH ELEVATION / SECTION
Scale 1:100

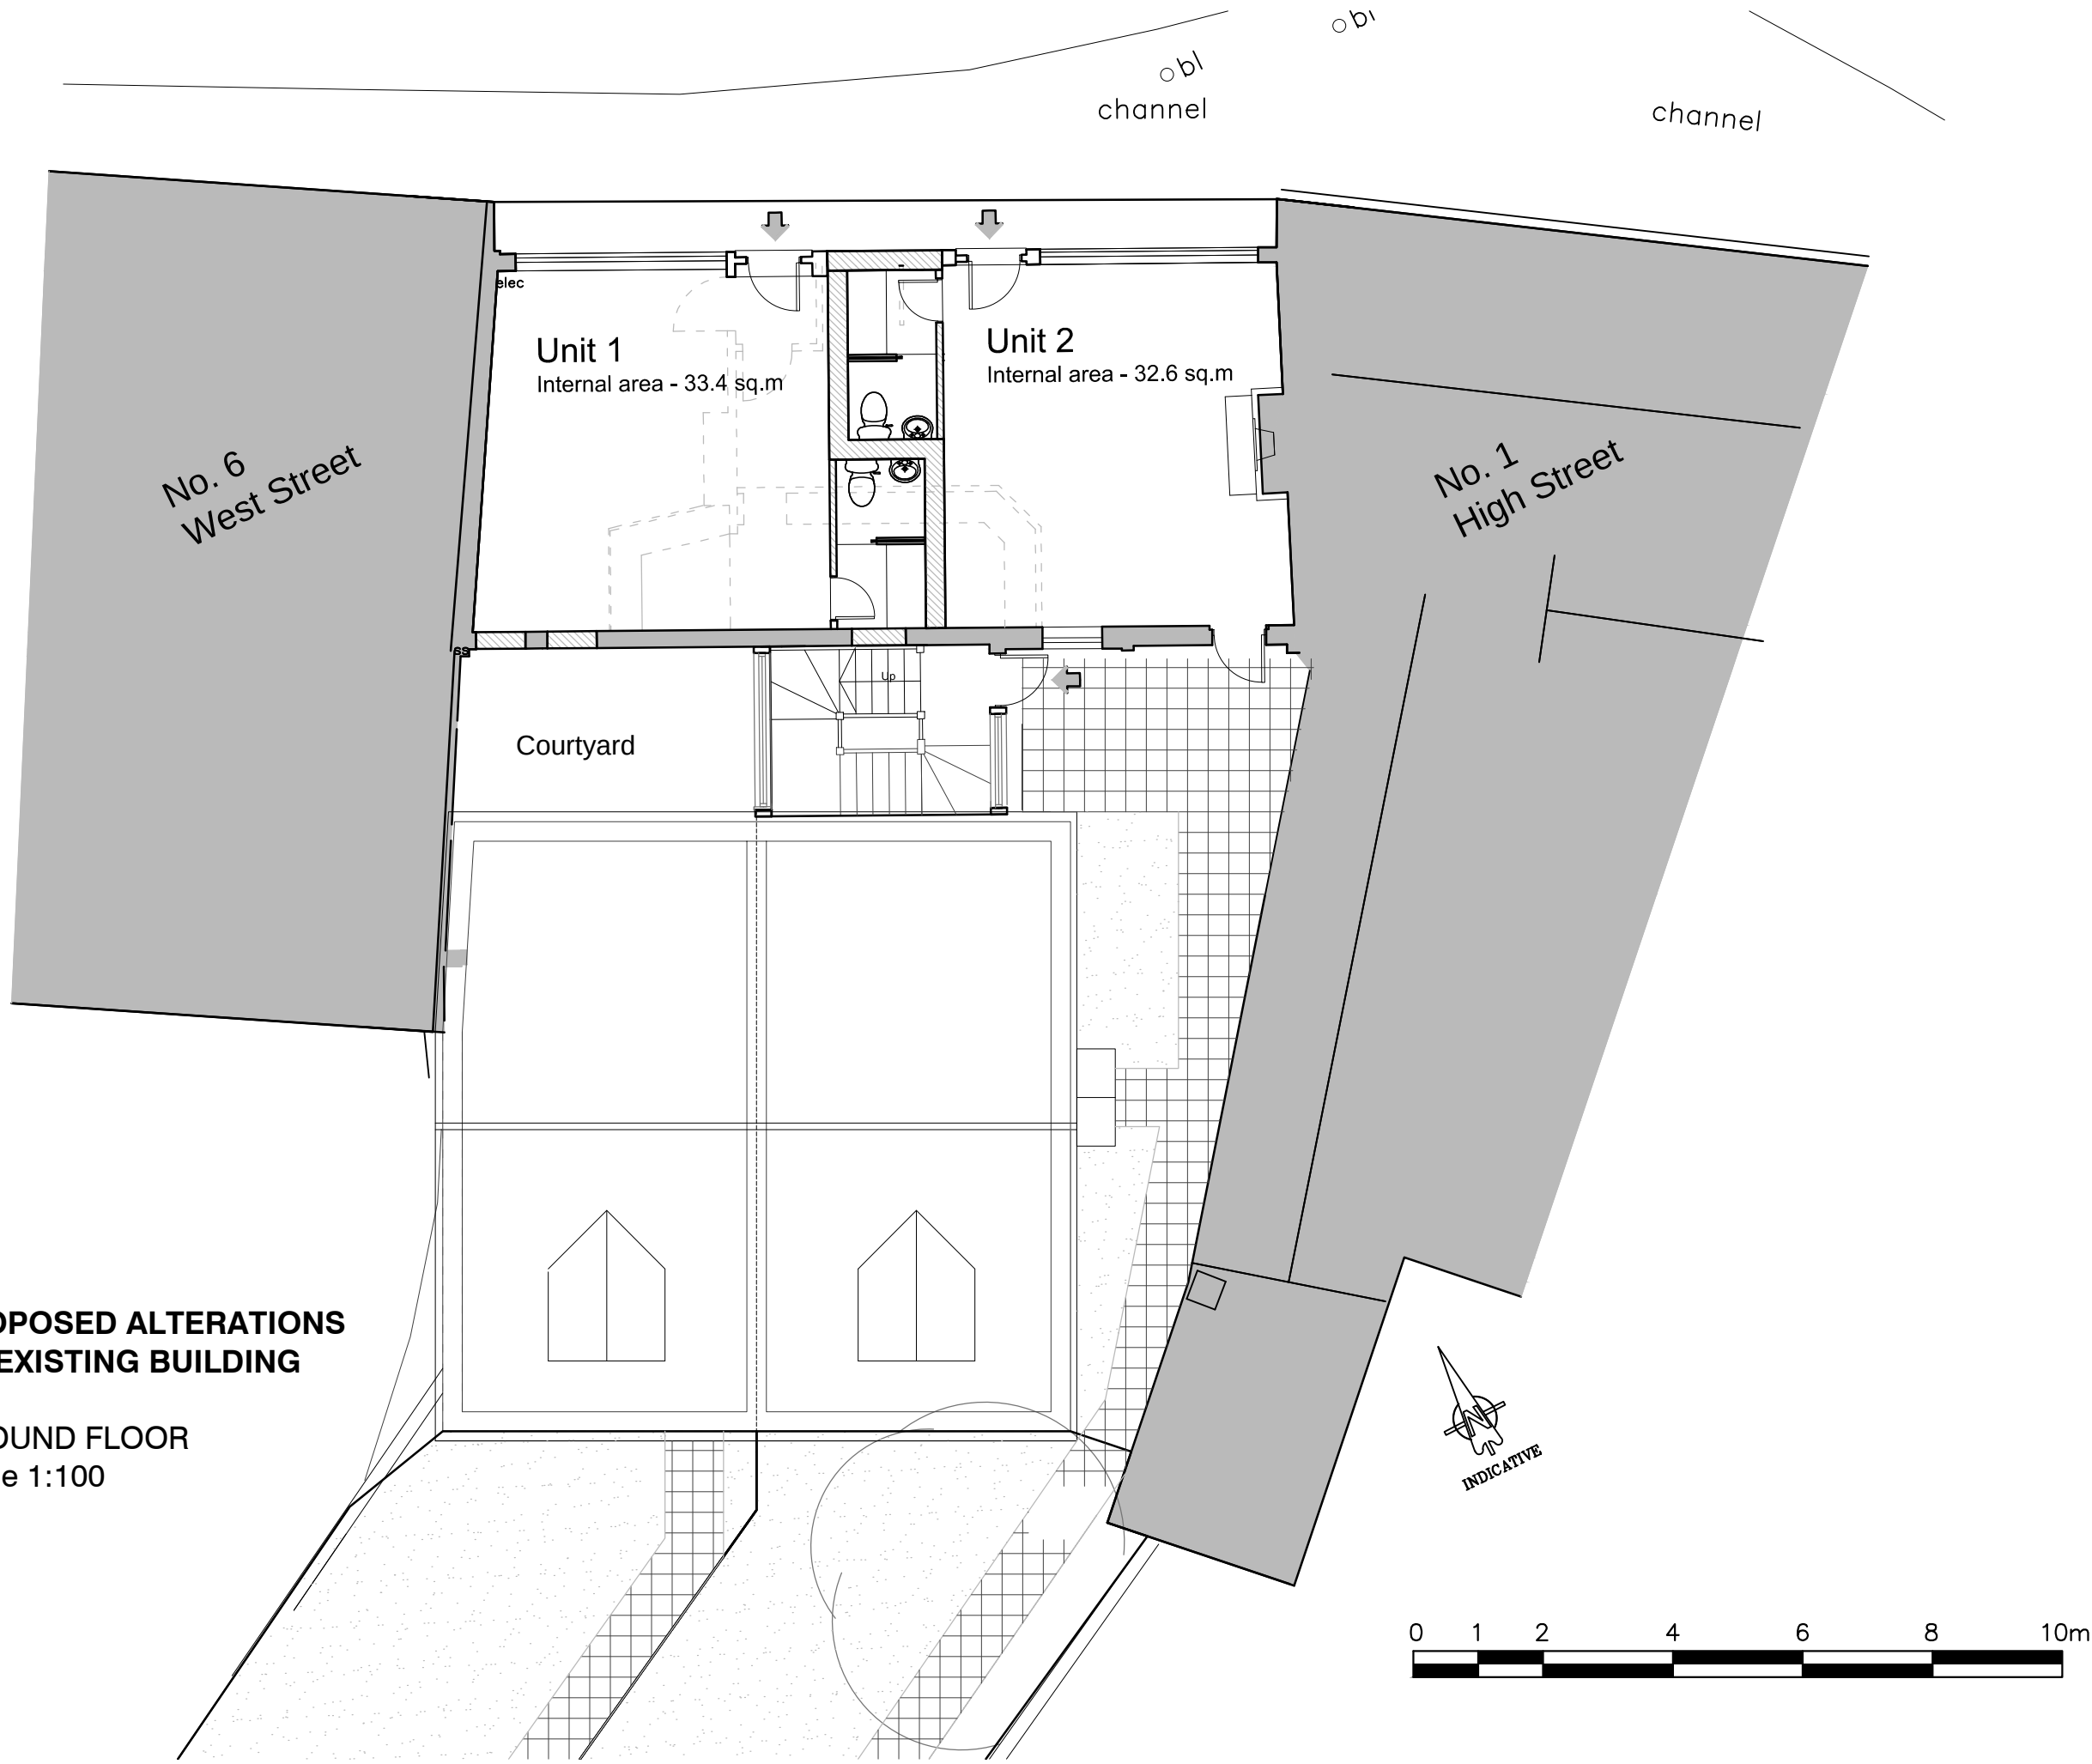

bloomfield parker
ARCHITECTS

7 The Old Flour Mill, Queen Street, Emsworth, Hants, PO10 7BT
Tel: 44 (0) 1243 373855

e-mail: info@bloomfieldparker.co.uk

For
Huckleberry Developments
Project
Town Brewery, West Street, Emsworth

Title
**PLANNING - BREWERY BUILDING
PROPOSED PLANS AND ELEVATIONS**

Date	Drawn	Scale	Checked
Dec '16		1:100	
Job Number	Prefix	Drawing Number	Revision
16.119		04 - A1	