







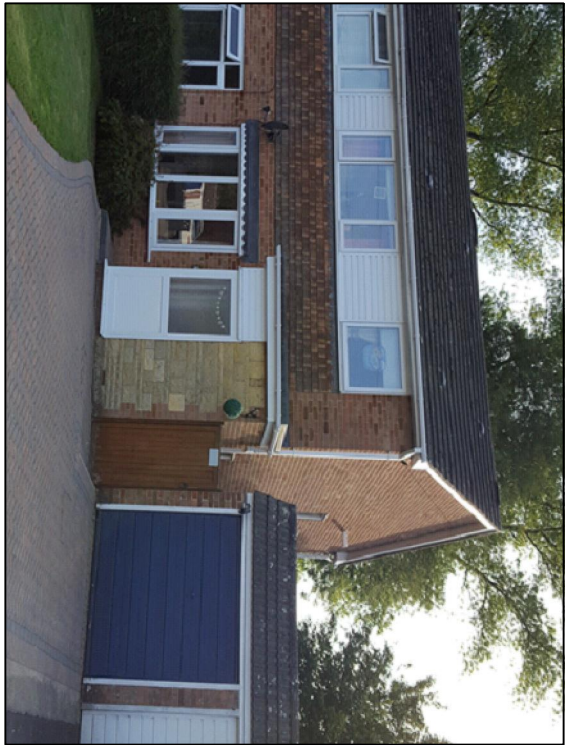



Photo Front elevation

Photo Rear elevation

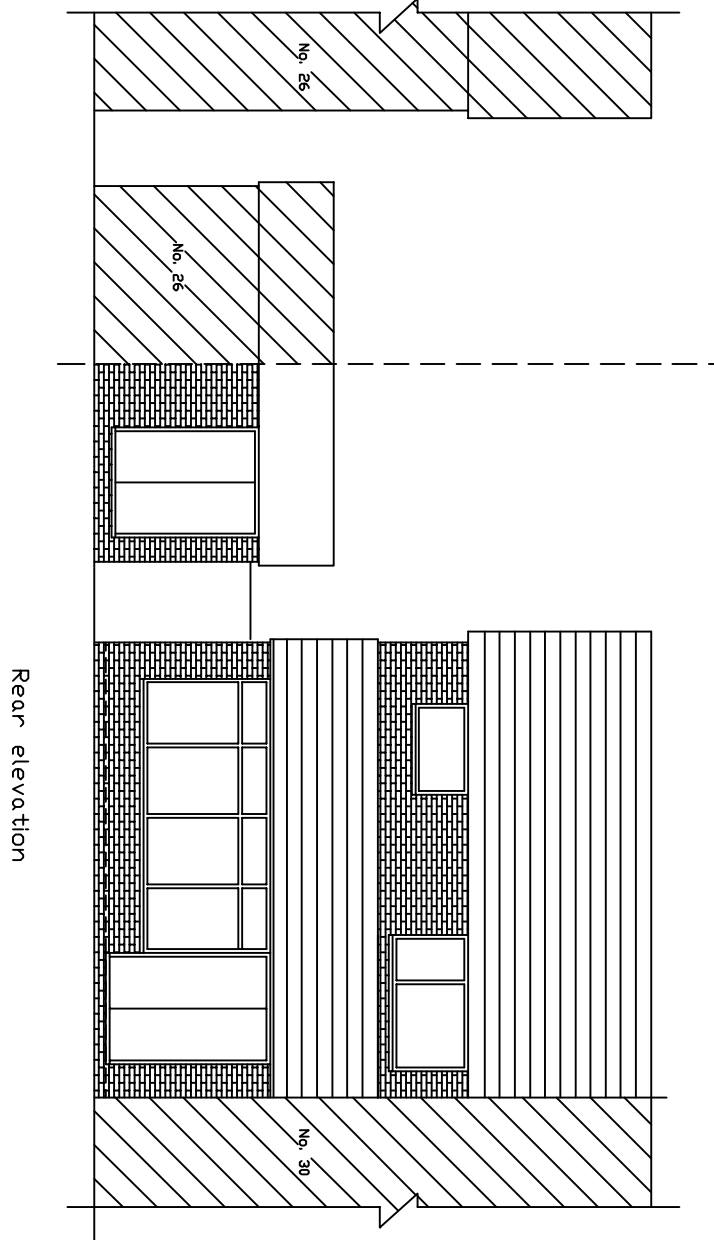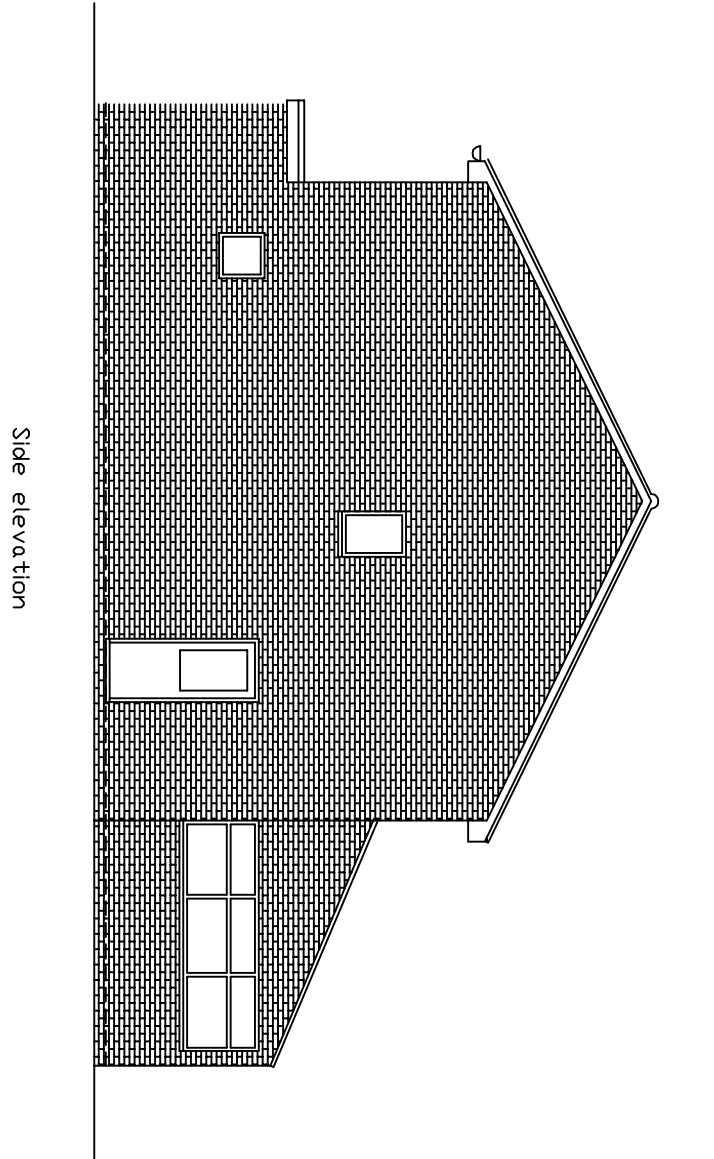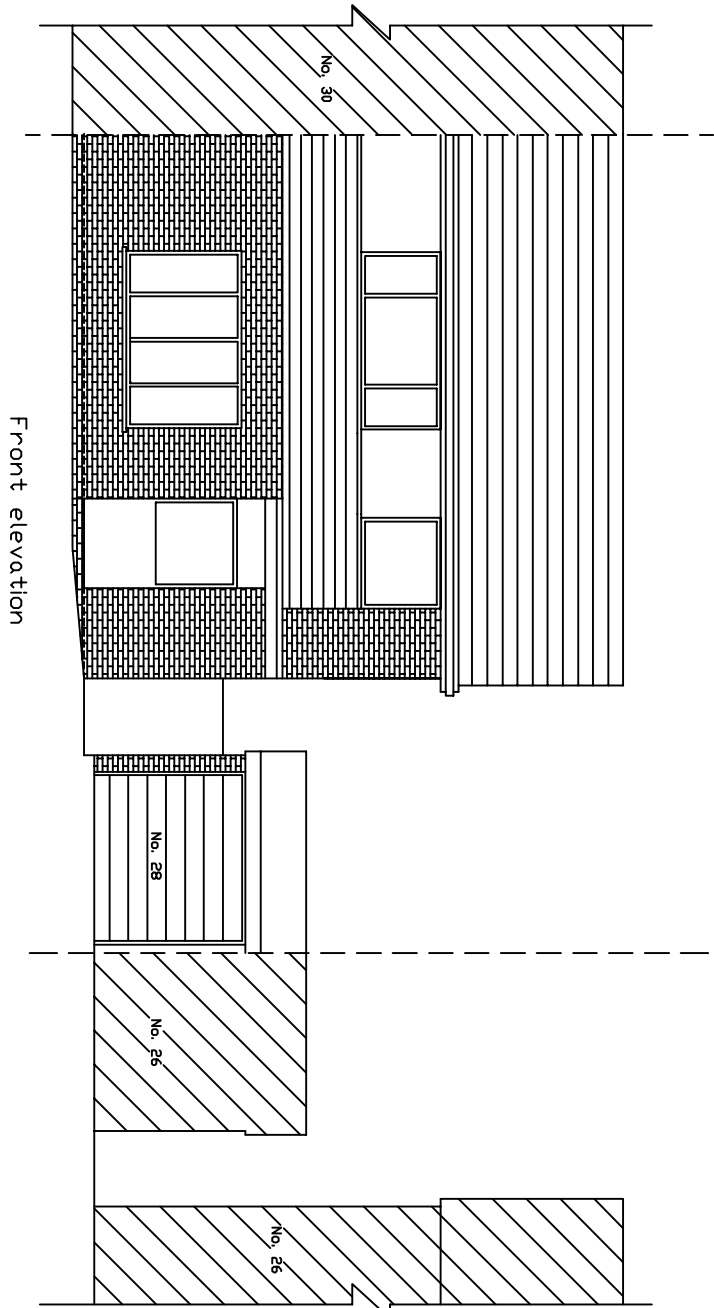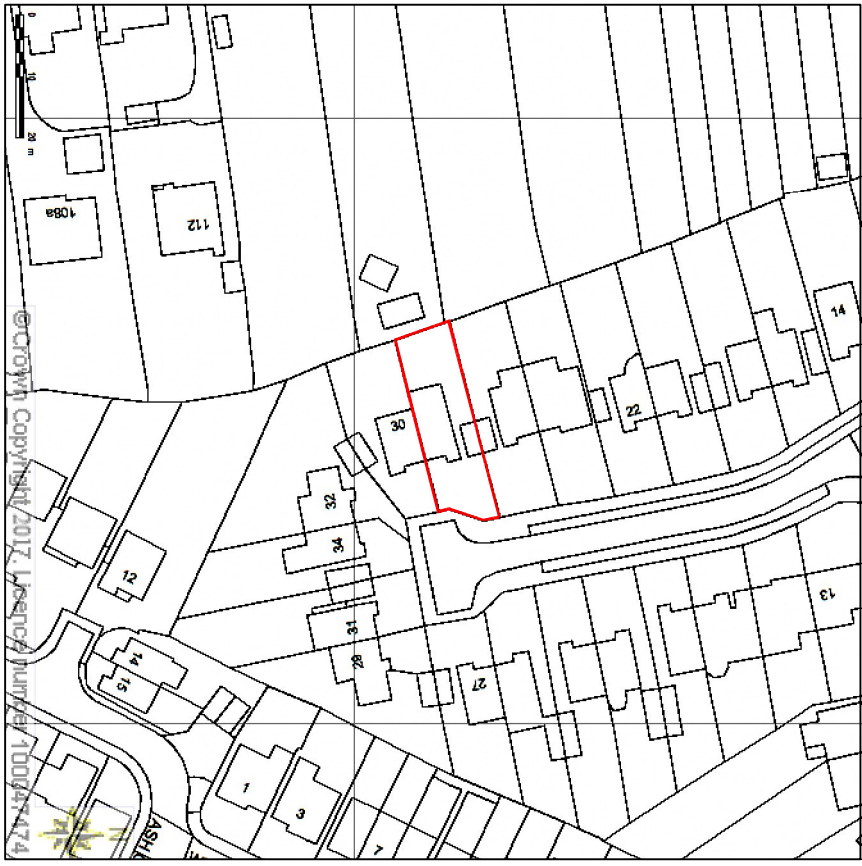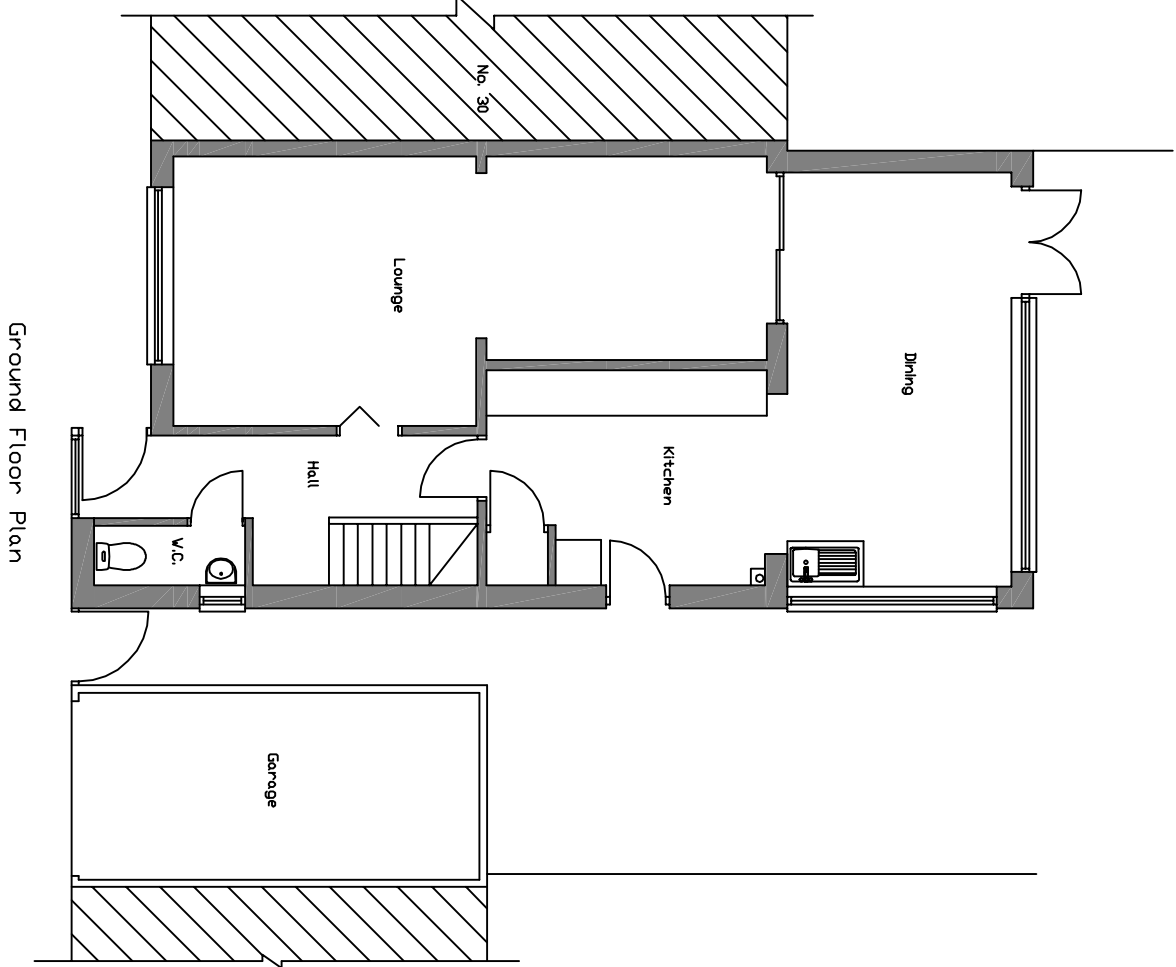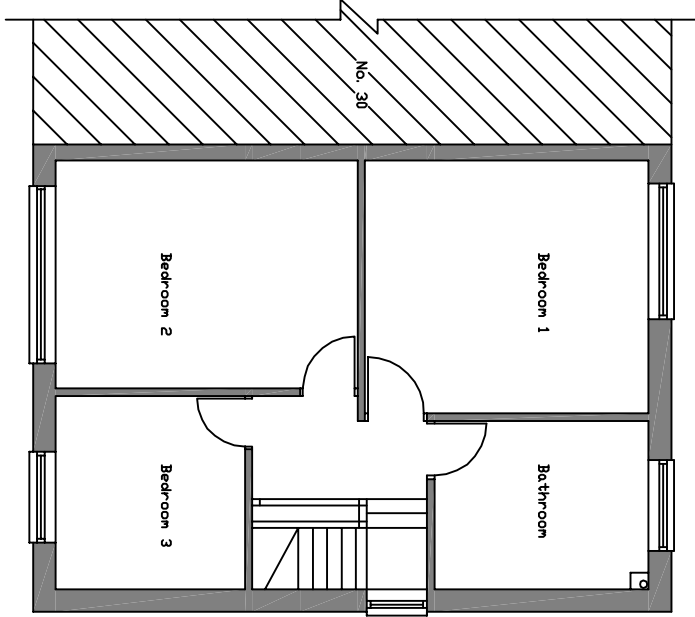

Site Plan 1:500

Location Plan 1:1250

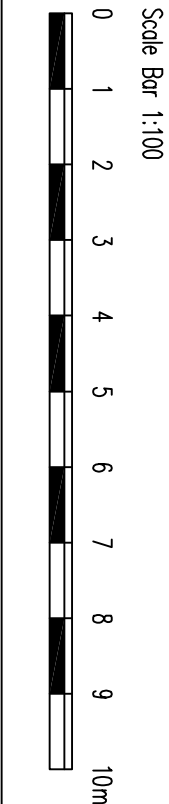

Address: Proposed extension to 28 Lensyd Gardens Lovedean, Waterlooville PO8 9SJ	
Drawing Title: Existing Plans & Elevations	
Drawing Number Planning/001	Scale: 1:100 @ A2
Date: Aug 2017	Rev: