




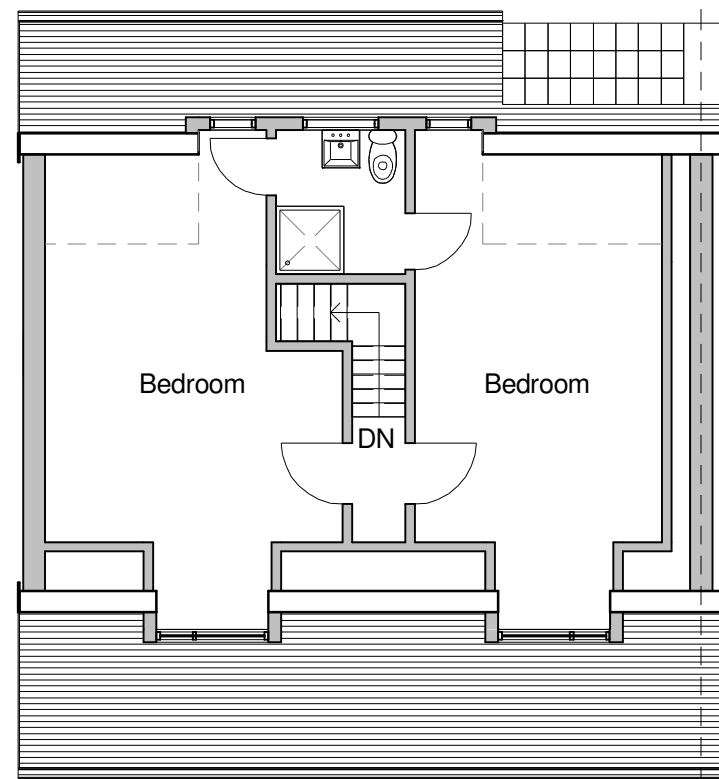

Proposed First Floor
1 : 100

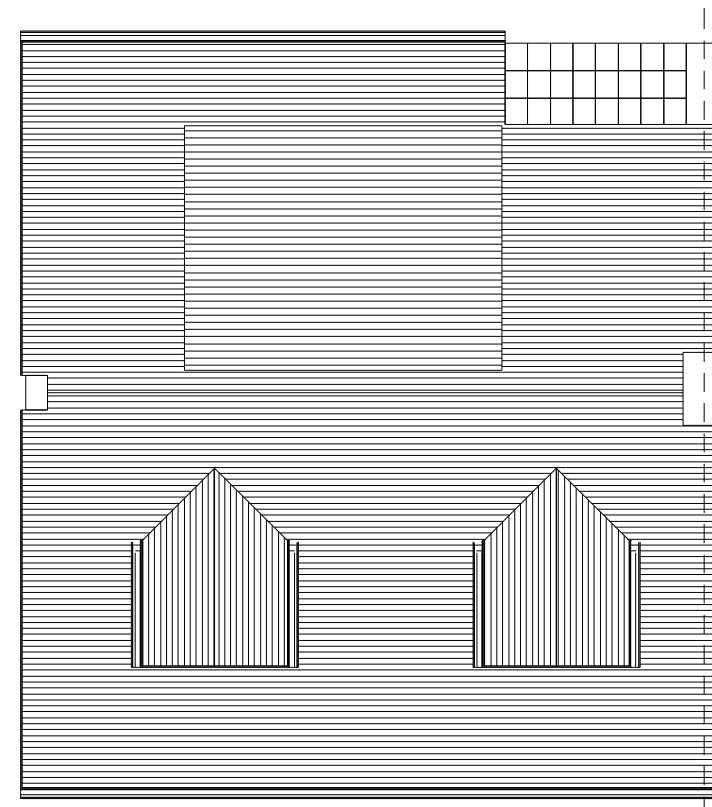

Proposed Roof Plan
1 : 100

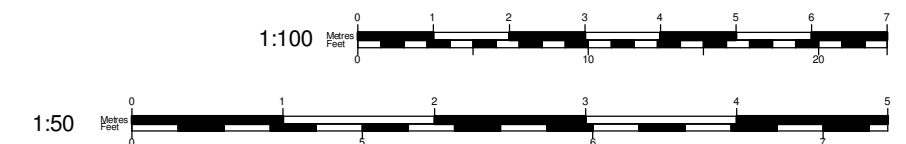

www.yourhomeplans.co.uk

Tel: 0800 6127 664 Your Home Plans



These drawings are for approval purposes. Materials and products should not be ordered based on scaling from drawings as errors may occur along existing building lines. All measurements and supporting elements are to be checked on site. Refer to Your Home Plans if any differences are found.

Mr & Mrs Johnson
1 Park Farm Road
Purbrook
Waterlooville
PO7 5HN

Proposed Floor Plans

Project number 1PAR-17

Date 24th April 2017

Drawn by JG

Checked by Checker

A103

Scale 1 : 100