



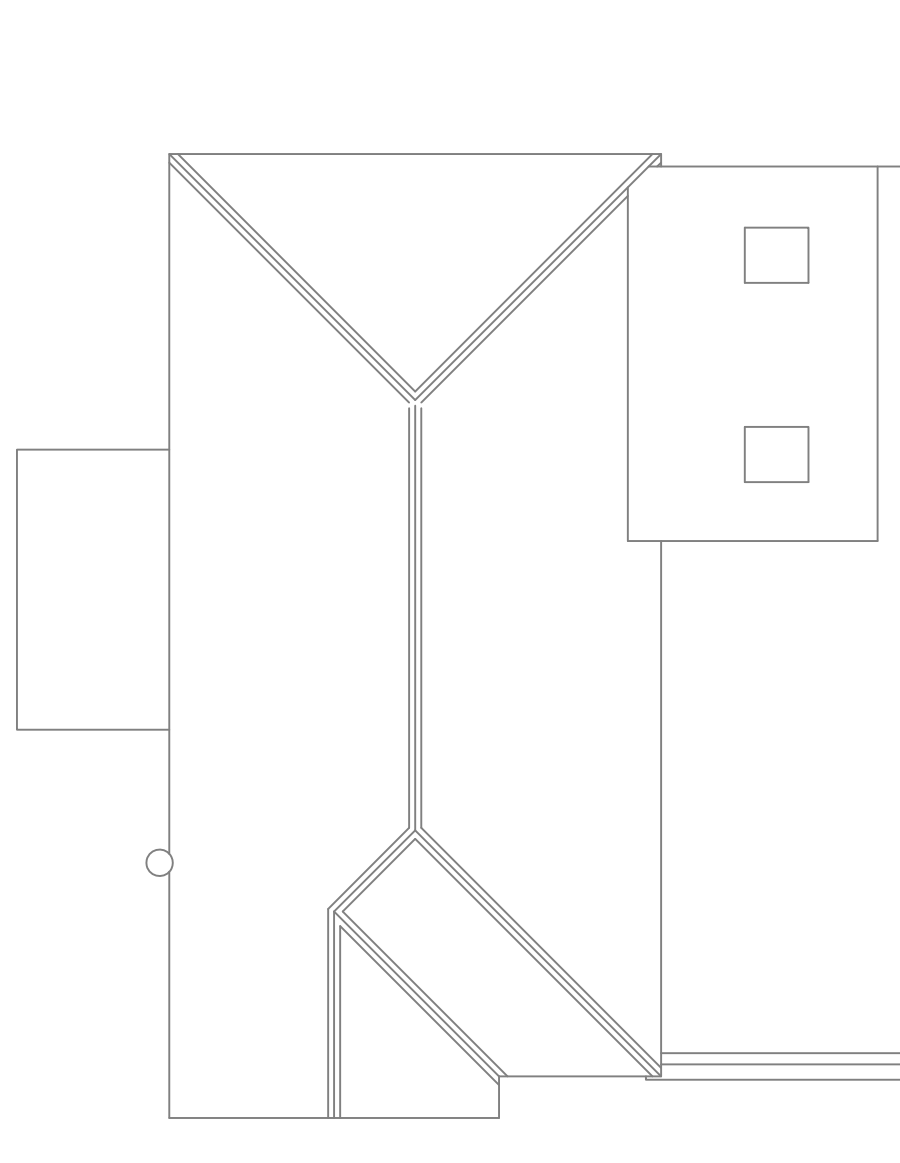

Roof Plan

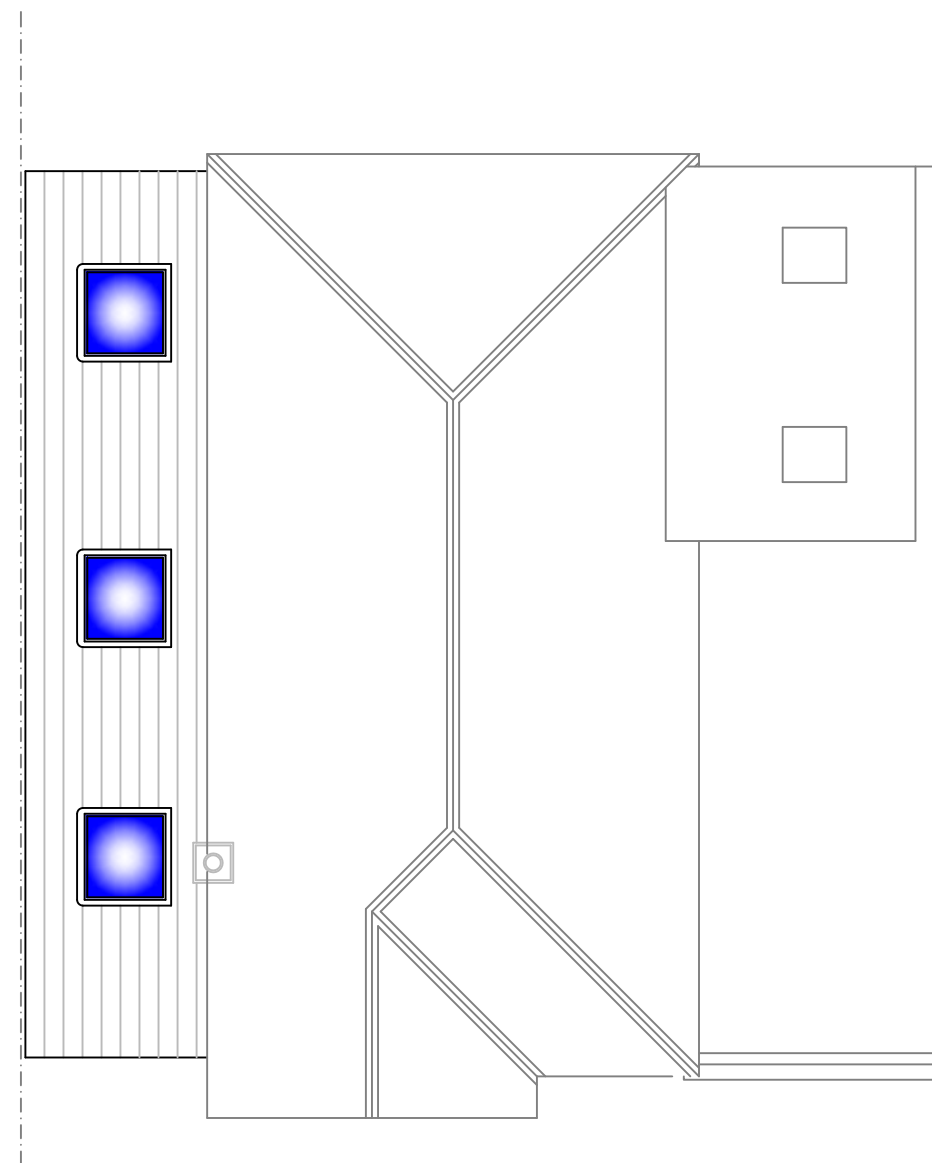

Roof Plan as proposed



Architectural & Civil Engineering Design
143 Station Road, Liss, Hants. GU33 7AJ
Tel 01730 894988 Fax 01730 891165
e-mail: enquiries@acedesigns-ltd.co.uk
www.ace-designs.co.uk

Job Title	Proposed extensions at 20 Summerhill Road, Waterlooville
Drawing Title	Roof Plans as existing and proposed

Client

Mr and Mrs Wallace-Jones

Scale 1:100 @ A3	Date Sept 16	Designed GG
Drawn EV	Checked GG	Approved
Job No 160806	Drawing No 160806 / 06	Rev A