



PHYSICAL SCALE IN METERS @ 1:100


NB: All windows listed w.1 to w.11 to be replaced along with French doors and side window d.1

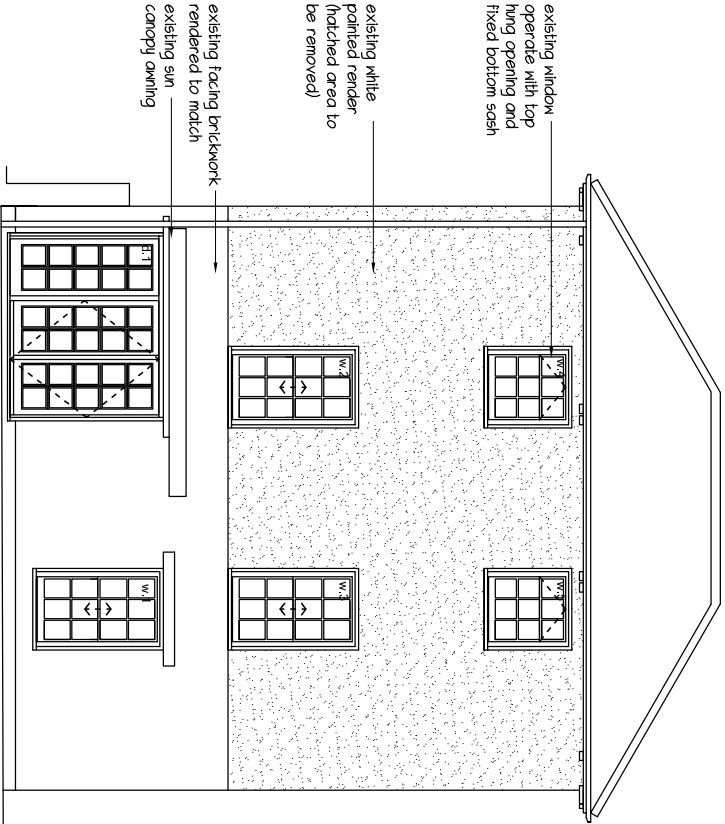

Existing Southwest

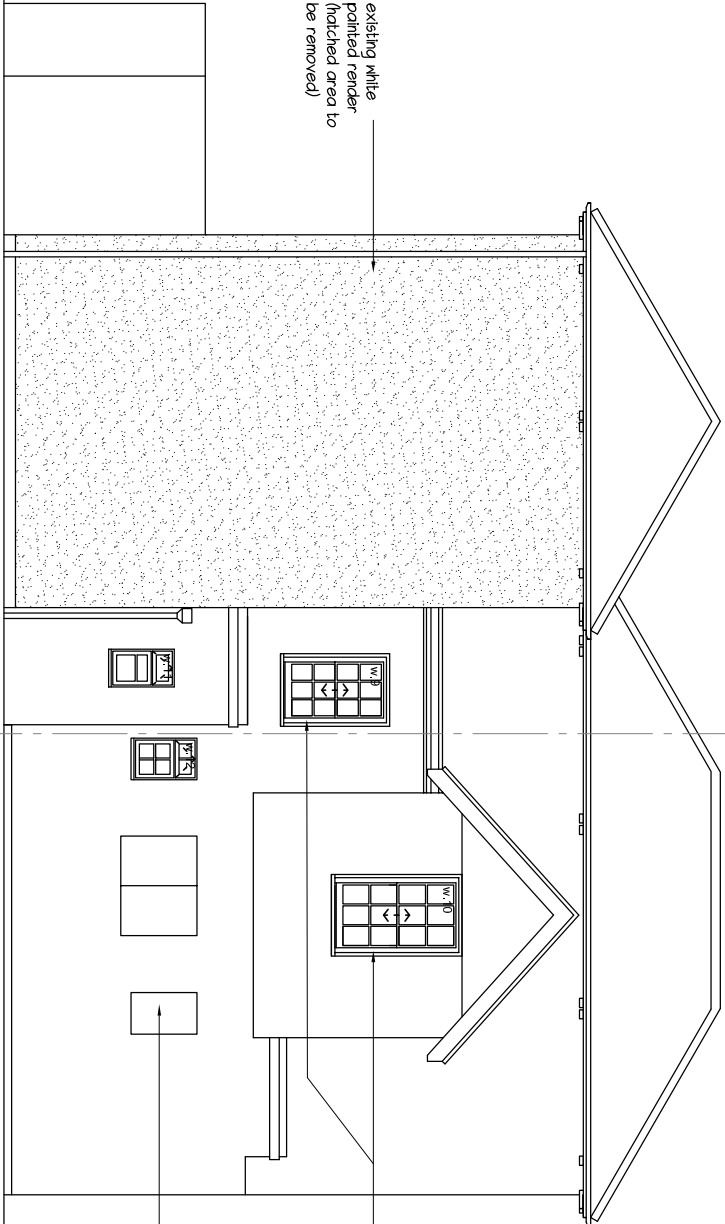


Existing Southeast

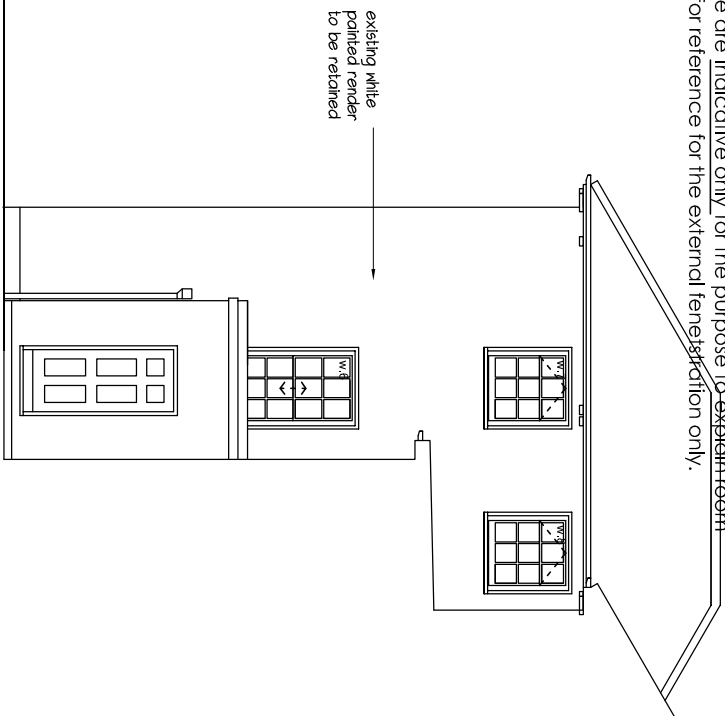


Existing Northeast / Section AA


NOTES:
This drawing has been produced solely for PLANNING/DESIGN.
Do not Scale from this Drawing except for planning purposes.
This drawing is the copyright of MF Designs Ltd.
NB: Internal areas and room layouts on plans are not to scale or measured accurately and obtained from record drawings and therefore are indicative only for the purpose to explain room layouts for reference for the external fenestration only.

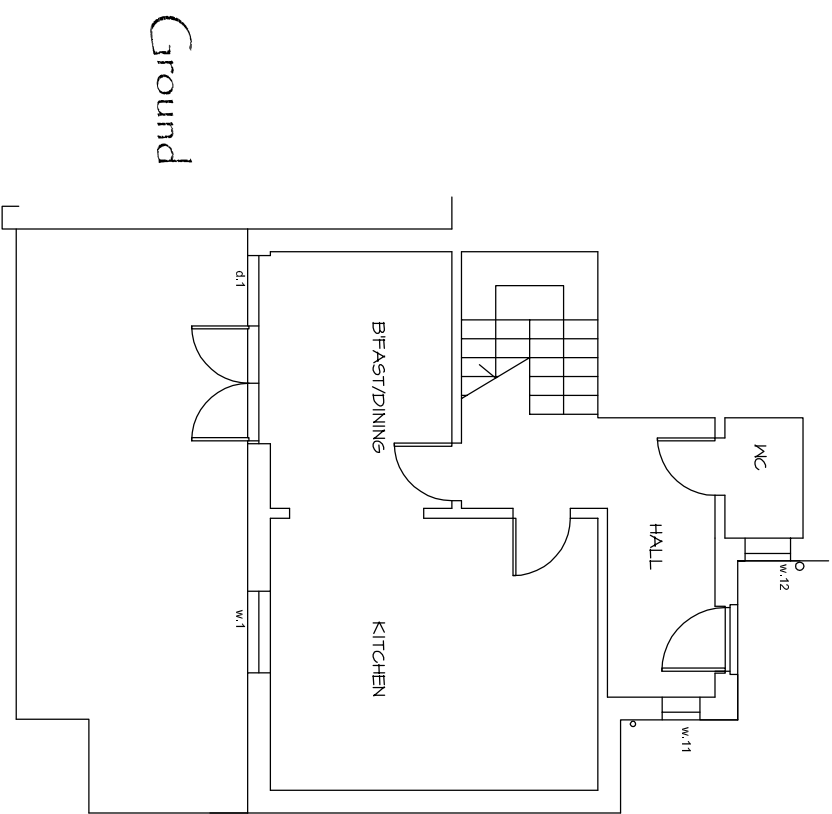

Ground

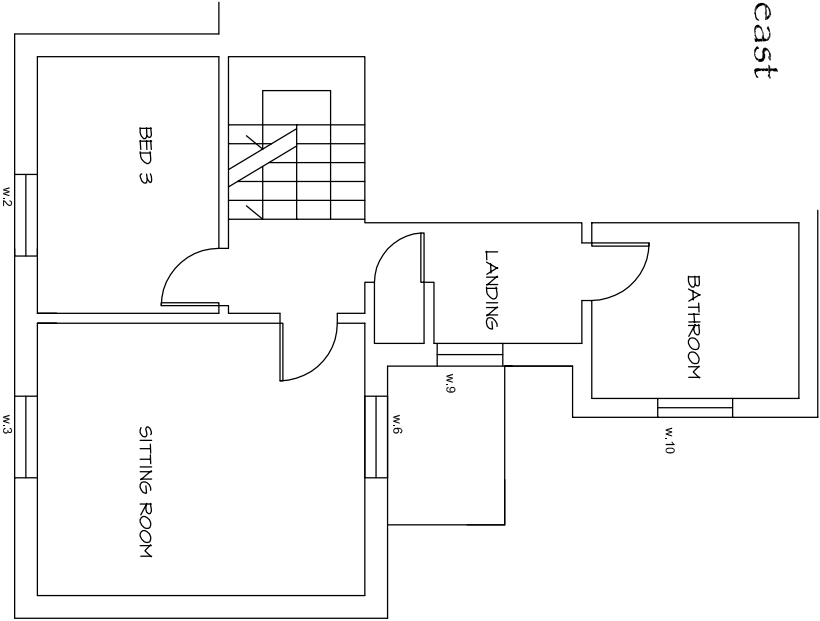

First

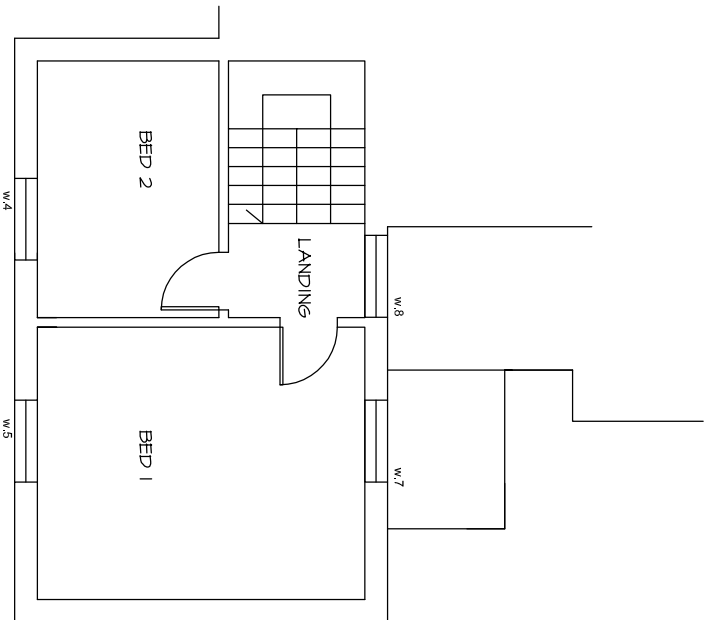

Second

B: 13/02/2017 - floor plans/existing only
A: 15/11/2016 - additional windows and full extent of 50 elevations

mf designs ltd

Chartered Architects



36 Grove Road • Havant • Hampshire • PO9 1AR
Director: Martin Farrer RIBA • Co Registration No.4507379
Date: Oct 2016
Scale: 1:100

Job No: 3165
Dwg No: P_01 B