



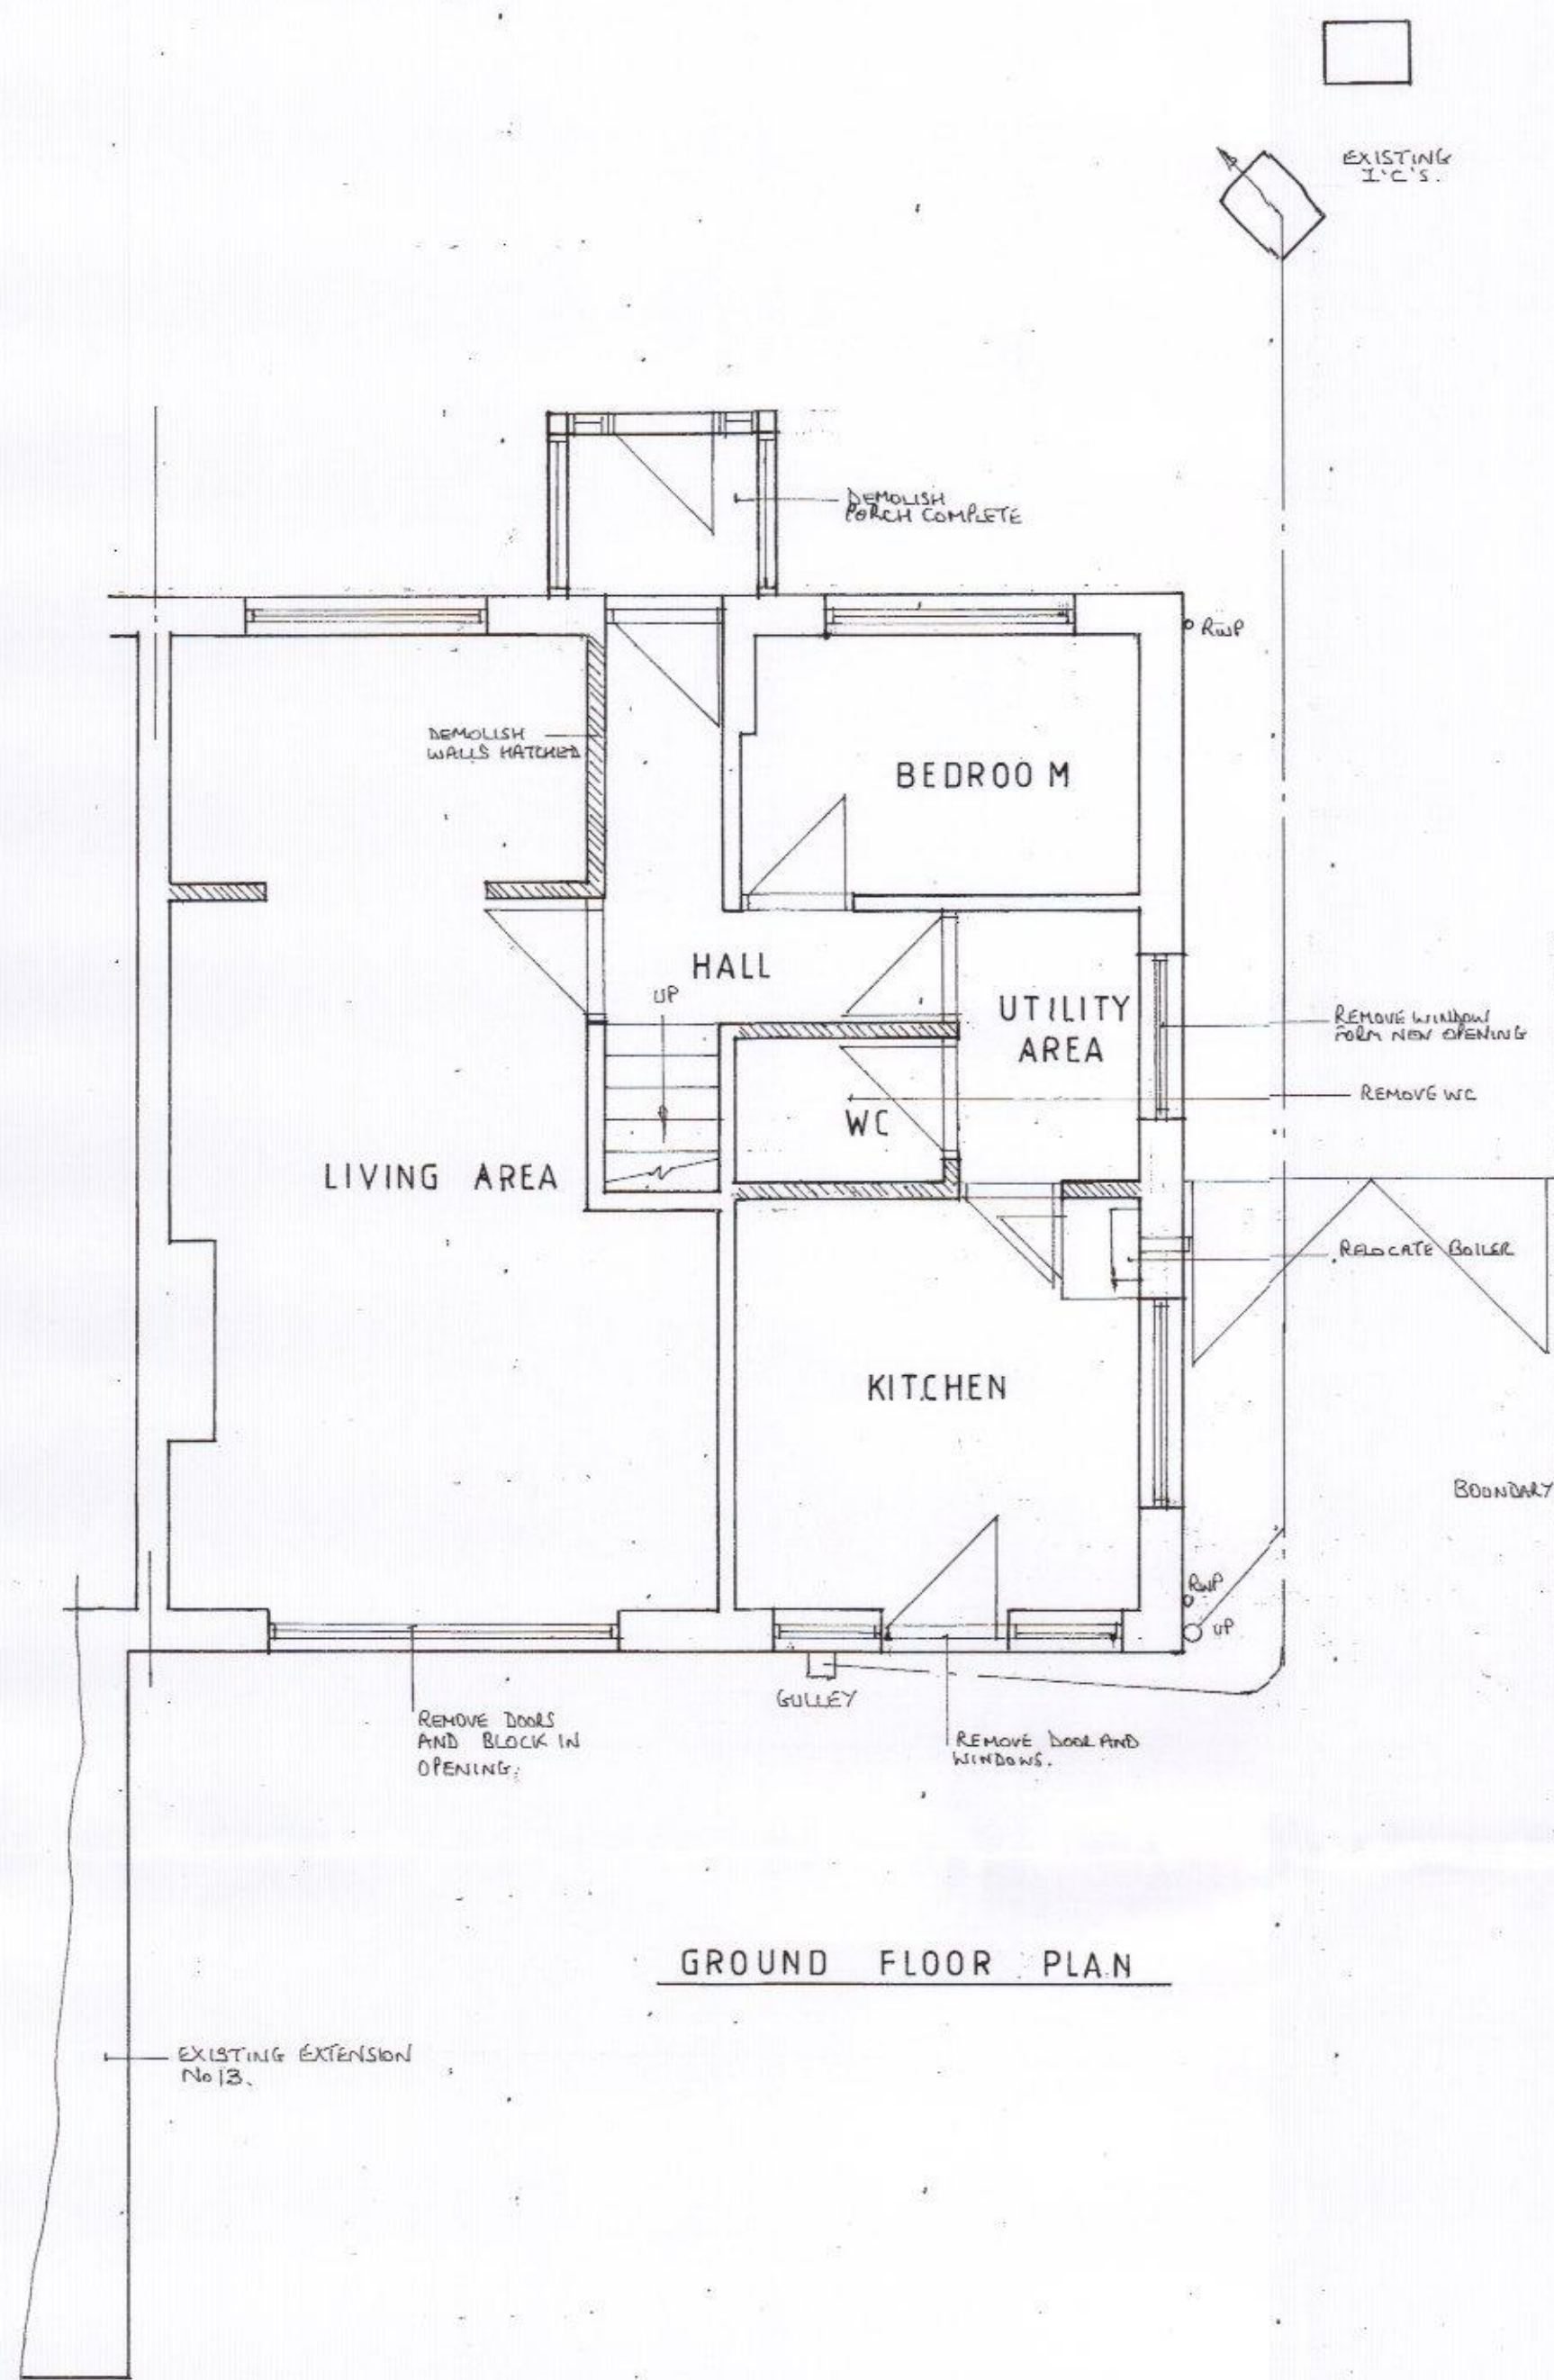


GROUND FLOOR PLAN

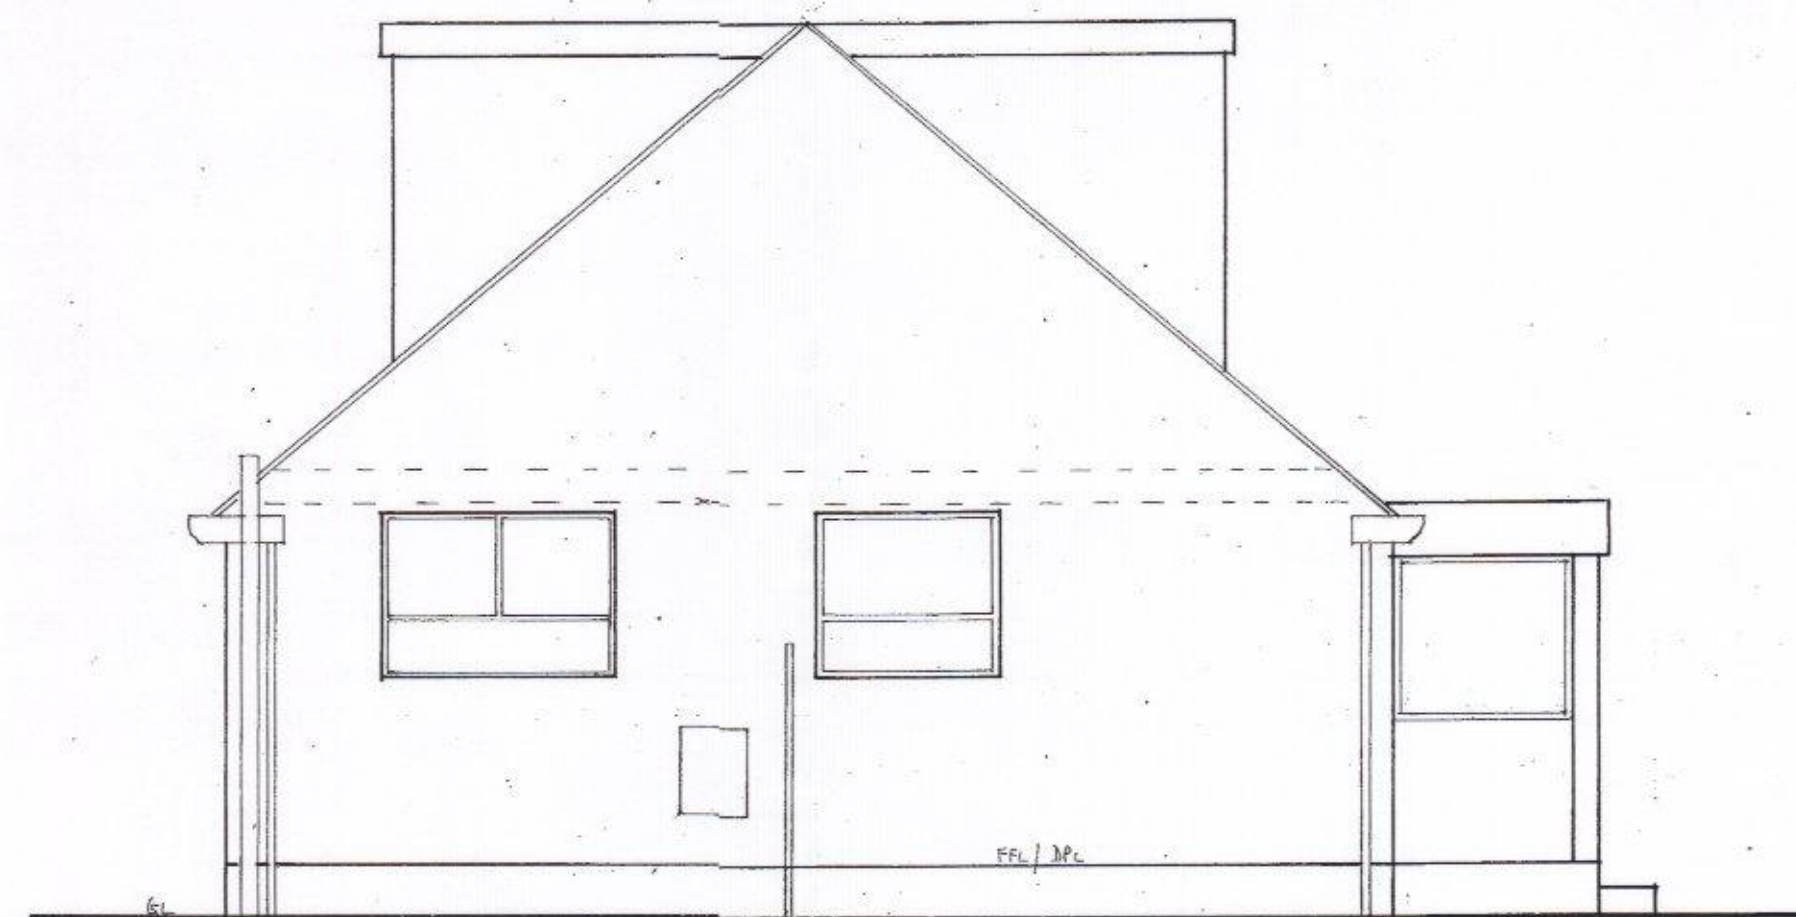


SIDE (NORTH) ELEVATION




FRONT (WEST) ELEVATION

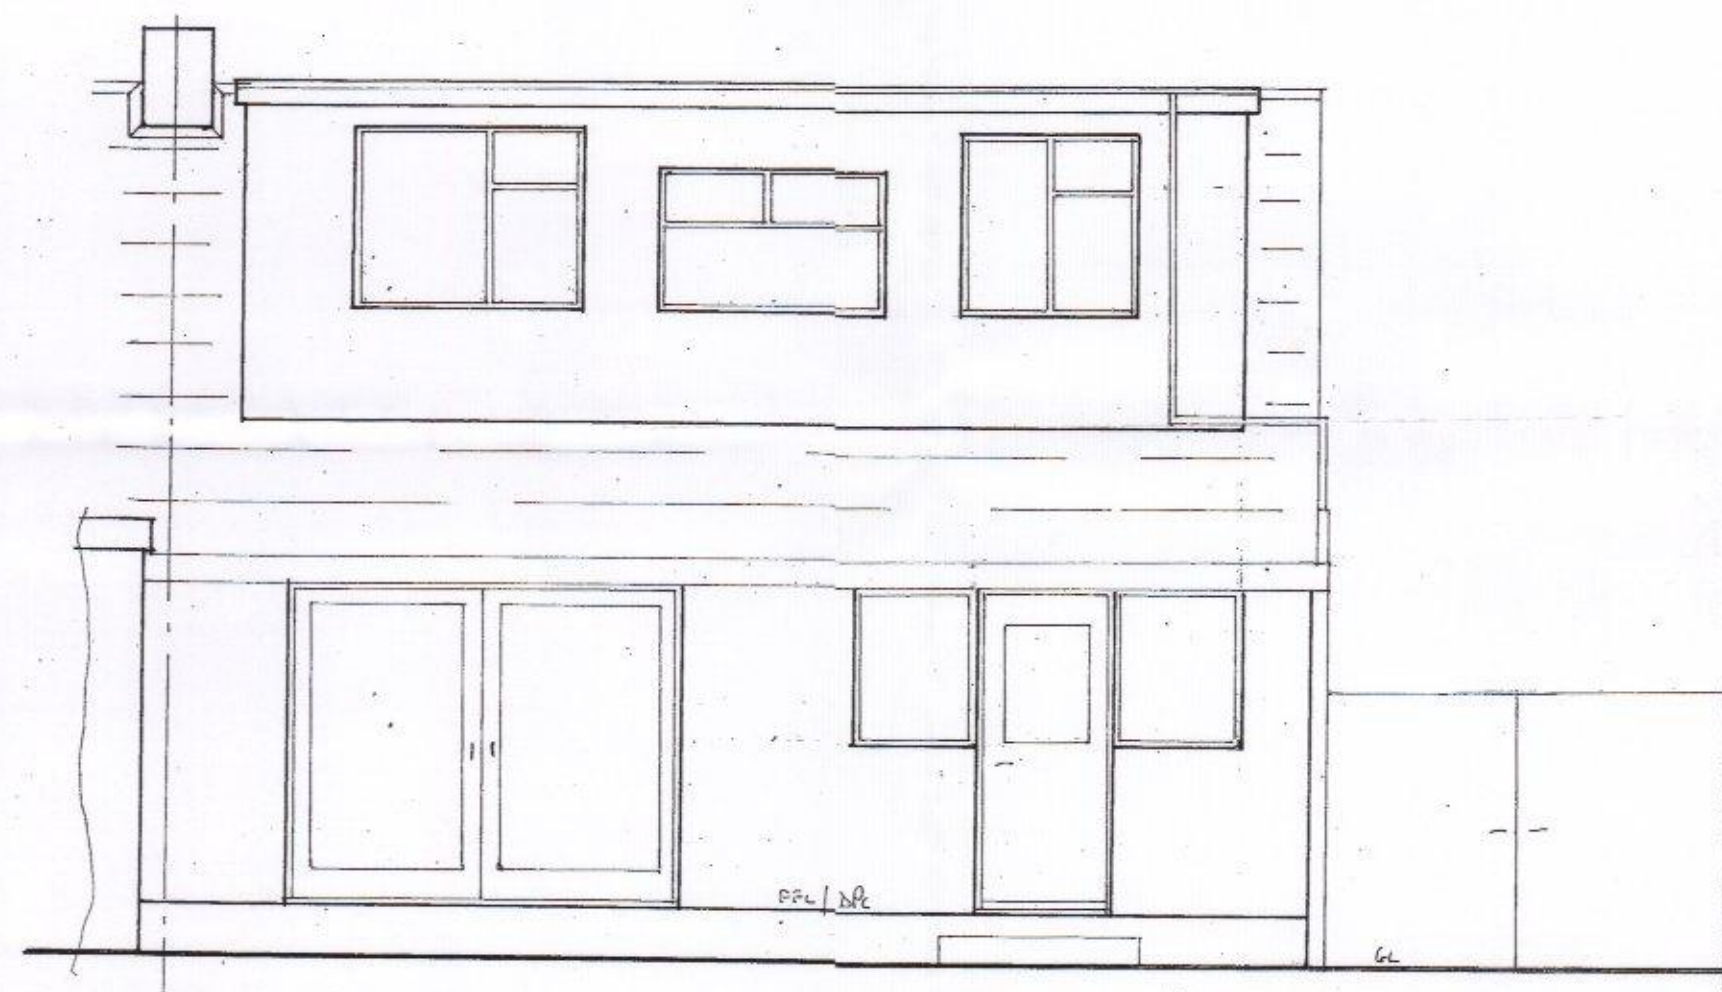

REAR (EAST) ELEVATION

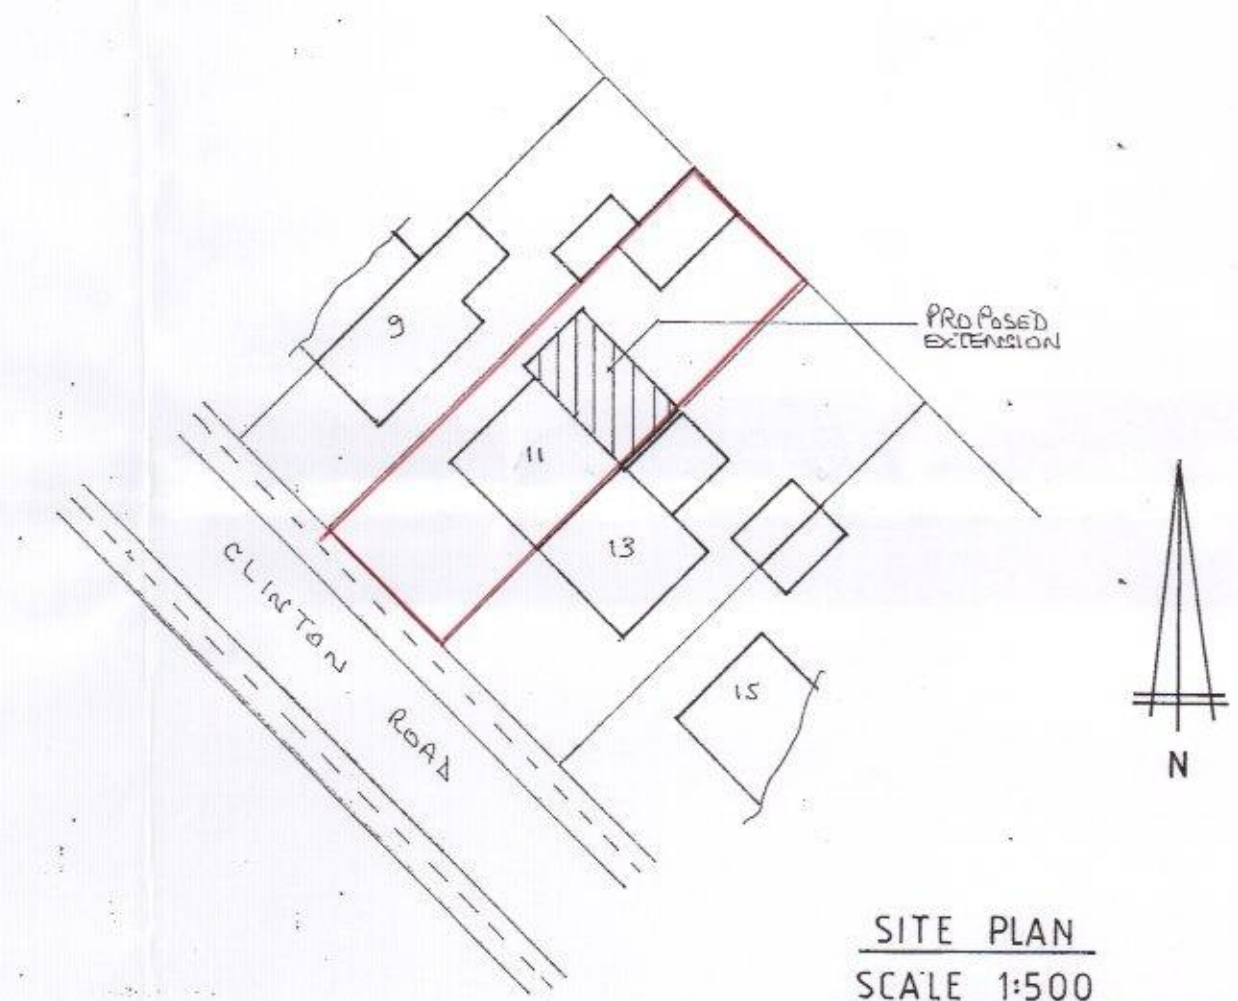

SITE PLAN
SCALE 1:500

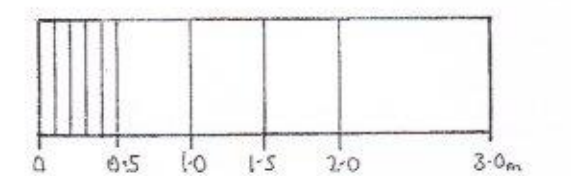

SCALE BAR 1:50 @ A1 SIZE

HAVANT BOROUGH COUNCIL
23 MAR 2017
RECEIVED

PROPOSED EXTENSION AND ALTERATIONS AT:
11 CLINTON ROAD,
WATERLOOVILLE.

FOR: MR A. & MRS A. BEASLEY

EXISTING PLANS AND ELEVATIONS

JOB No. 02/17(01) DATE 10-03-17

SCALE 1:50 DWN BY MS

REVISIONS: