



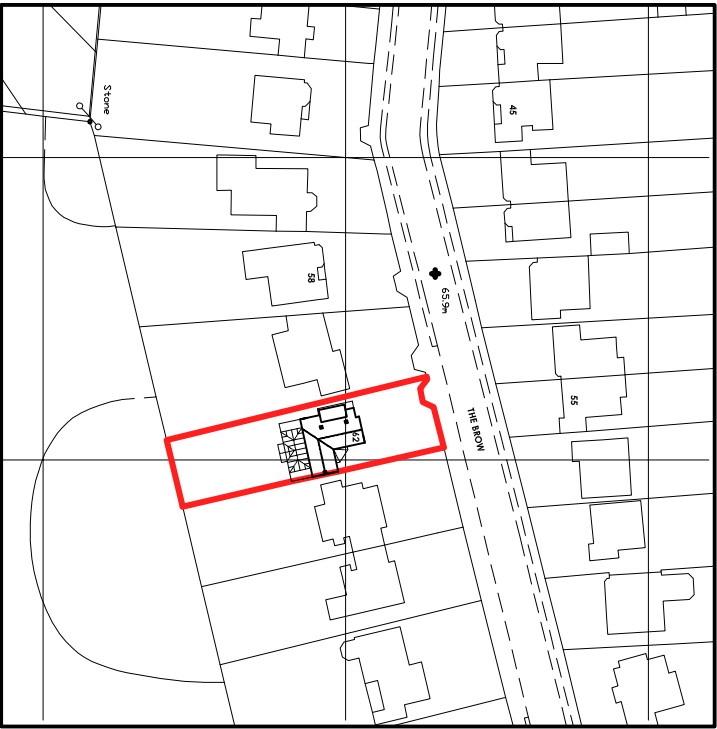

Ordnance Survey (c) Crown Copyright 2017. All rights reserved. Licence number 100022432

## LOCATION PLAN SCALE 1:1250

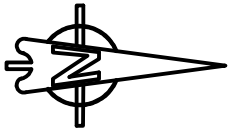

INDICATIVE



Ordnance Survey (c) Crown Copyright 2017. All rights reserved. Licence number 100022432

## SITE LAYOUT SCALE 1:500

The drawing is the copyright of CMcDesign and may not be copied, altered or reproduced in any form without the written consent of CMcDesign.

It is the responsibility of the building owner to draw up all legal agreements with adjoining property owners to cover the over hanging of any fascias, gullies, balconies or any part of the building. CMcDesign can not be held responsible in any way whatsoever for any legal costs or other costs incurred through any neighbouring disputes.

It is the sole responsibility of the building owner to comply with the party wall act 1996. CMcDesign can not be held responsible in any way if non compliance is adopted.

Use figured dimensions only. In all instances only unless stated otherwise.

all plans and sections to check all drawings and to verify all dimensions on the plan to works commencing any discrepancies in dimensions or boundary locations are to be brought to the attention of CMcDesign immediately before any further work takes place on the

### revision

-

### client

onehigh

### stage

planning

### date

may 2017

### scale

1:1250 / 500 @ A3

### address

42 The Brow  
portsmouth  
hampshire  
po7 5da

### drawing no.

341/05501  
drawing  
site plans

CMcdesign architectural services



the studio 221 melrose road,  
Chorlton-on-Medlock, Manchester M8 5GS  
t 07768 997654  
e studio@cmc-design.co.uk  
w www.cmc-design.co.uk