



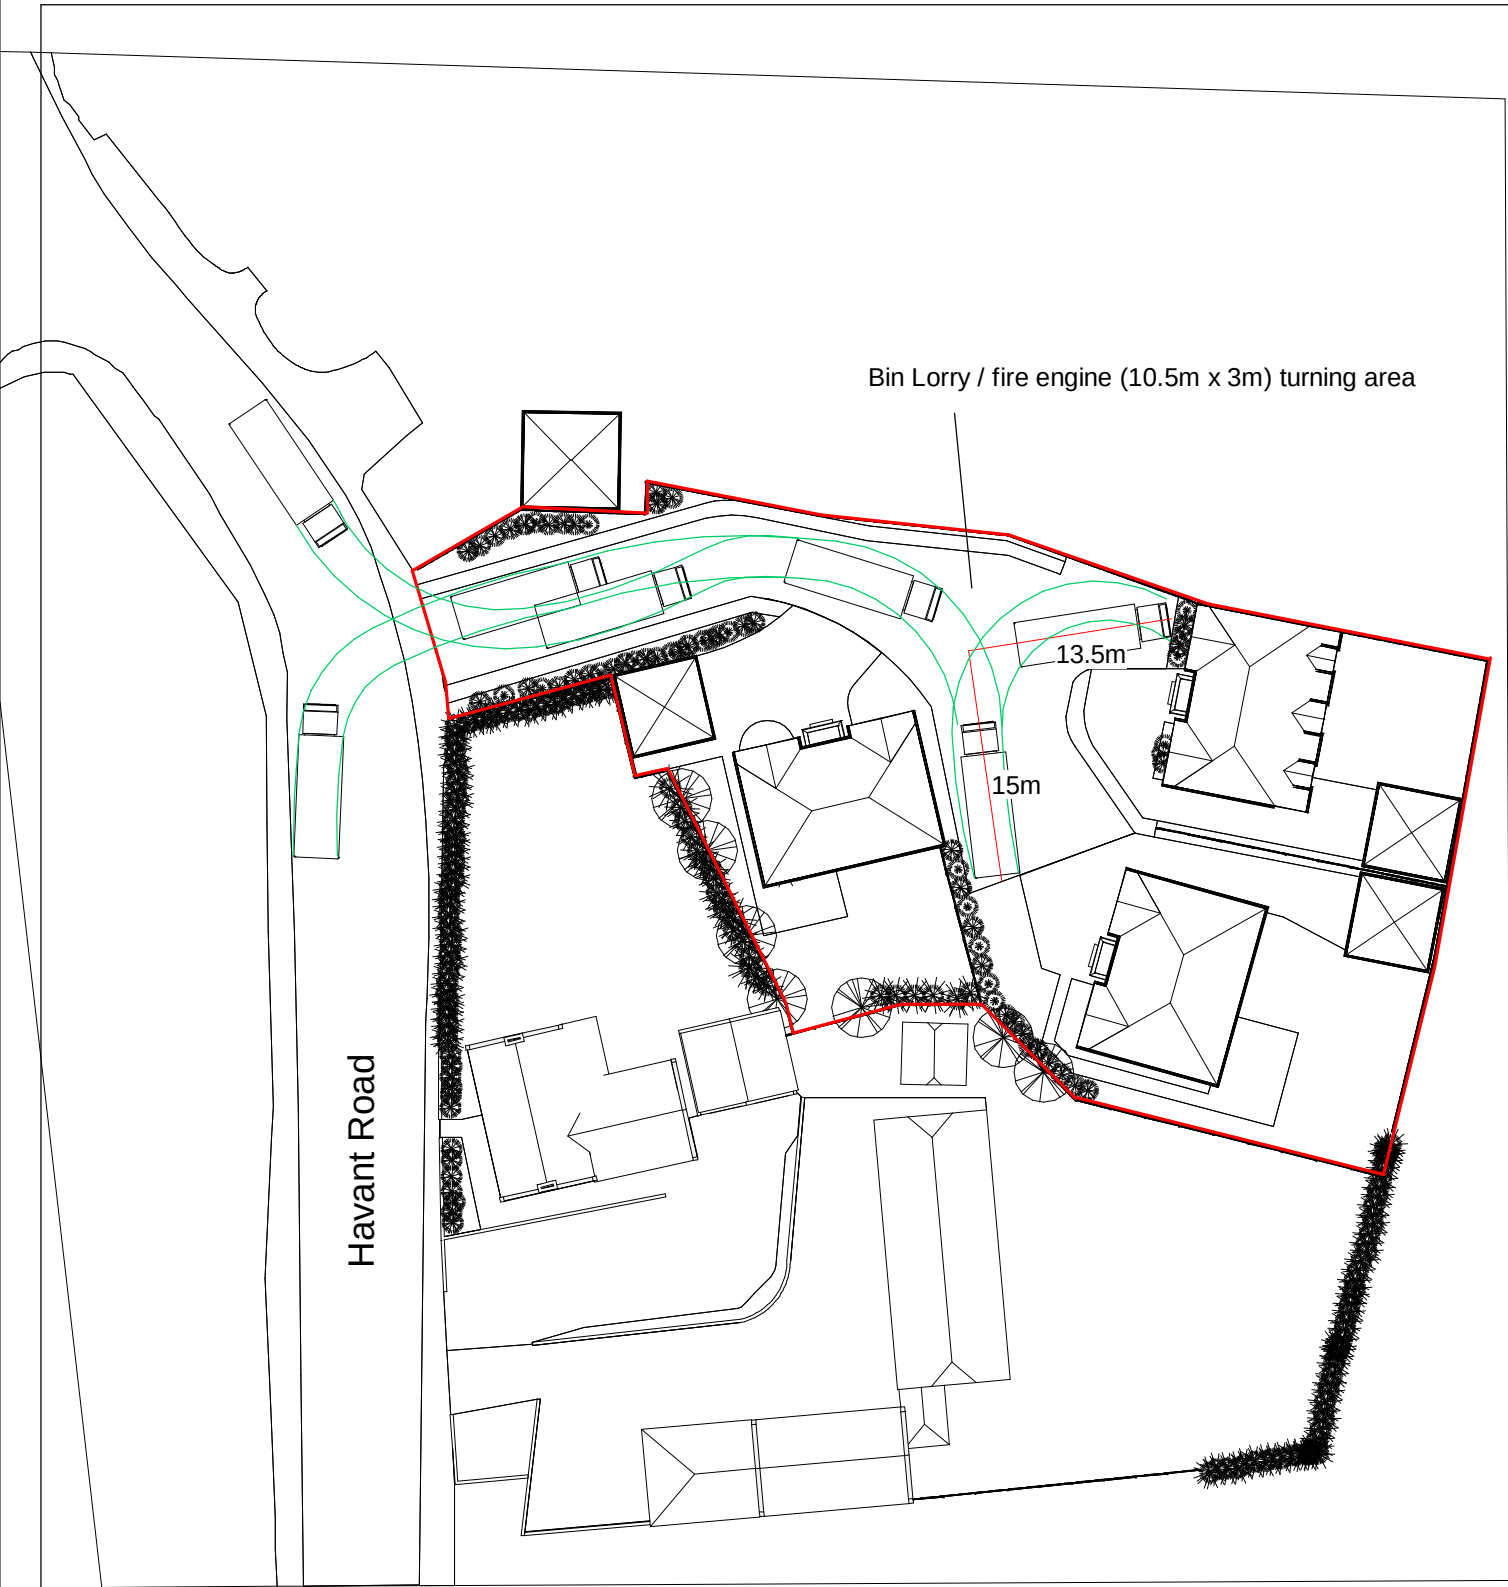

Site Plan Scale 1:500

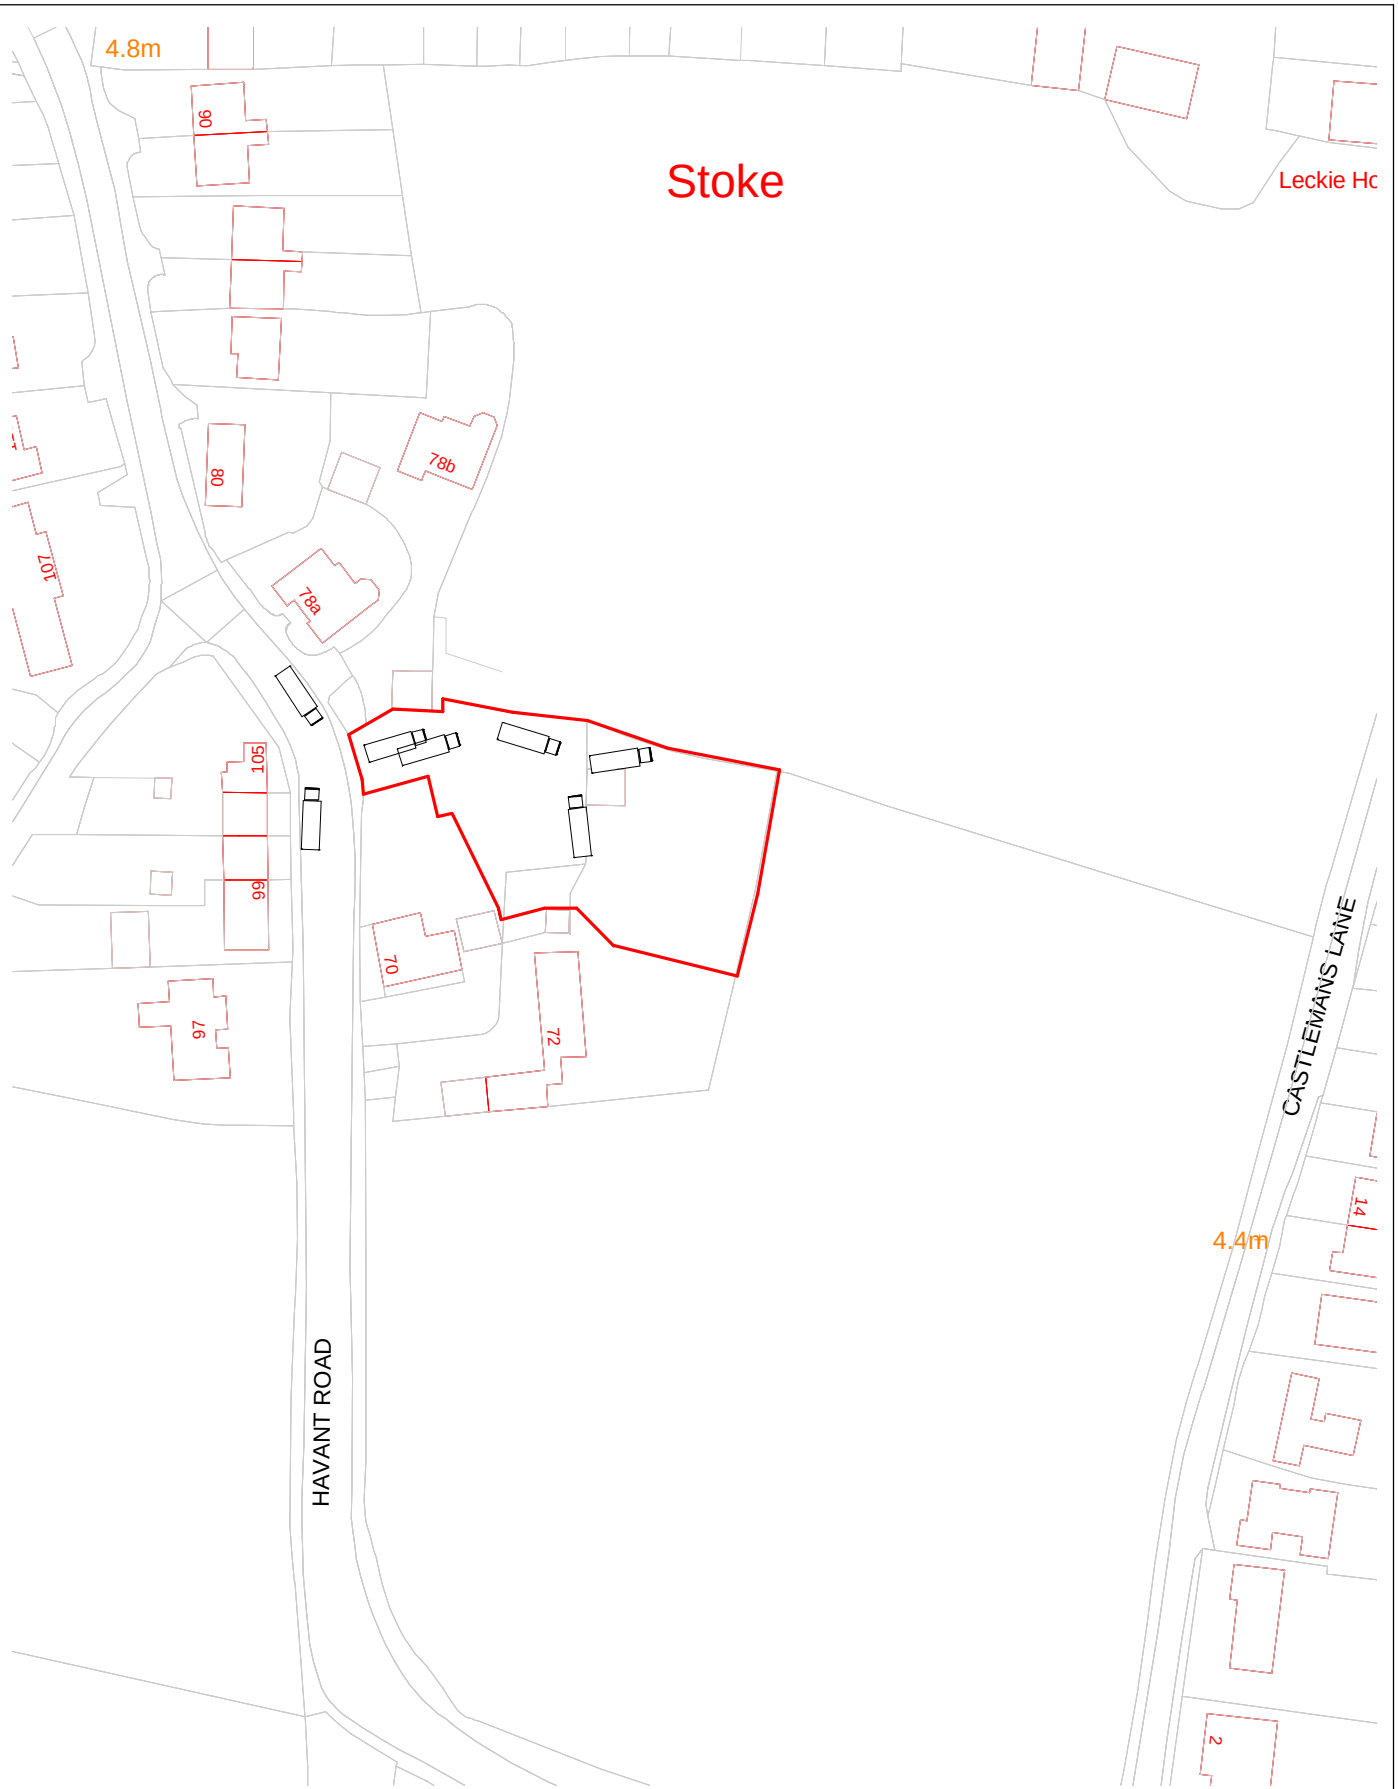

Location Plan Scale 1:1250

IJ Murray Associates

www.ijma.co.uk

No.	Description	Date

Mr Mould

The Granary

Site and Location Plans			
Project number	Project Number	A101 V3.1 Ent	
Date	Issue Date		
Drawn by	Author	Scale	As indicated
Checked by	Checker		