

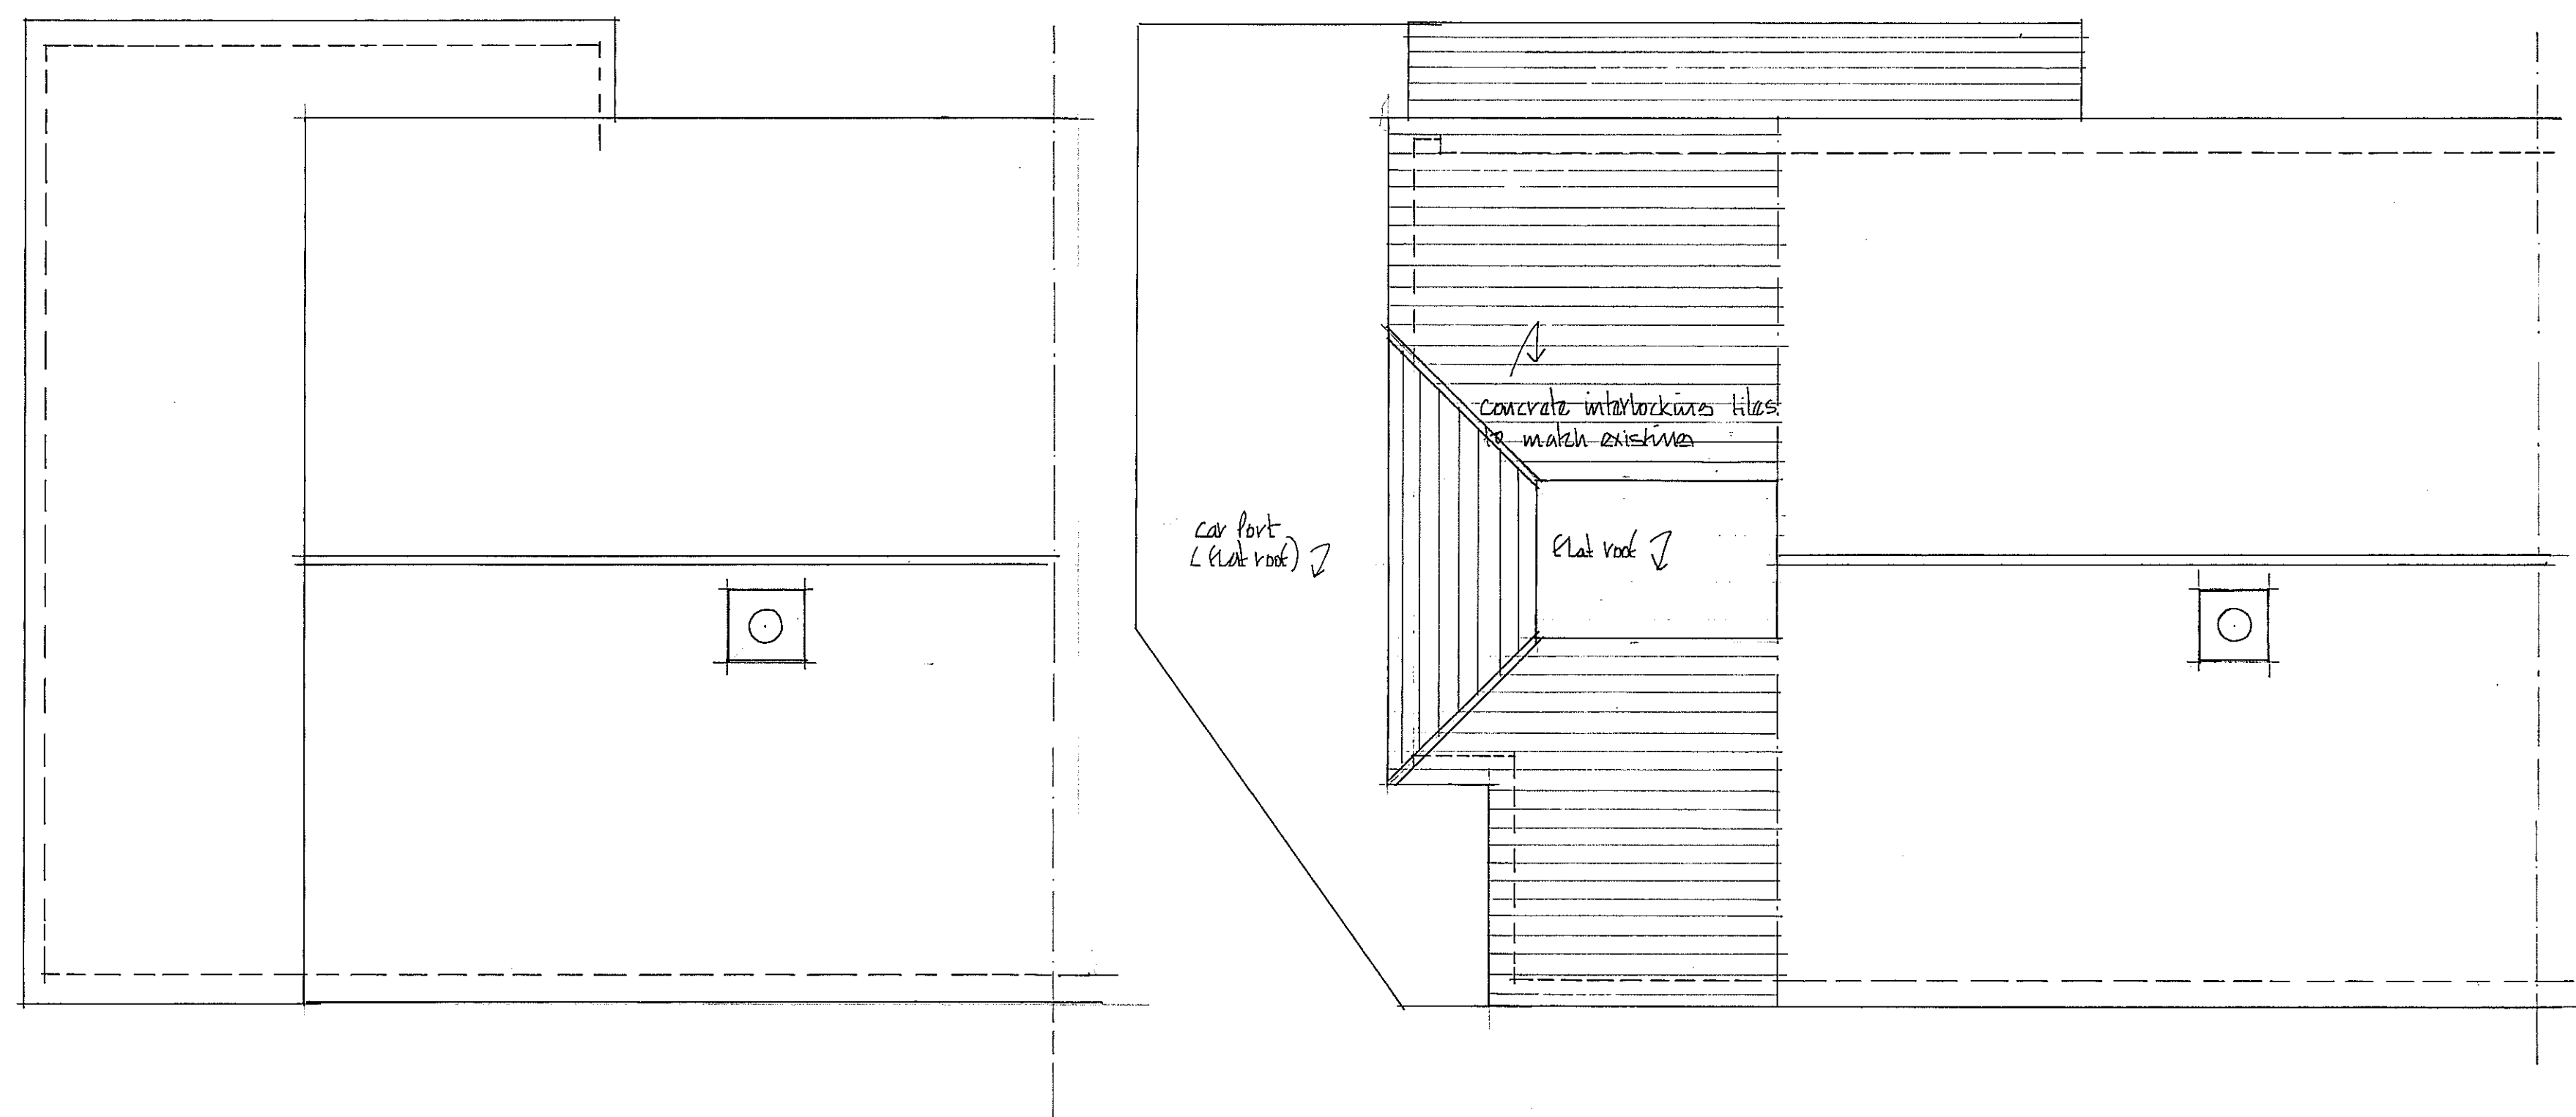


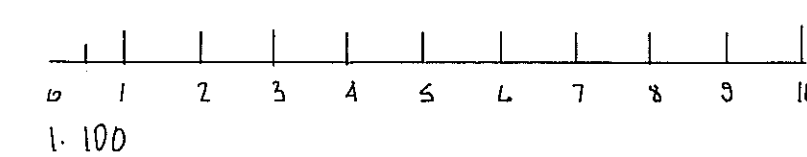


existing
roof plans

proposed

Scale bar

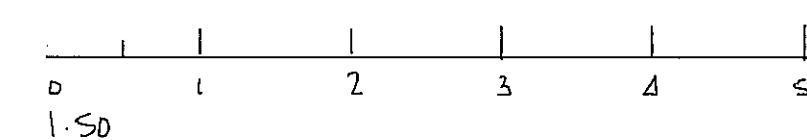

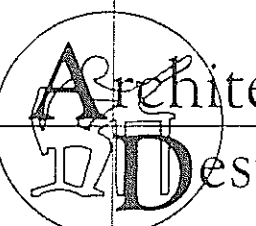
Architectural Designs 157 Methuen Road, Southsea, Portsmouth, Hants. PO4 9HQ Telephone: 02392 362829
Project: Proposed double storey side extension No 21 Hooks Lane Bournemouth
Title: Design drawings
Scale: 1:50
Date: January 2017
Drawing No: 1701 -1362 A