




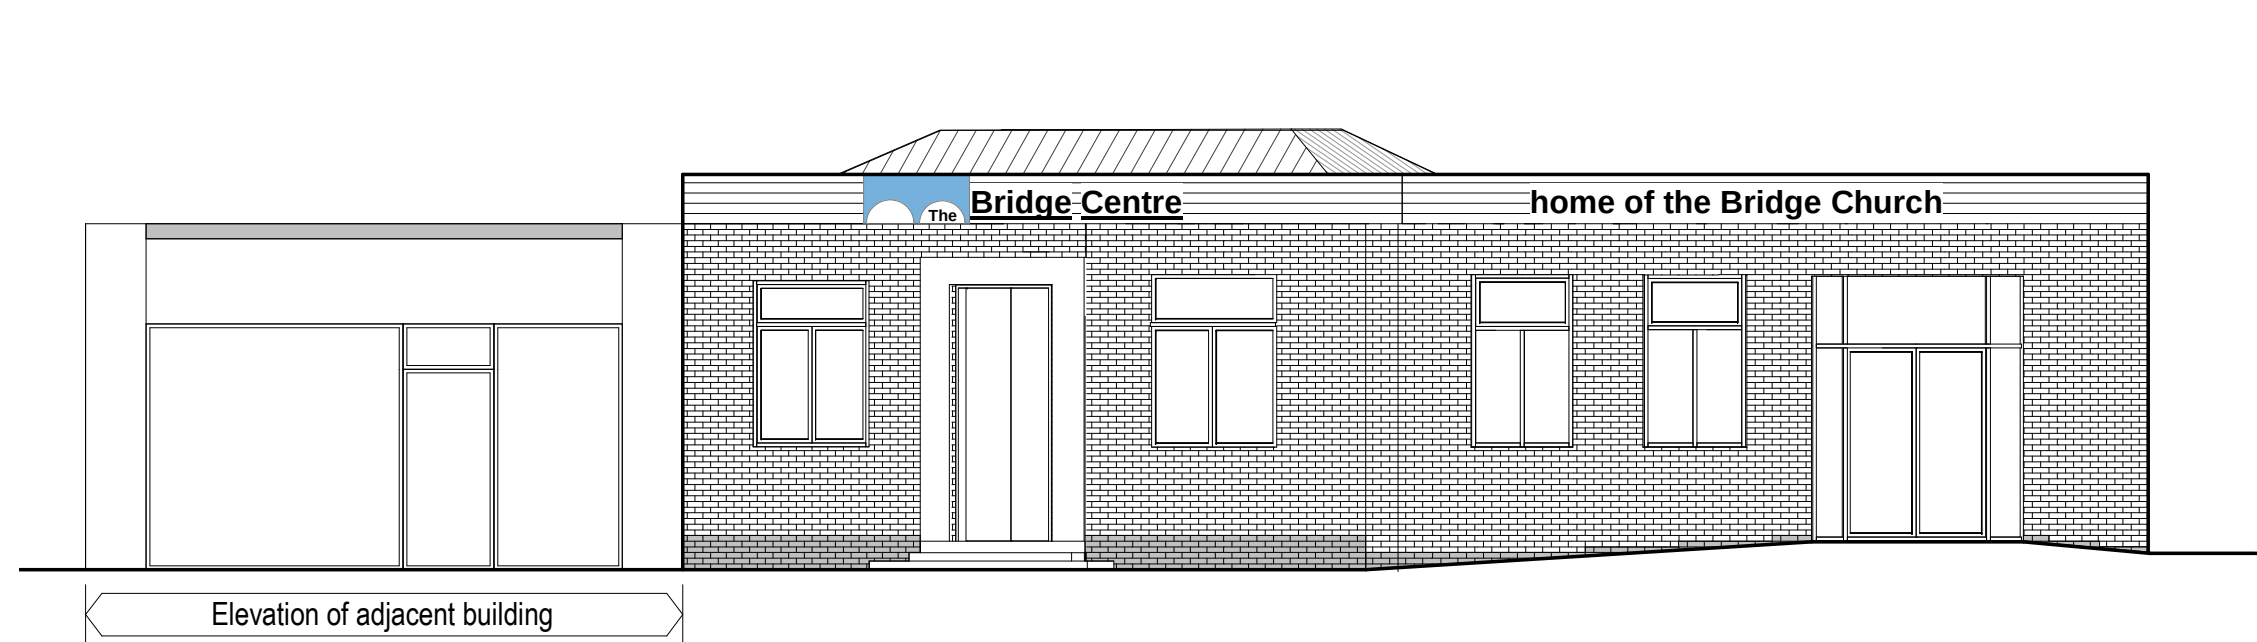


Existing Elevation - East (Street)
1 : 100

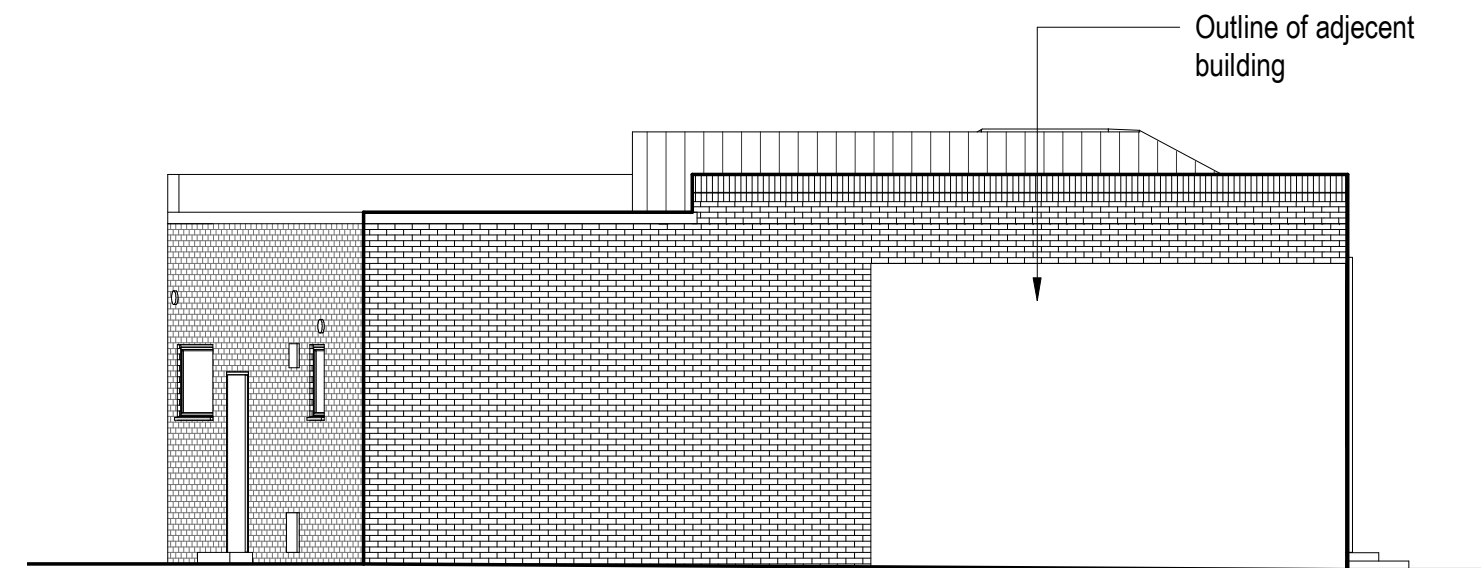

Existing Elevation - South
1 : 100

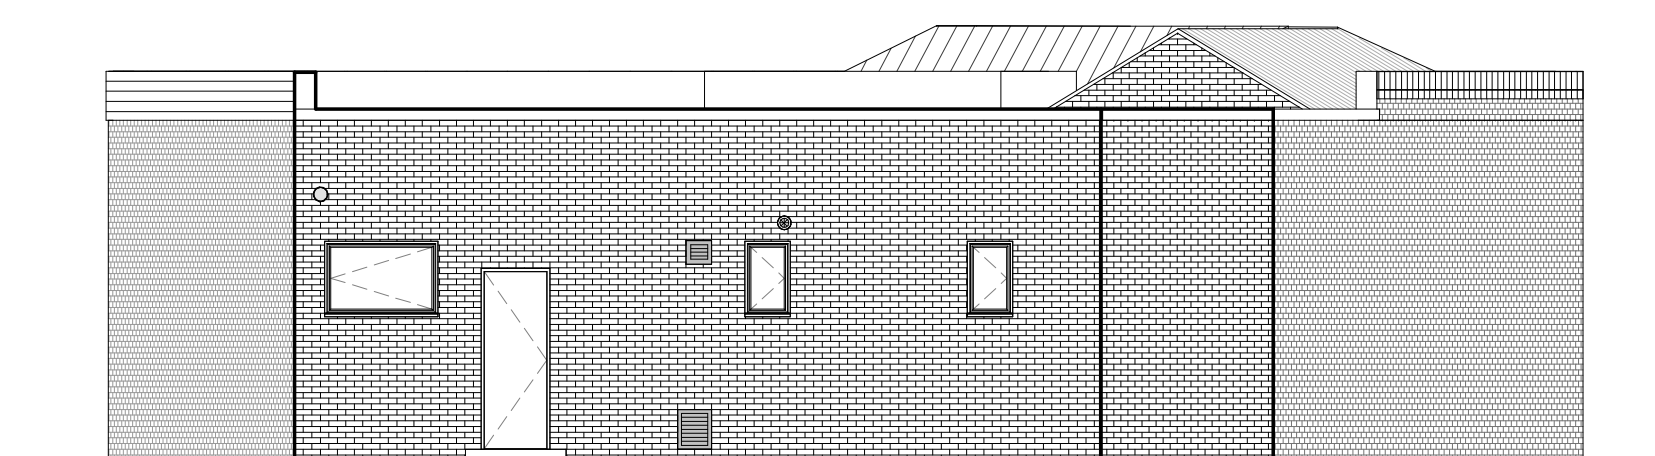

Existing Elevation - West
1 : 100

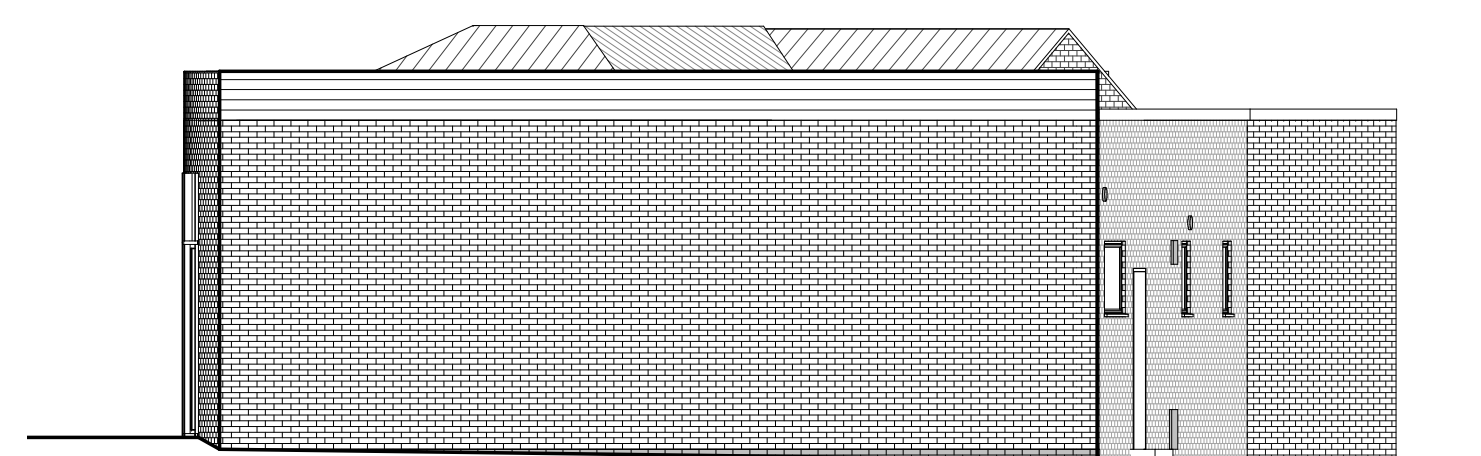

Existing Elevation - North
1 : 100



PLANNING

studio four
architects Ltd

1-3 Lyon Street, Southampton SO14 0LD
t: 023 8022 8923
southampton@s4architects.co.uk
www.studiofourarchitects.com

client	The Bridge Church, Hayling Island		
project	Planning Application		
title	Existing Elevations		
scale	1 : 100	paper	A1
		drawn	KB
		checked	GJ
date	29/06/17	job no.	28068
		dwg. no.	12
		rev. no.	

file: j:\2017\2018 Bridge Church, Hayling Island\drawings\East Elevation\28068 The Bridge Church.rvt